


Scale = 1:100 @ A3

DRG. 99445/07

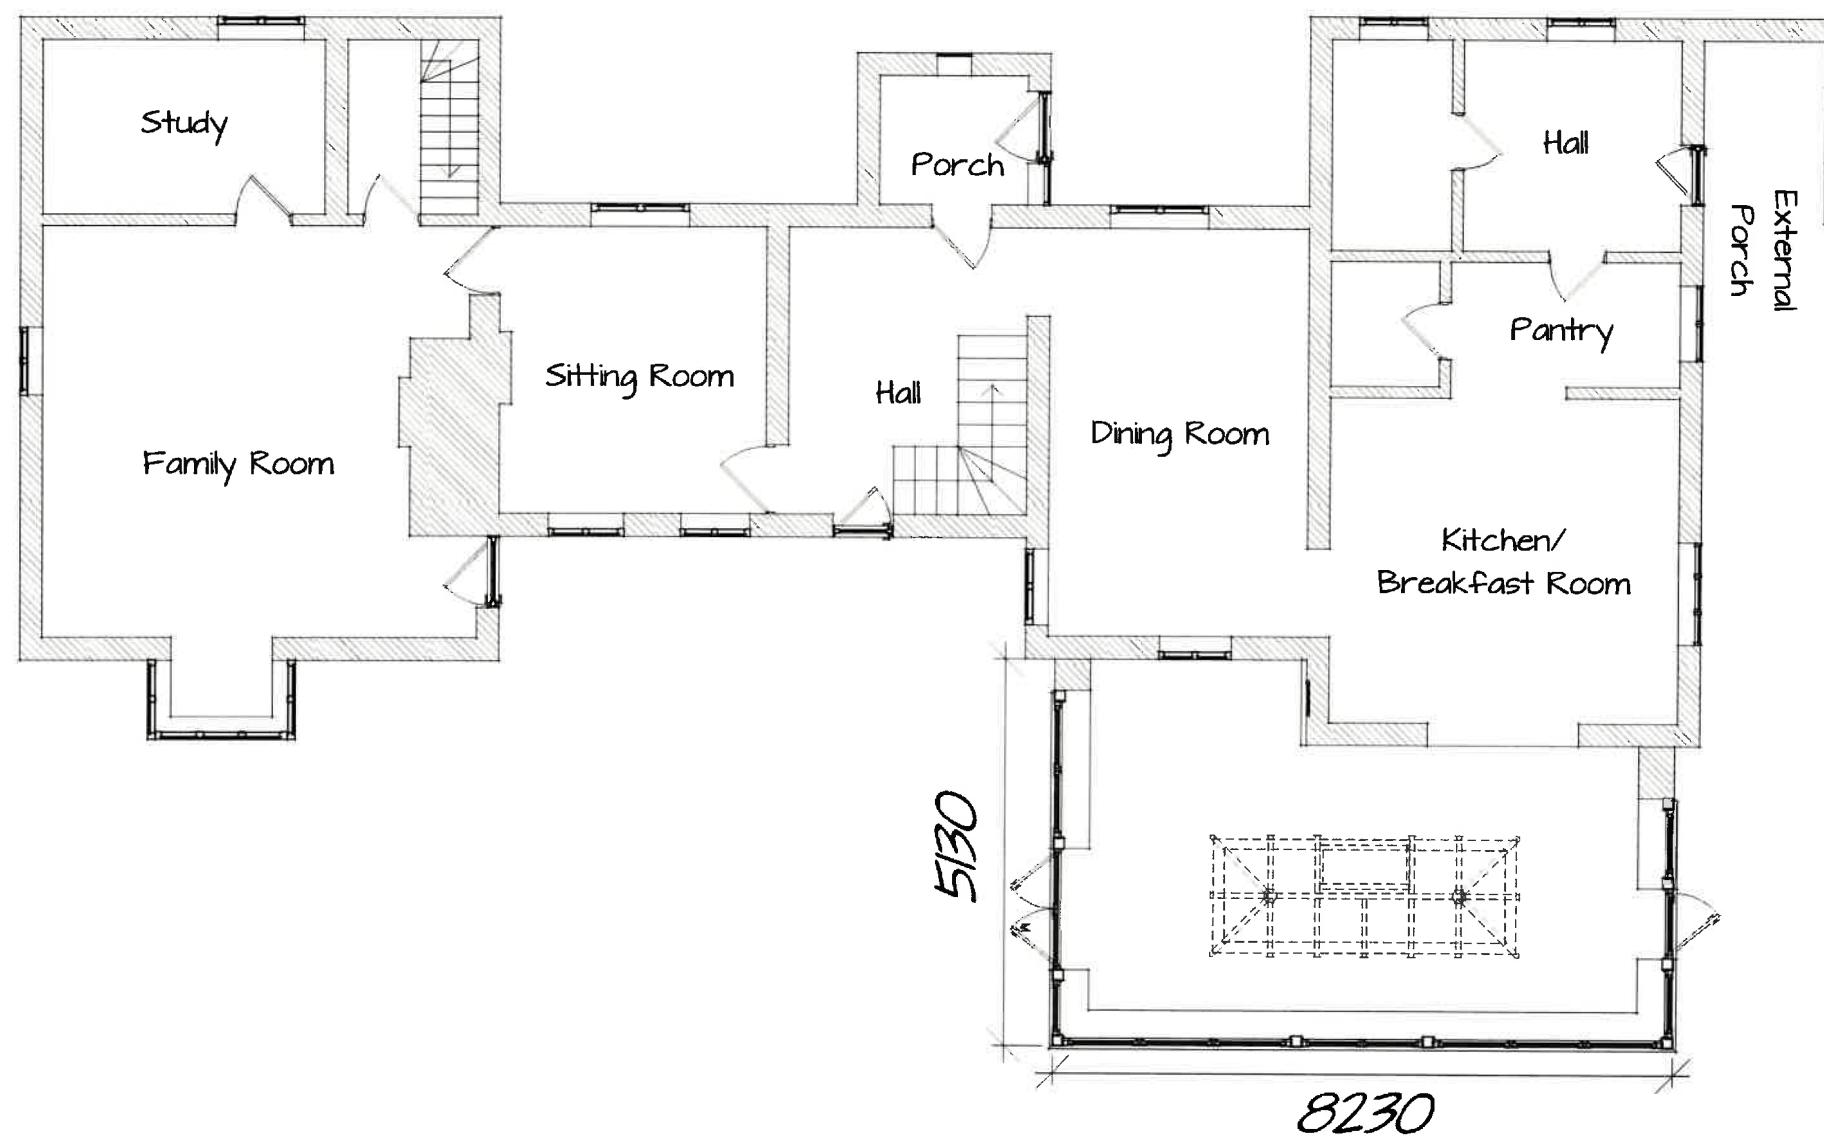

PROPOSED FLOOR PLAN



The MillWorks Heath Mill Road, Winstbourne,
Wolverhampton, England, WV5 8AP
Tel: 01904 296611
www.primeoak.co.uk
Email: info@primeoak.co.uk

Proposed Plan

99445 - 02/06/26
OV/PT/01C(3)P

© All rights reserved. Prime Oak Buildings Limited ("Prime Oak") has asserted their right pursuant to s. 77 Copyright, Designs & Patents Act 1988 to be identified as the author of this work. The copyright in this drawing vests with Prime Oak and may only be reproduced with permission.