



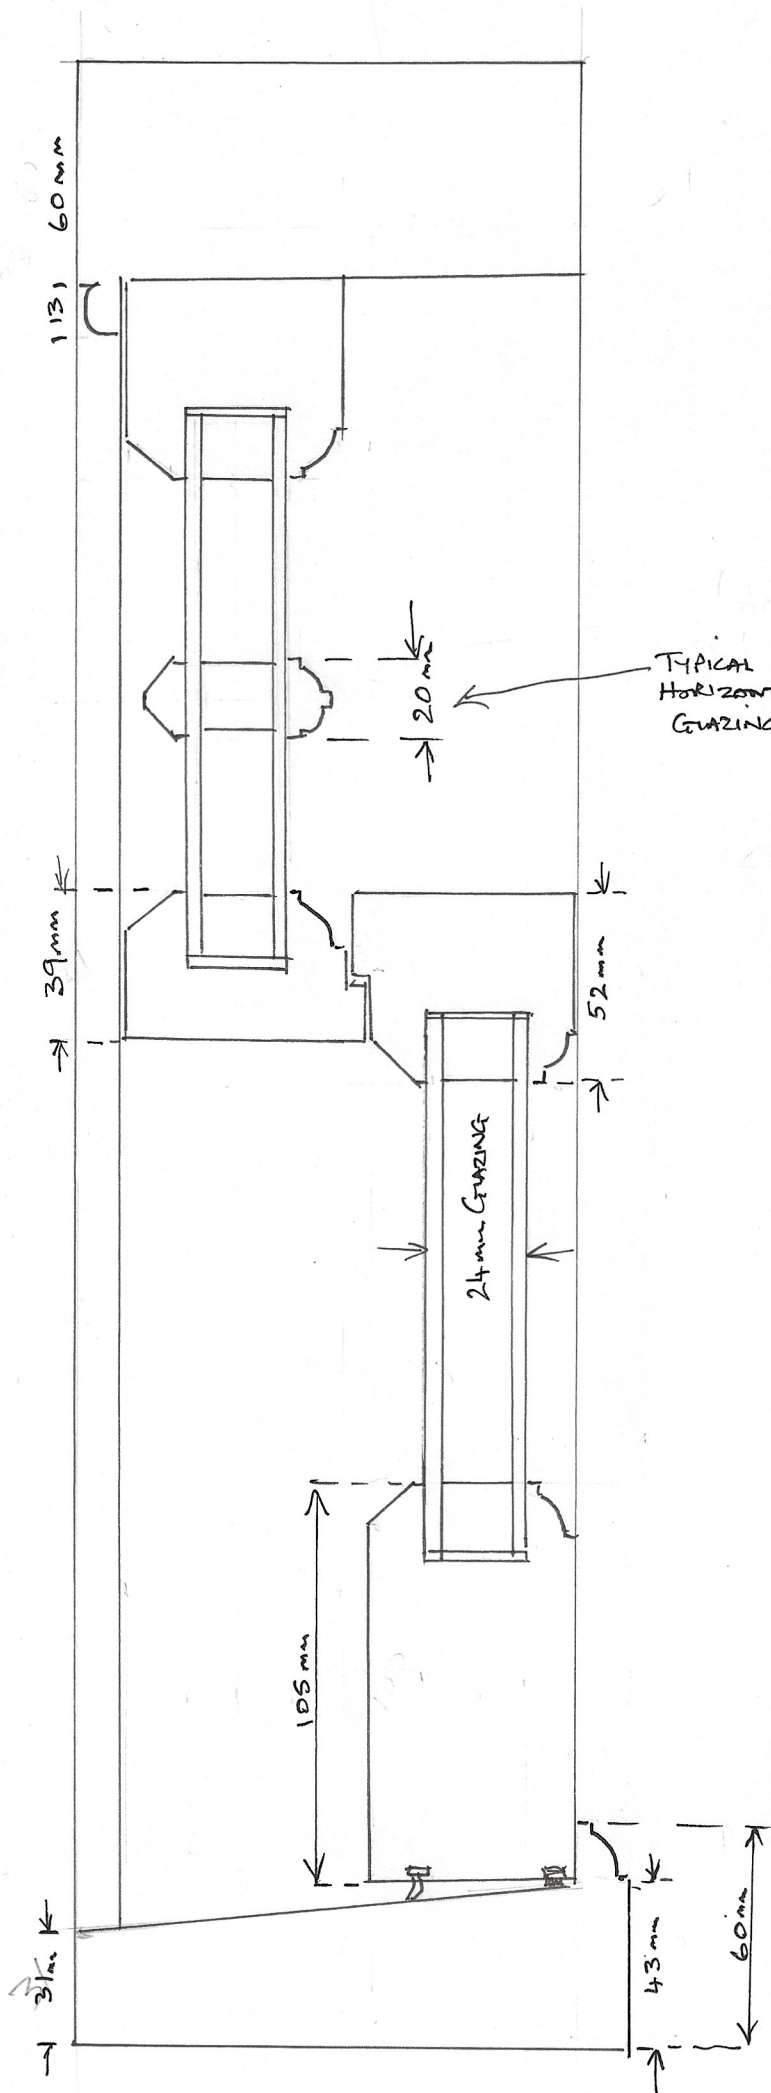

VERTICAL SECTION

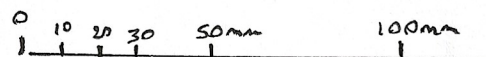

SCALE 1:2
A-4

DRAWING No. 4