


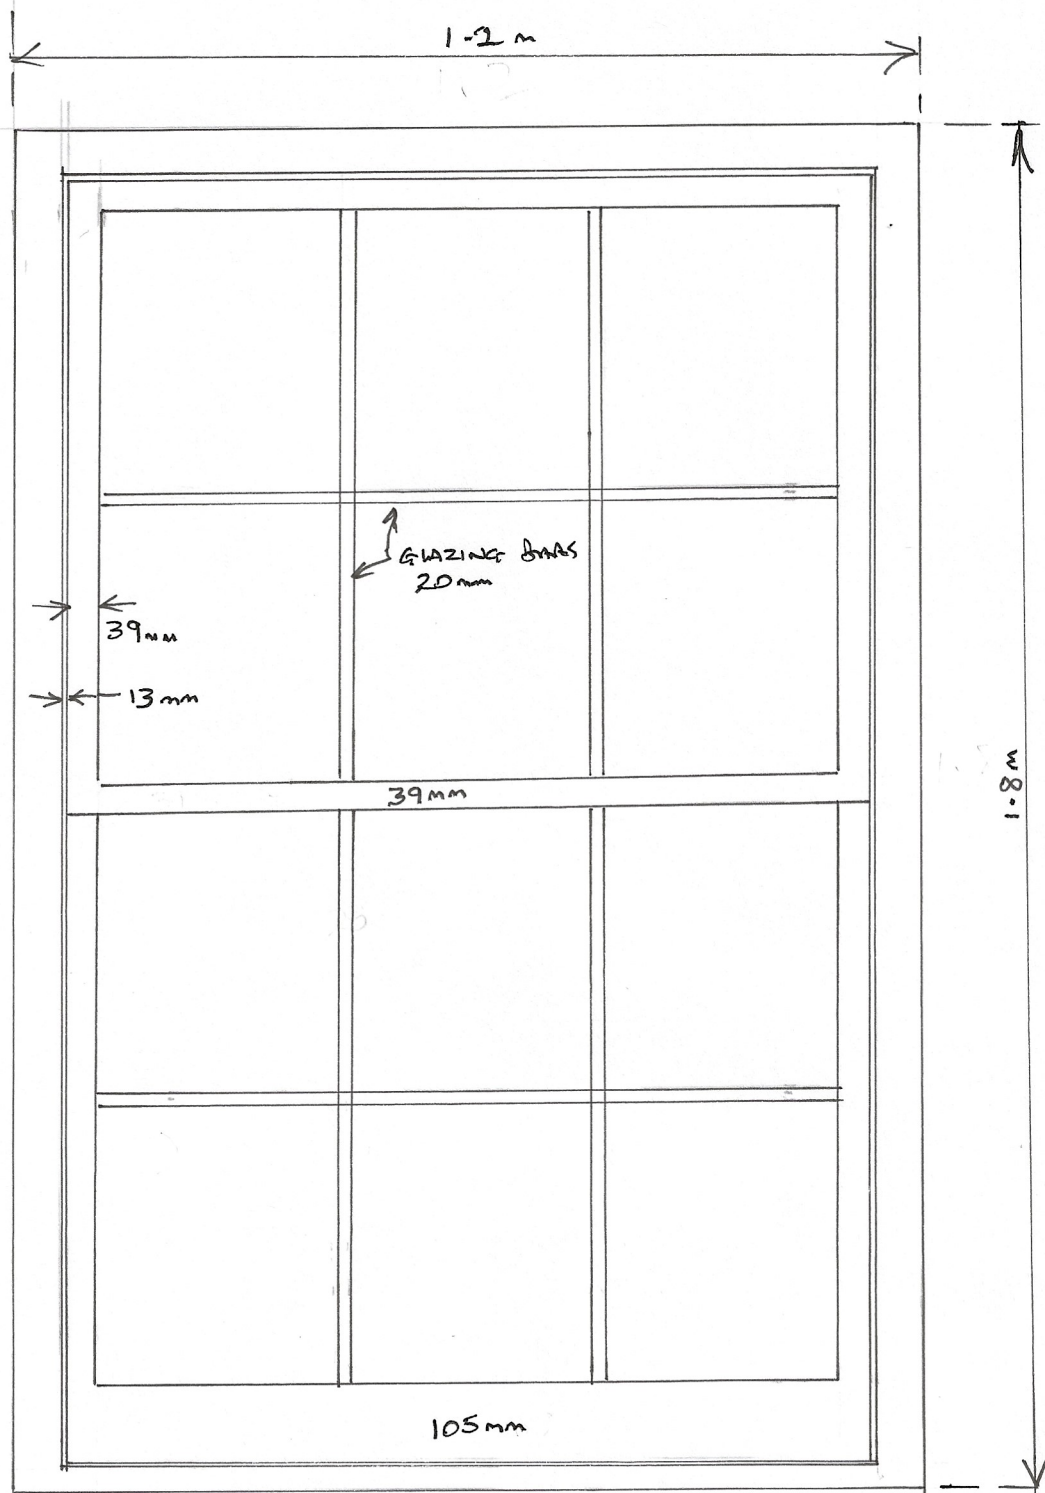

EXTERNAL ELEVATION

0 100 200 500 mm

SCALE 1:10

A.4

DRAWING No. 3