
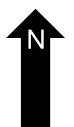
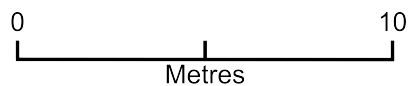


Location Plan

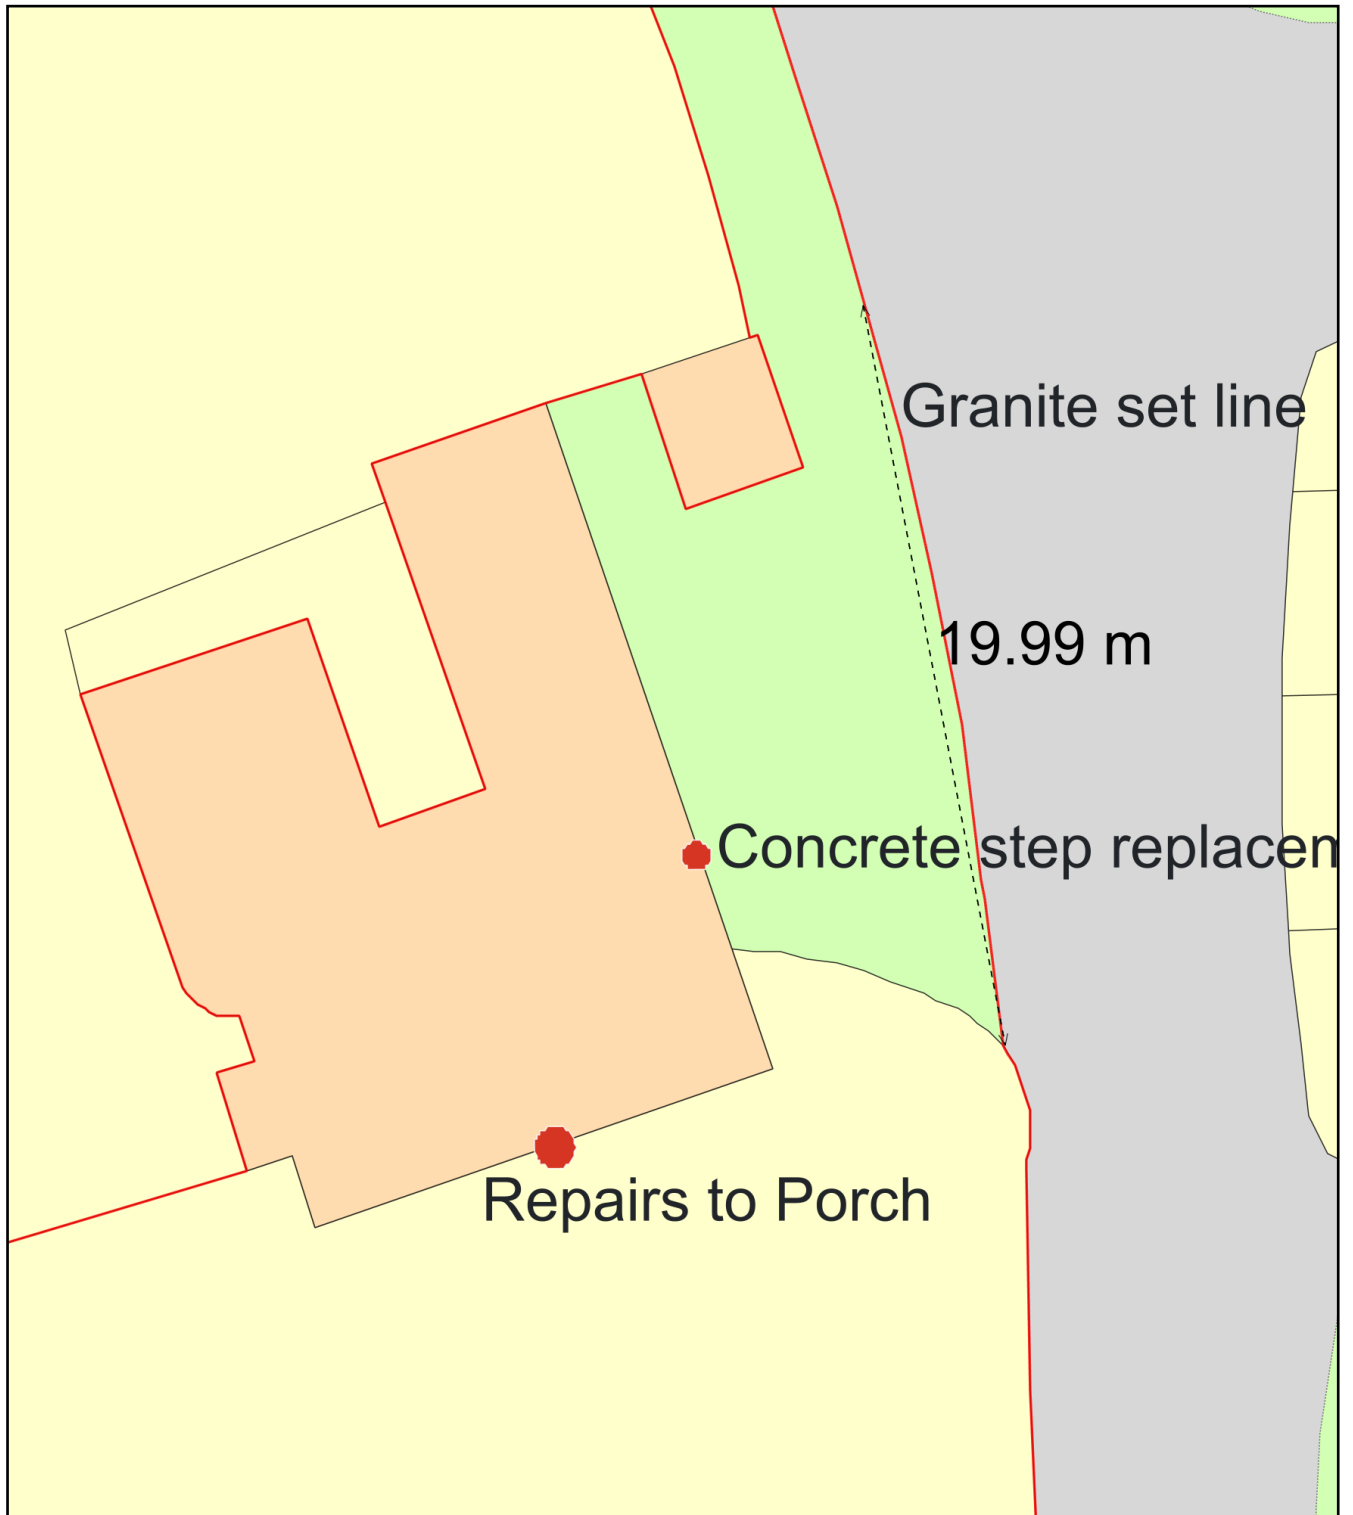

Plan Produced for: Chris Lewis

Date Produced: 17 Jun 2026

Plan Reference Number: TQRQM26168091025610

Scale: 1:200 @ A4