


EXISTING PERMISSION:  
DWELLING GIA 320 SQUARE METRES  
GARAGE 43 SQUARE METRES

BARN 2  
FIRST FLOOR - EXISTING PERMISSION

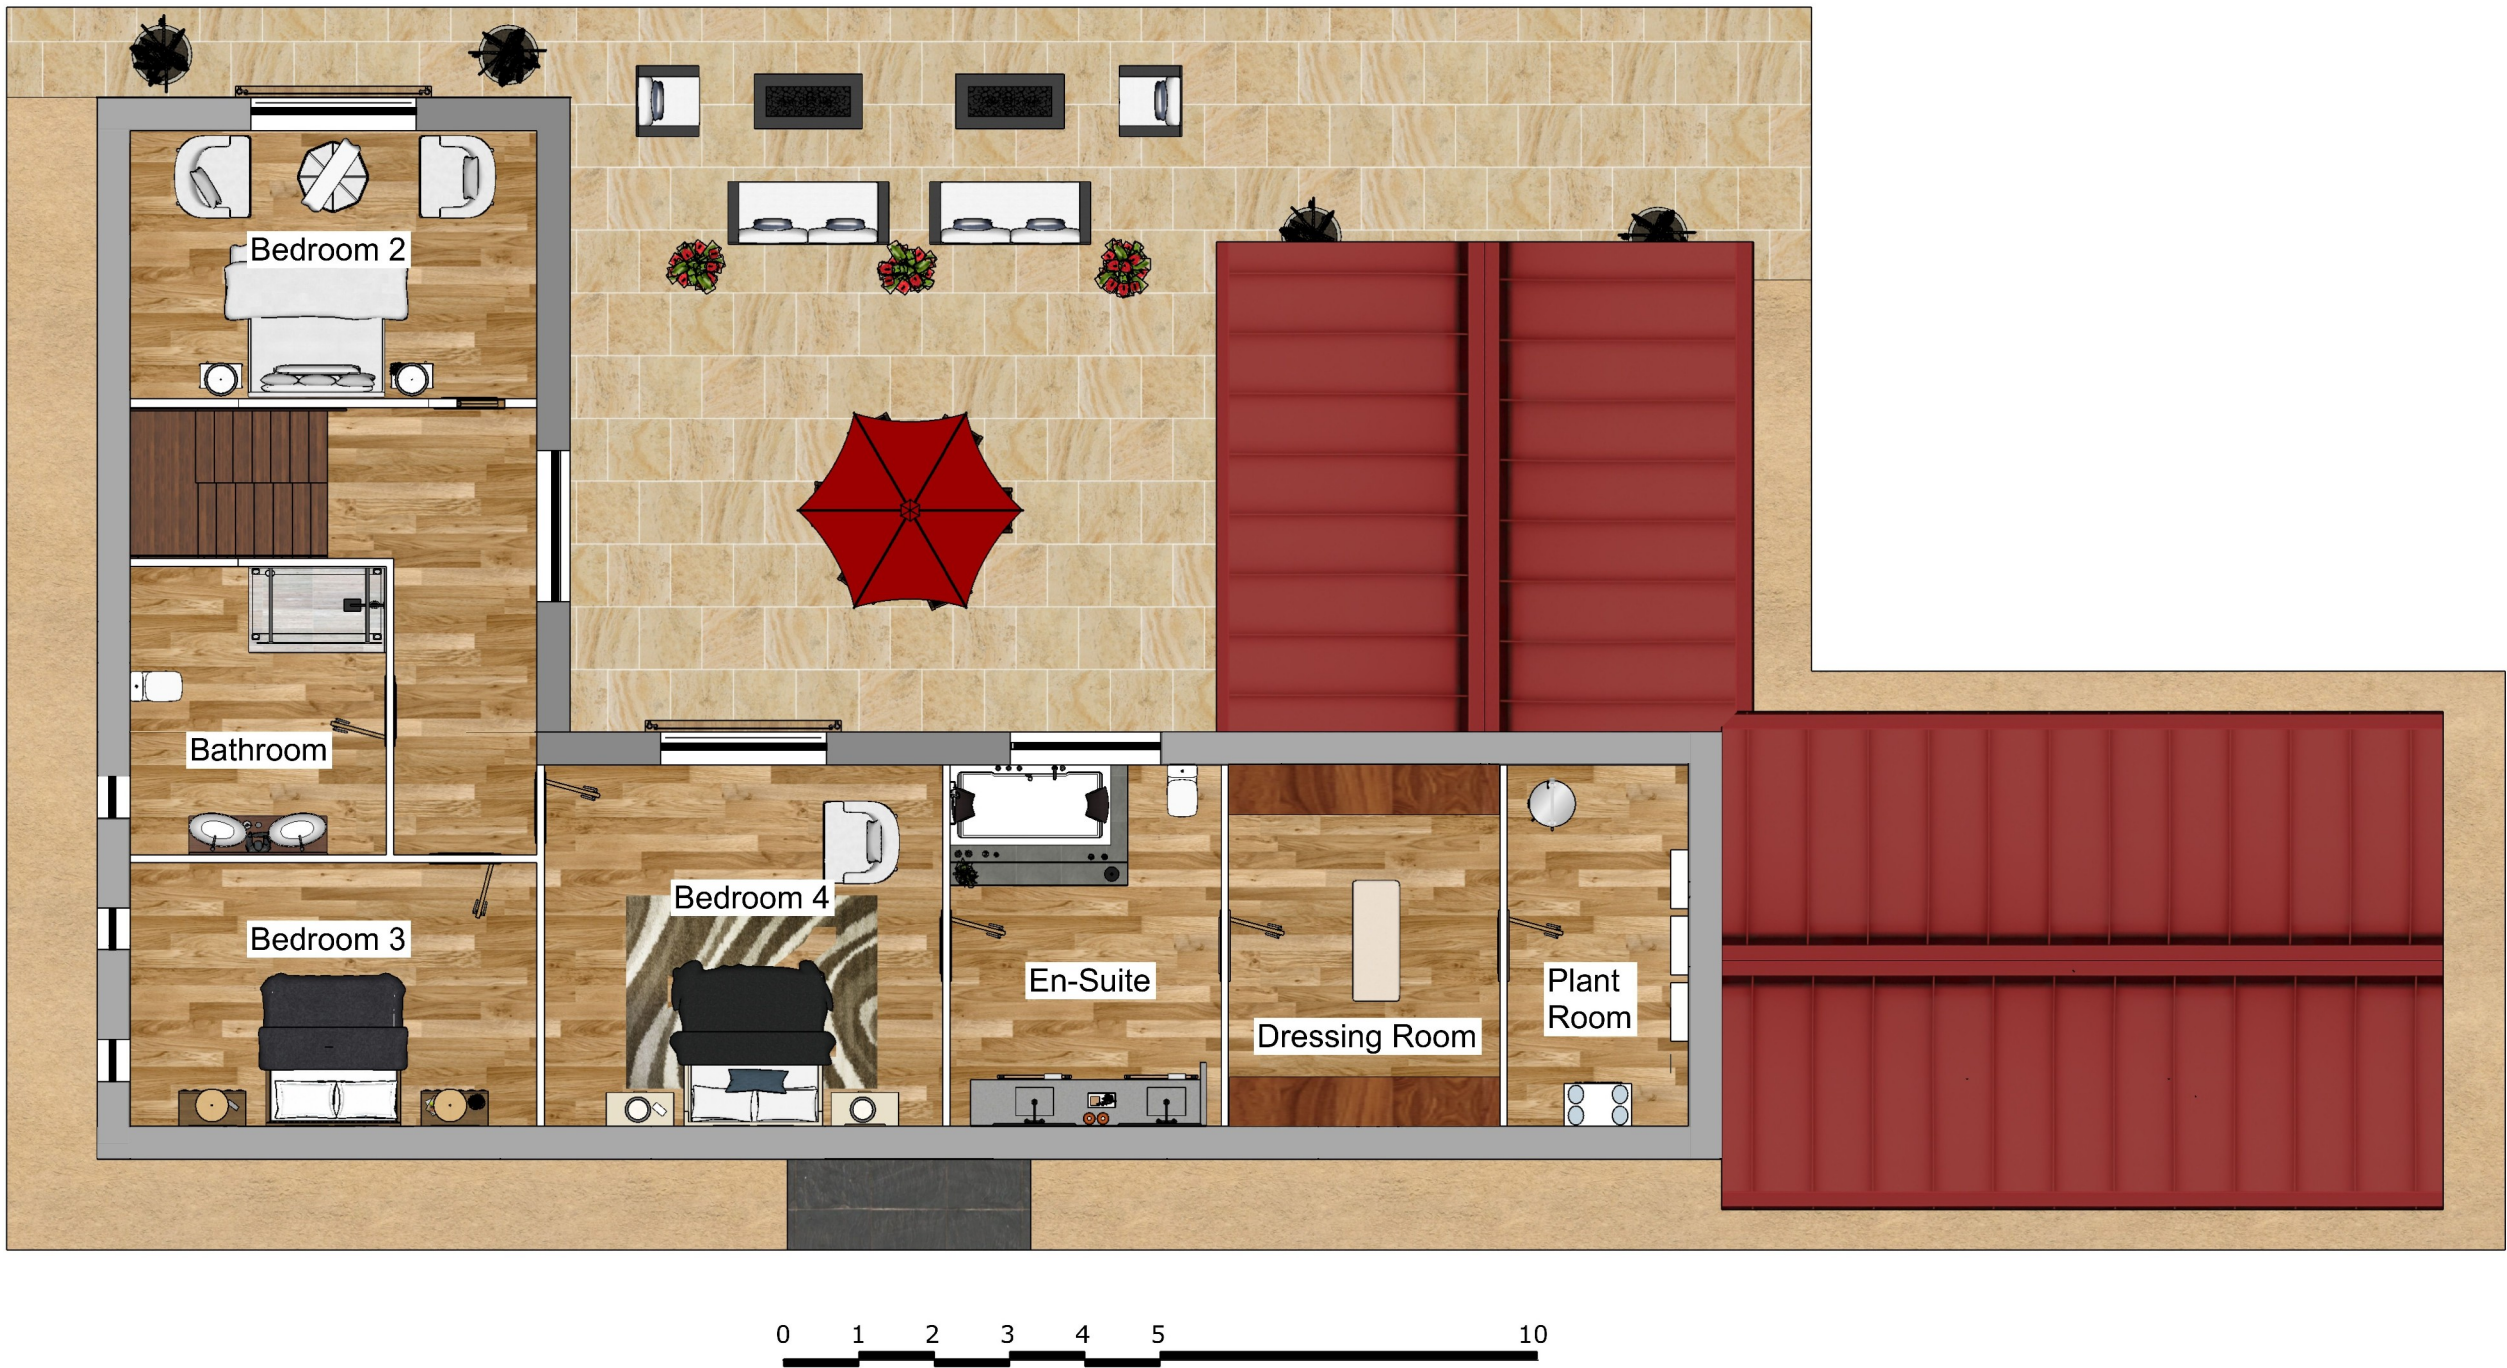

PROPOSED AMENDMENT:  
DWELLING GIA 256 SQUARE METRES  
GARAGE 41 SQUARE METRES

BARN 1  
FIRST FLOOR - PROPOSED AMENDMENT

