



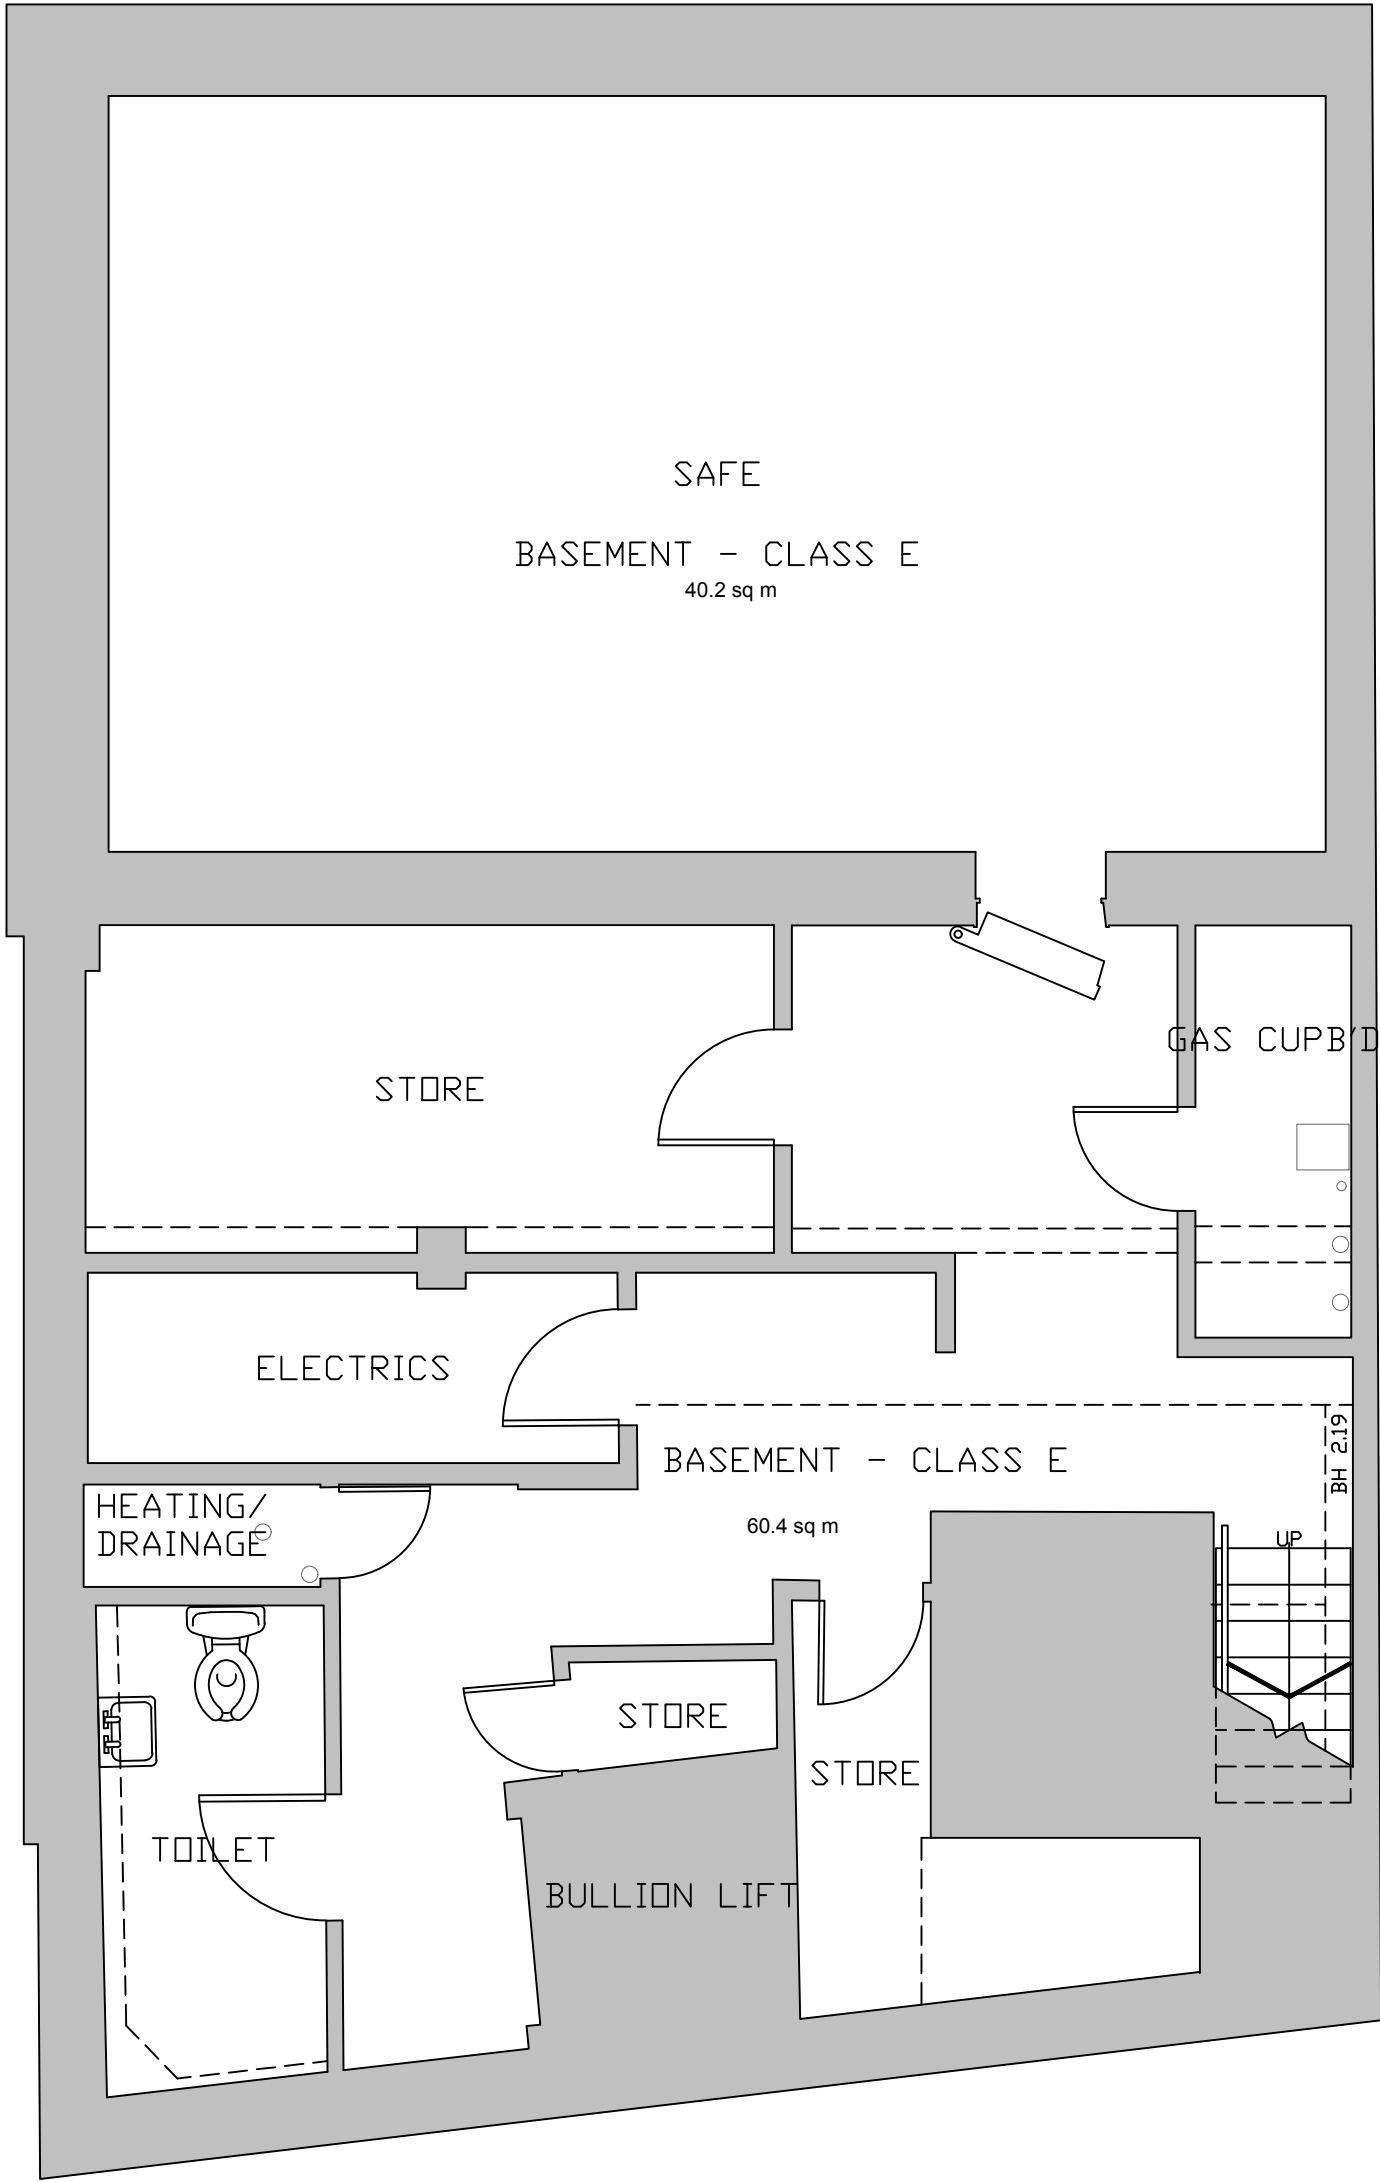

EXISTING BASEMENT PLAN
@ 1:50 SCALE

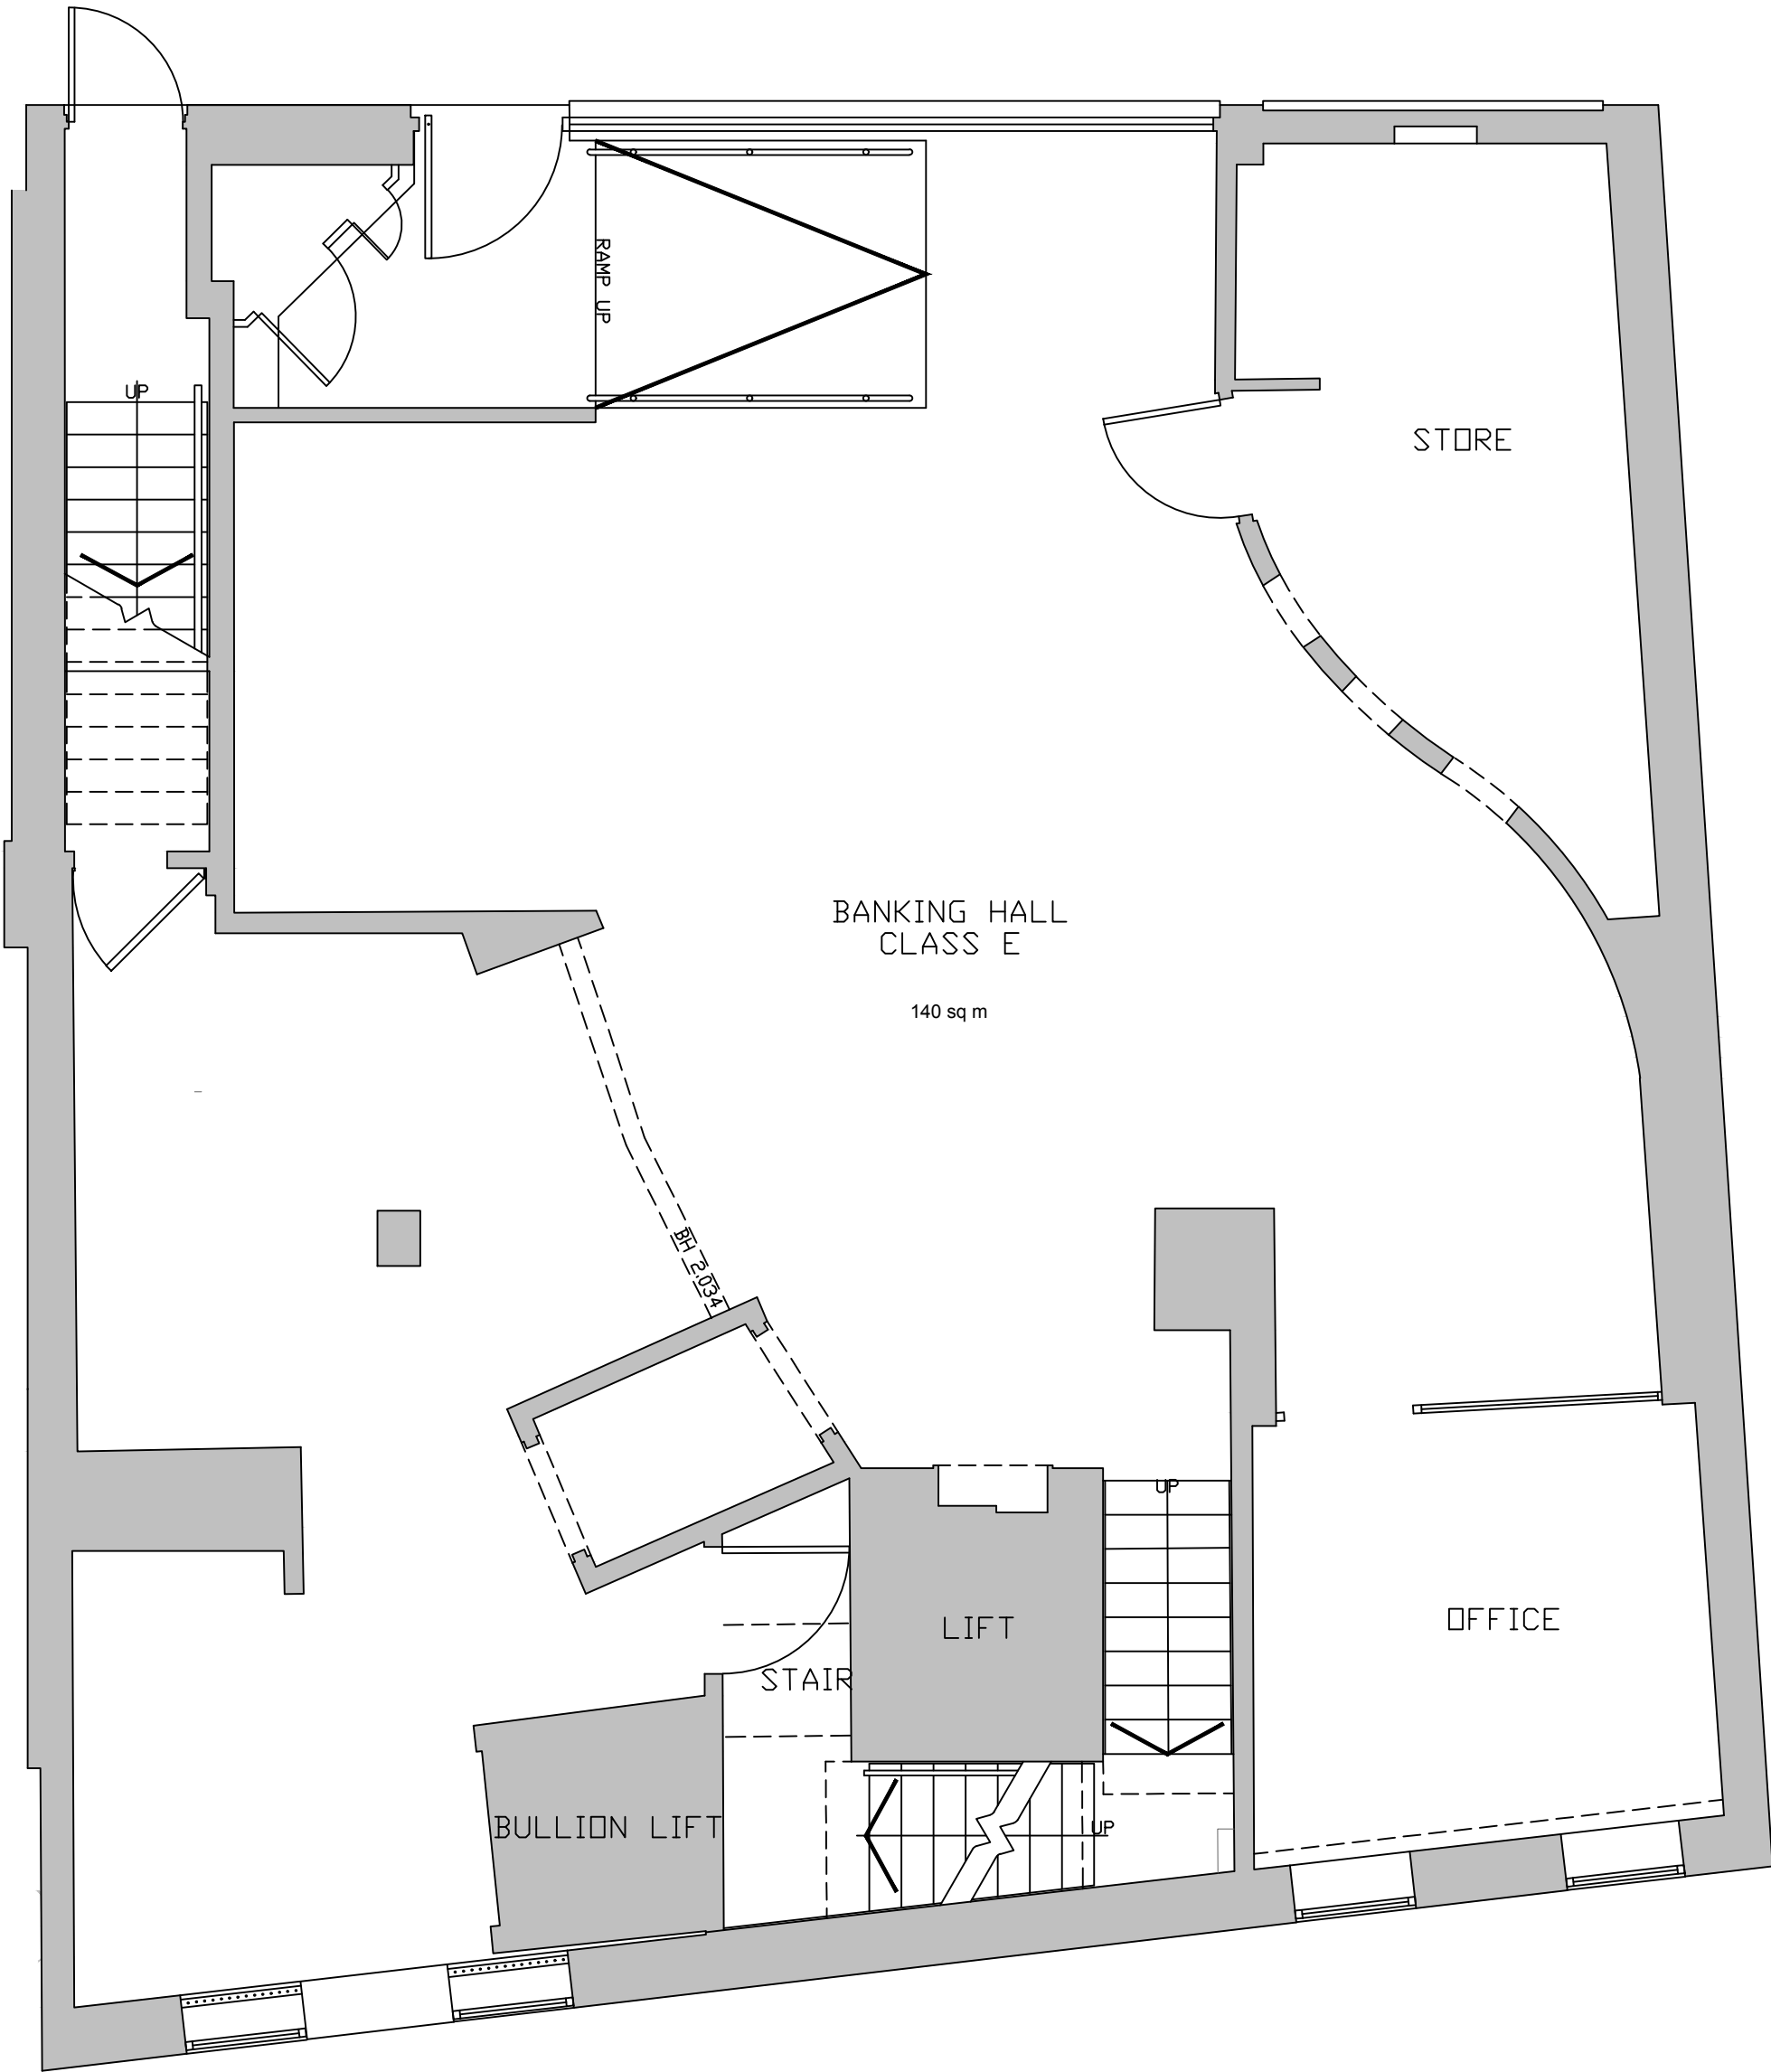

EXISTING GROUND FLOOR PLAN
@ 1:50 SCALE