


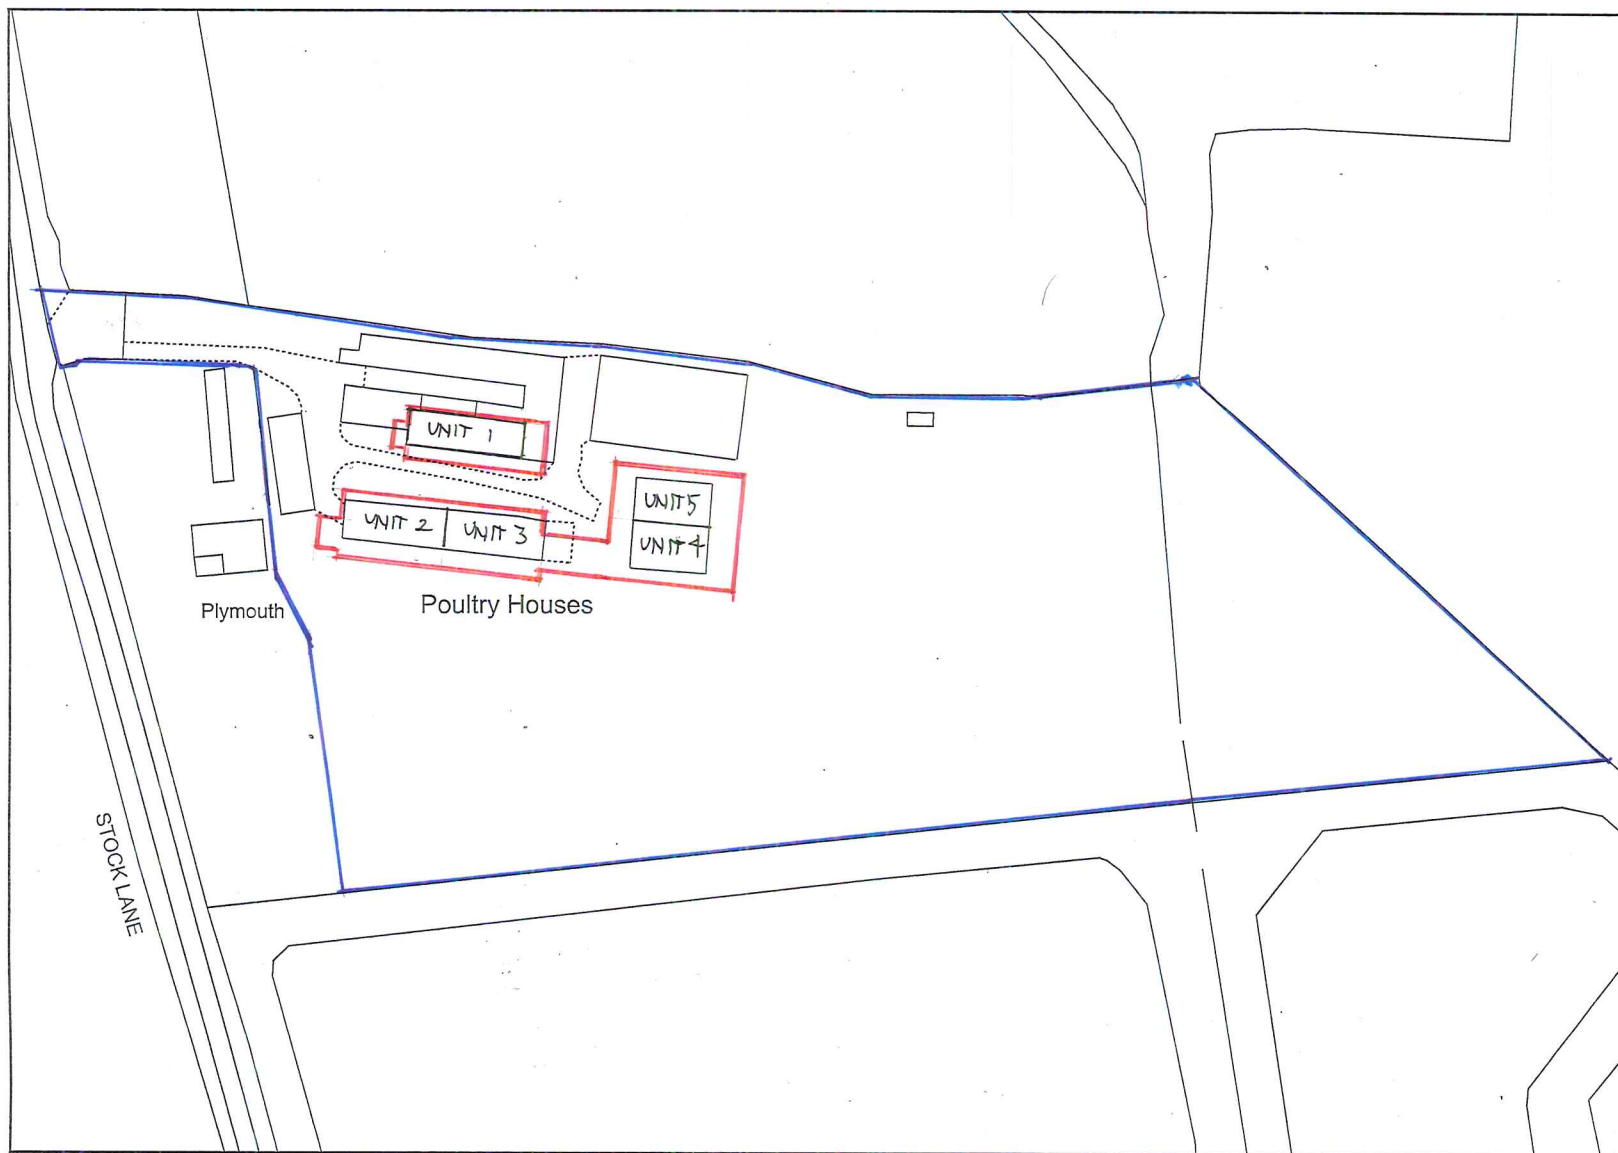

Buildings at Plymouth Cottage,
Stock Lane, Landford

Map Information

Scale: 1: 1250
Date: 19/10/2022
Reference: BHP/0224
Order No: 1770102

