
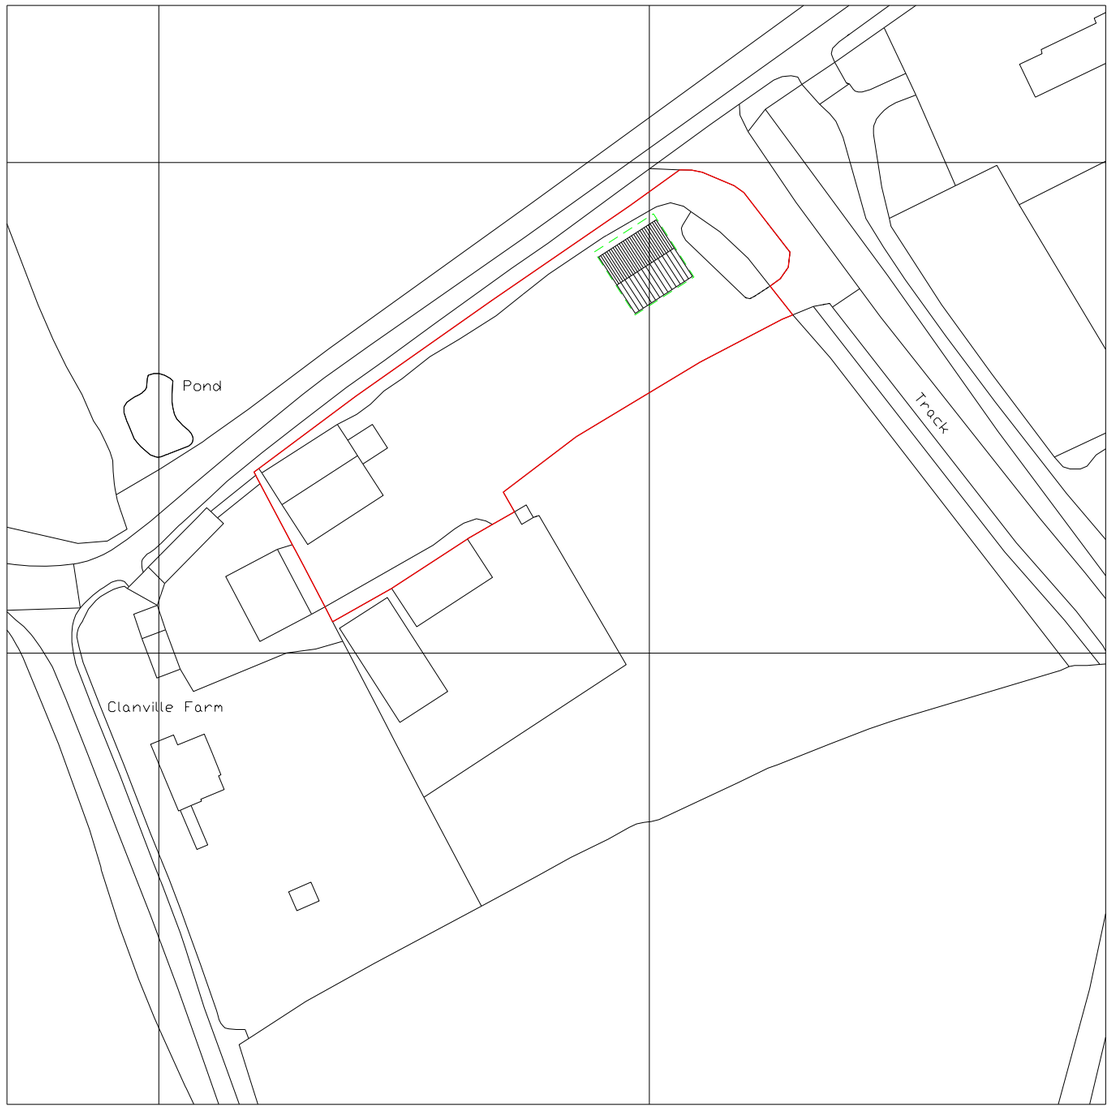


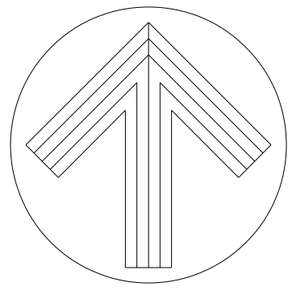

m 25 50 75 100 125

1:1250

Rev	Date	Notes
E		
D		
C		
B		
A		

lpc
TOWN AND COUNTRY PLANNING DEVELOPMENT CONSULTANTS

LPC (TRULL) LTD.,
TRULL, TETBURY, GLOUCESTERSHIRE GL8 8SQ
Tel: 01285 841433 email: admin@lpctrull.com

Client
OTM

Project
Proposed Workshop
Yard at Stanton St Quintin

Drawing
Location Plan
© Crown copyright and database rights 2025
OS Licence 100047474

Date November 25

Scale 1:1250 @ A3

Drawing Number
LPC 5293 01 Rev C