


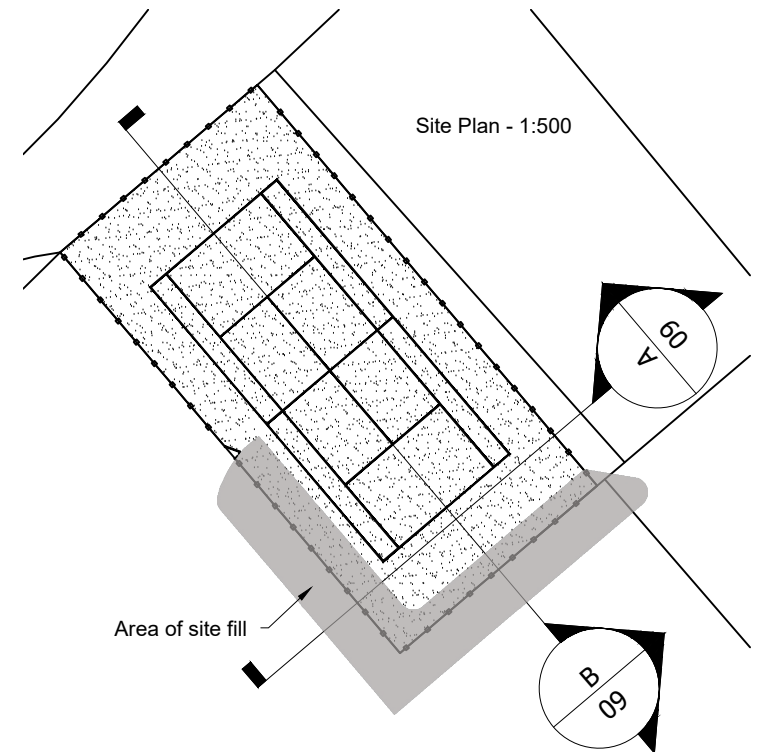

Section A - Existing





Section A - Proposed



Section B - Existing



Section B - Proposed

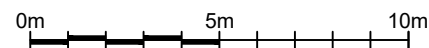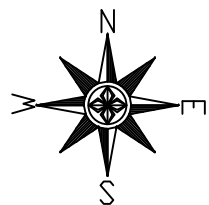

Rev No.	Revision Note.	Date	Drawn	Checked
B	Ordnance survey map updated	24.04.26	AW	AW

NUMBER - REV - CLIENT - PROJECT 05800-00 - B - Mr & Mrs Veitch - Netheravon House			
TITLE Tennis Court Sections			BOURNE VALLEY ASSOCIATES ANDOVER LANE FARM FABERSTOWN ANDOVER HAMPSHIRE SP11 9PE Tel: 01264 850159 Email: info@bournevalley.co.uk
DATE 16.06.26	SHEET 09	SCALE 1:200	
DRN BY AW	CHK BY AW	PAPER SIZE A3	

