


Typical Screw & Washer Detail

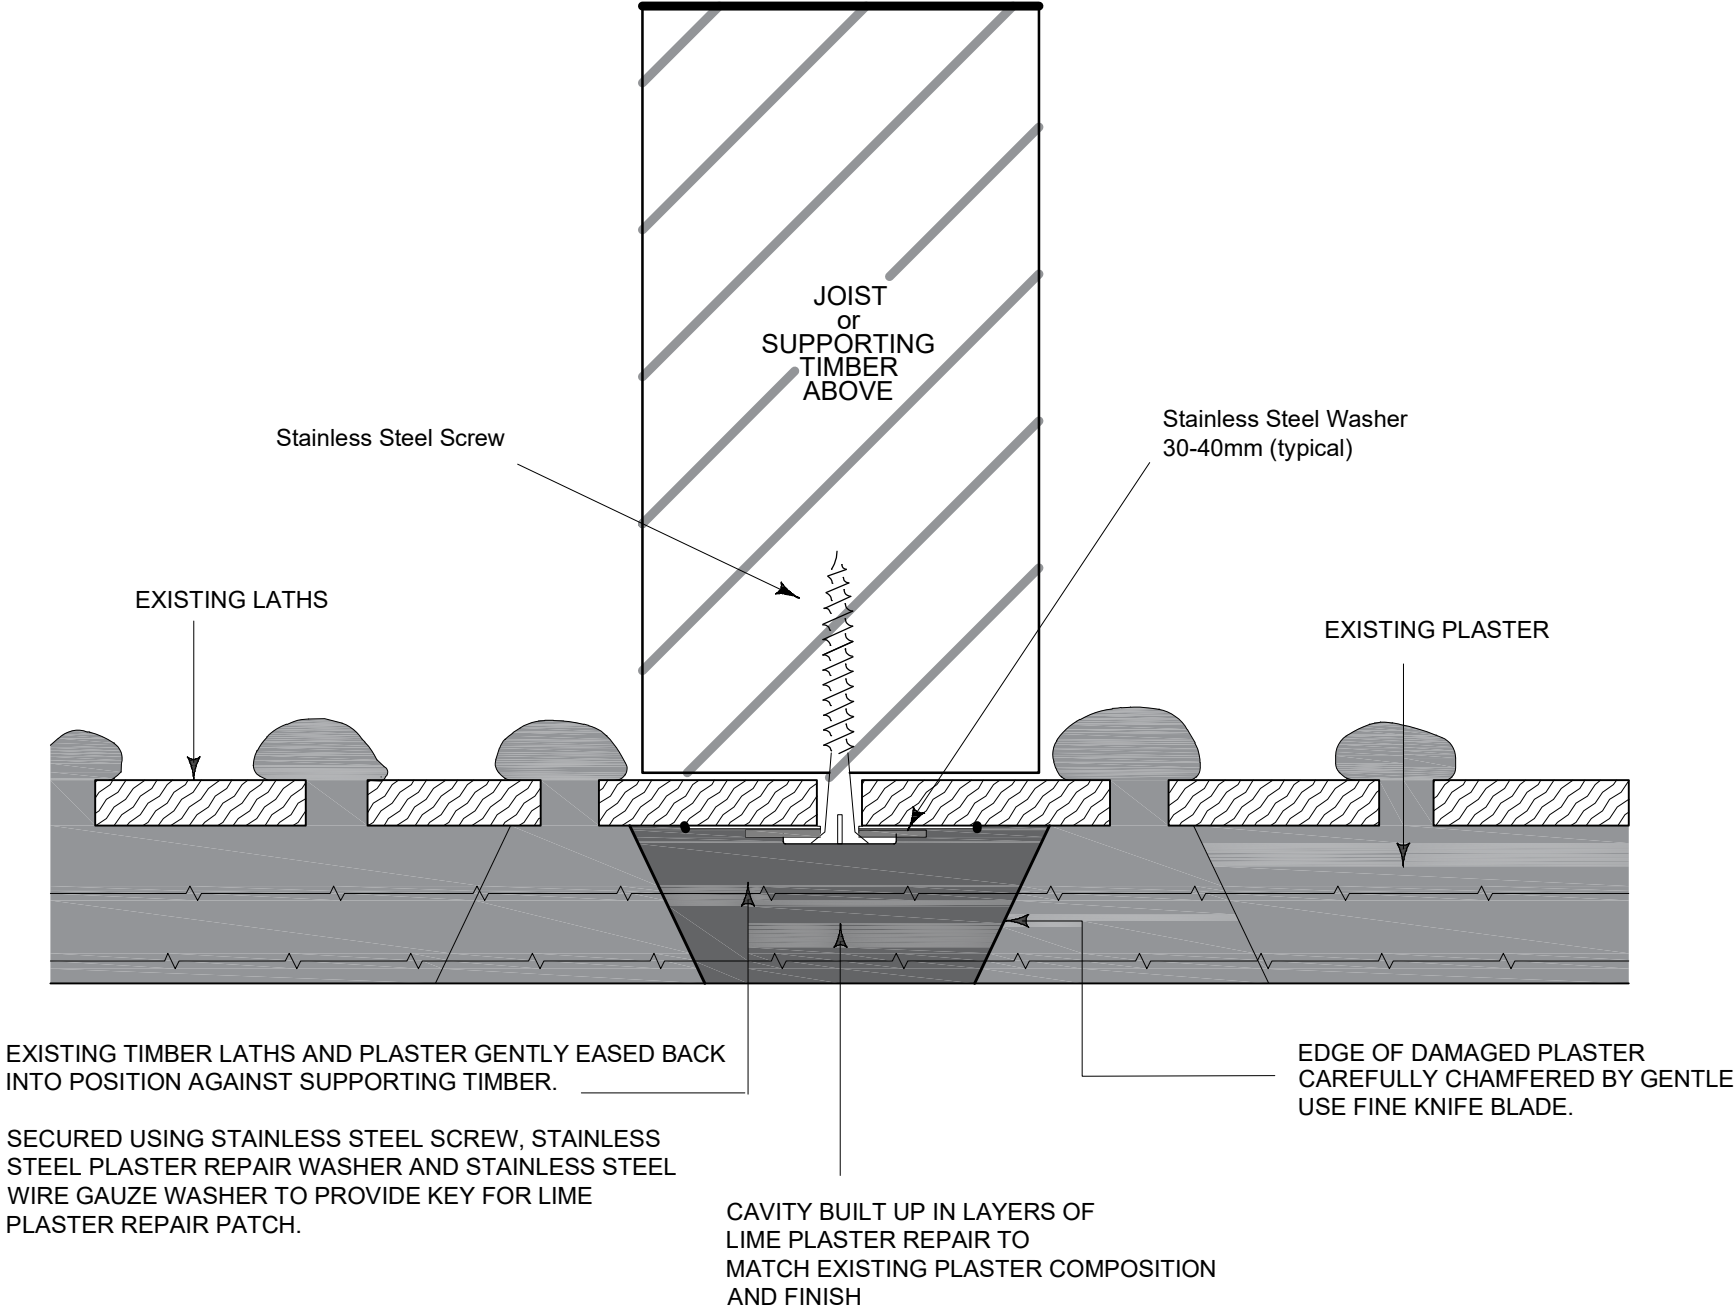

GENERAL NOTES

- Typical screw and washer stabilisation repair to delaminated lath and plaster ceiling.
- Stainless steel screws and plaster repair washers installed through plaster into timber laths or supporting joists above as required.
- Washers set slightly below plaster surface and finished with lime plaster filler to match existing.
- Fix into timber laths or supporting joist above where required.
- Fixings installed at approx. 300-400mm centres.

Rev	Date	Amendments
1	13/03/26	

Client: Salisbury City Council

Project: Salisbury Guildhall Conservation Works

Drawing Title: Typical Screw and Washer Detail

Date: 13/03/2026	
Drawing No.: 1	
Scale: 1 : 5 @ A3	
Drawn by: LM	

Jellicoe House, Grange Drive, Southampton, SO30 2AF United Kingdom
Tel: +44 23 8021 3500
www.curriebrown.com