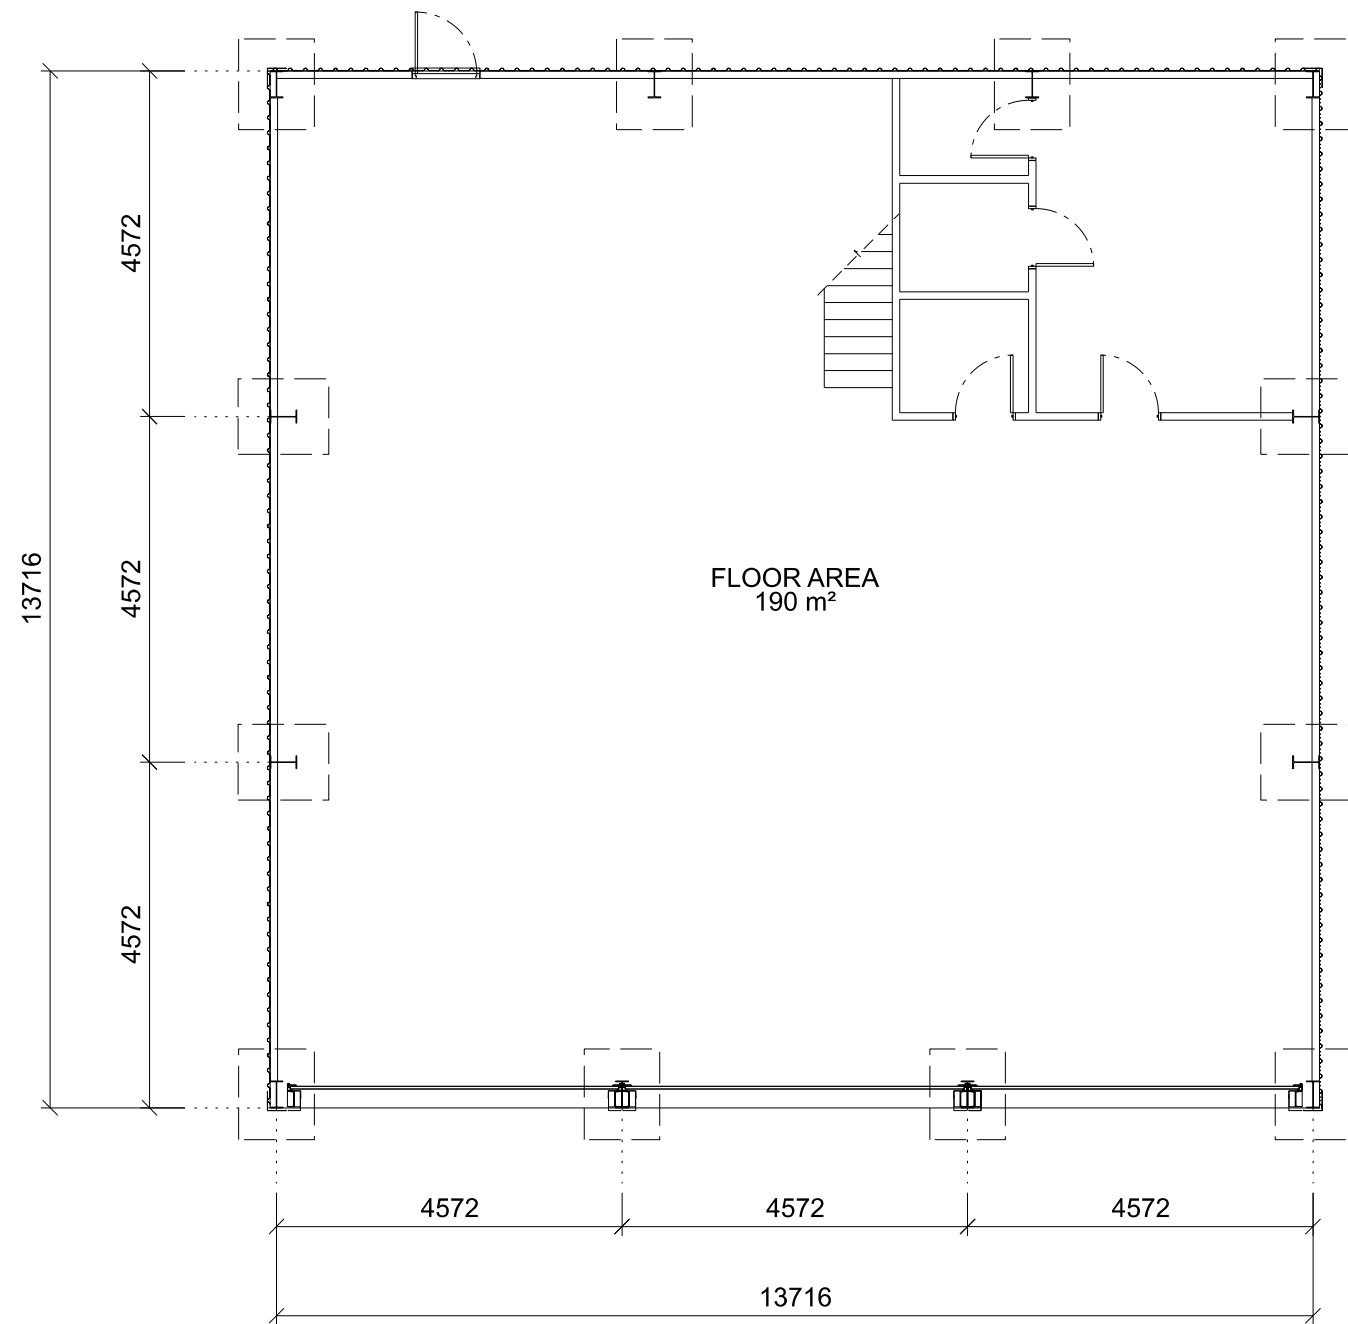


E	
D	
C	
B	
A June 26 Planning amends	
Rev Date Notes	
lpc TOWN AND COUNTRY PLANNING DEVELOPMENT CONSULTANTS LPC (TRULL) LTD., TRULL, TETBURY, GLOUCESTERSHIRE GL8 8SQ Tel: 01285 841433 email: admin@lpctrull.com	
Client OTM	
Project Proposed Workshop Yard at Stanton St Quintin	
Drawing Proposed Plan	
Date November 25	Scale 1:100 @ A3
Drawing Number LPC 5293 PR 04 Rev A	