




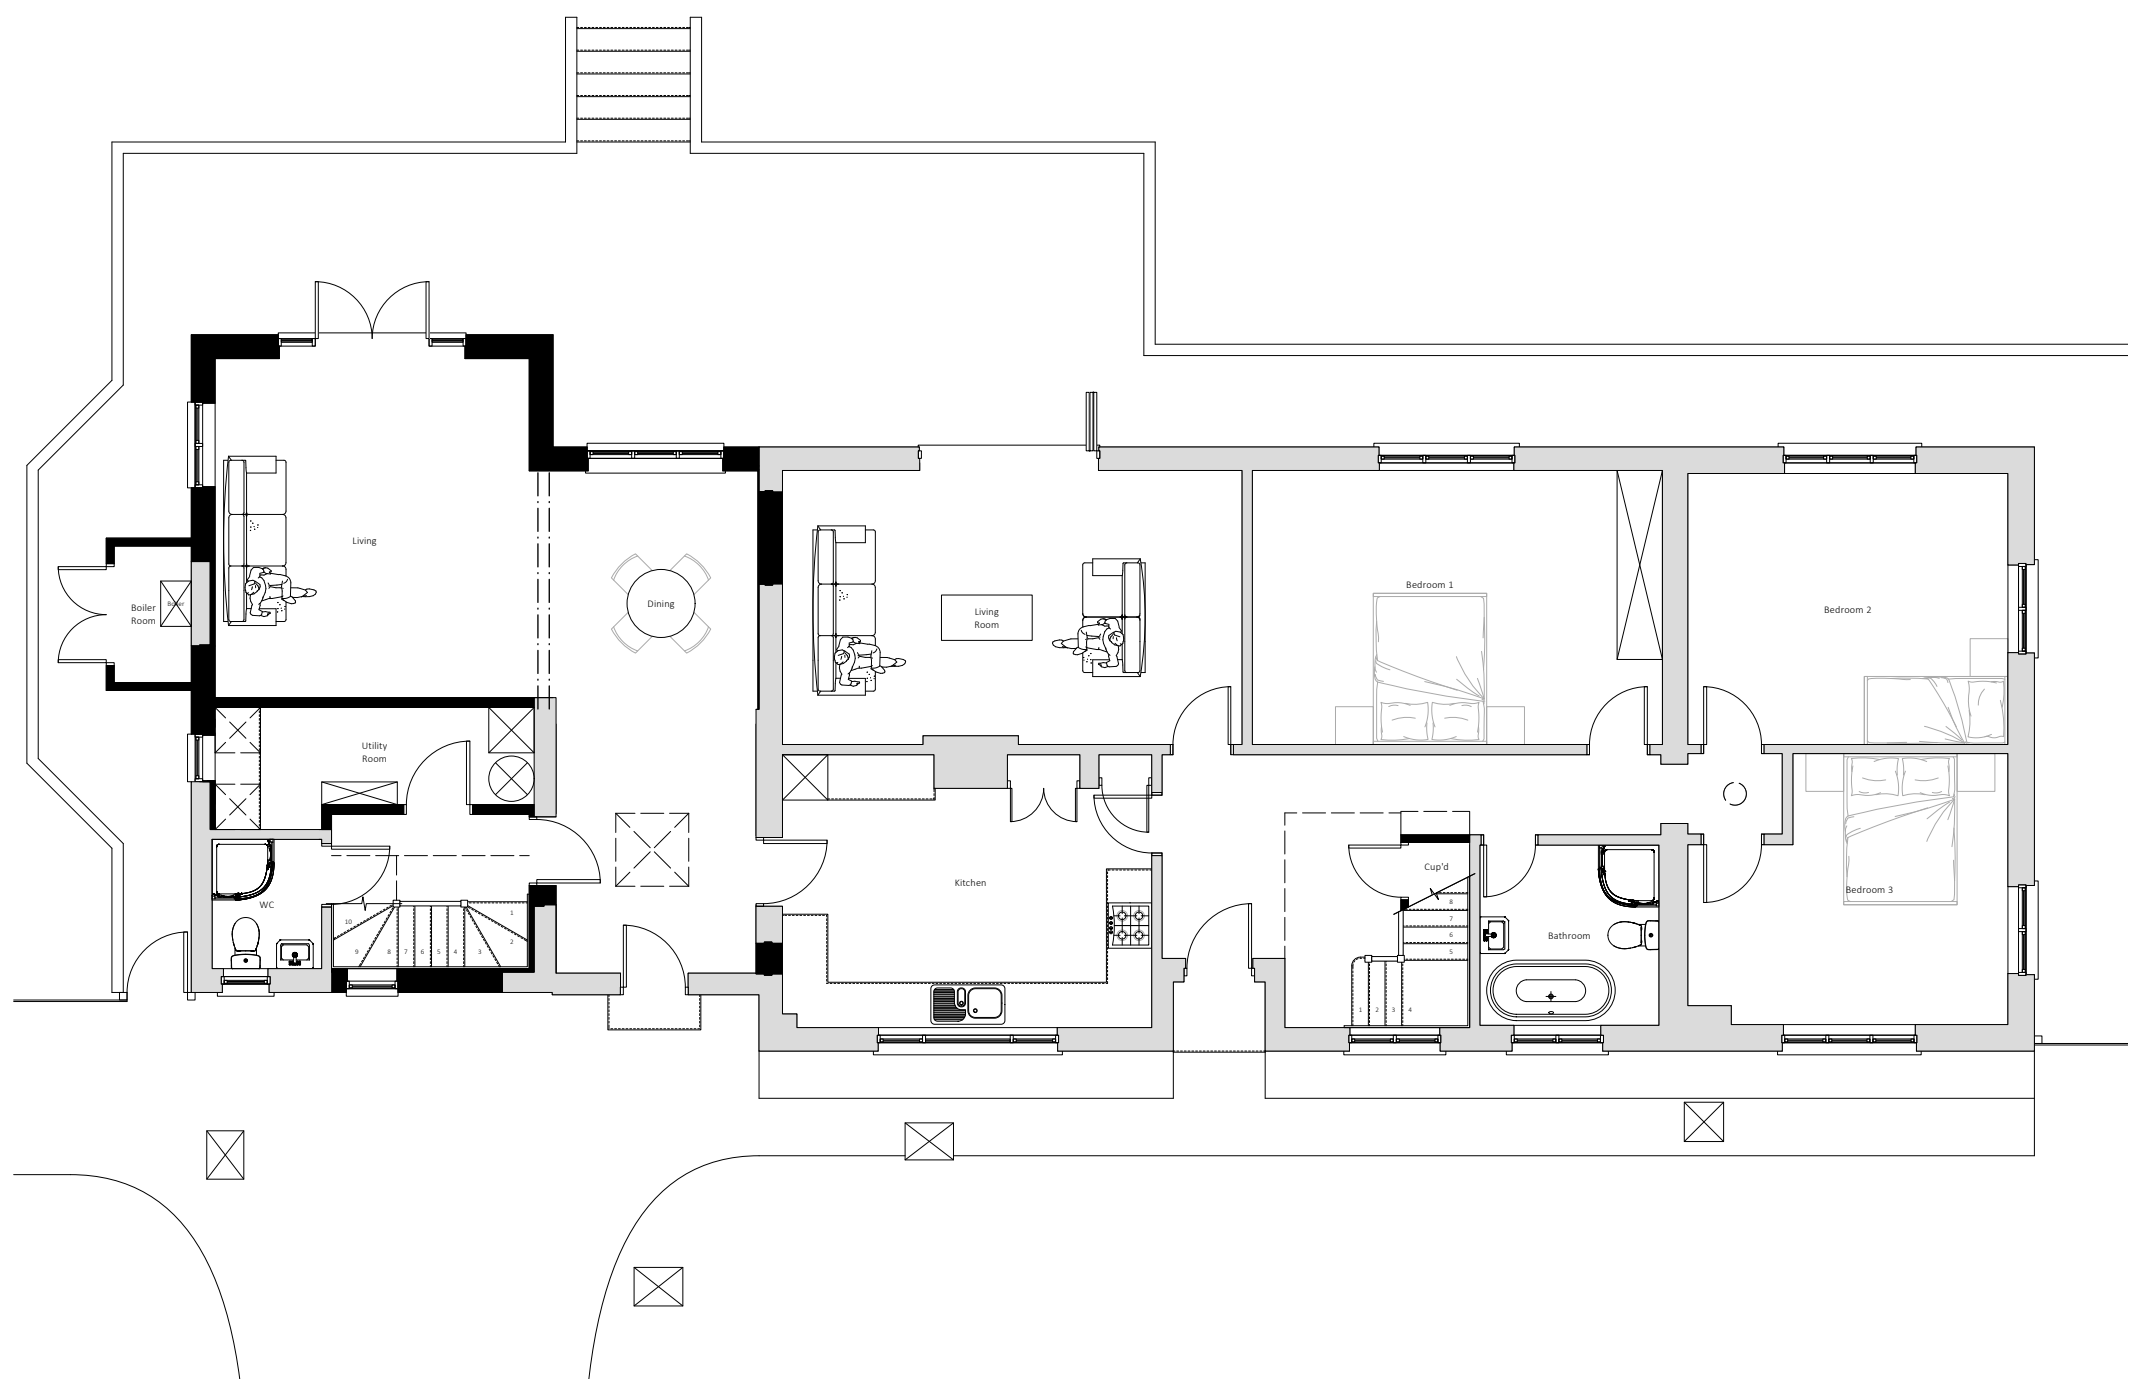


PLN PROPOSED GF PLAN
01 1:100

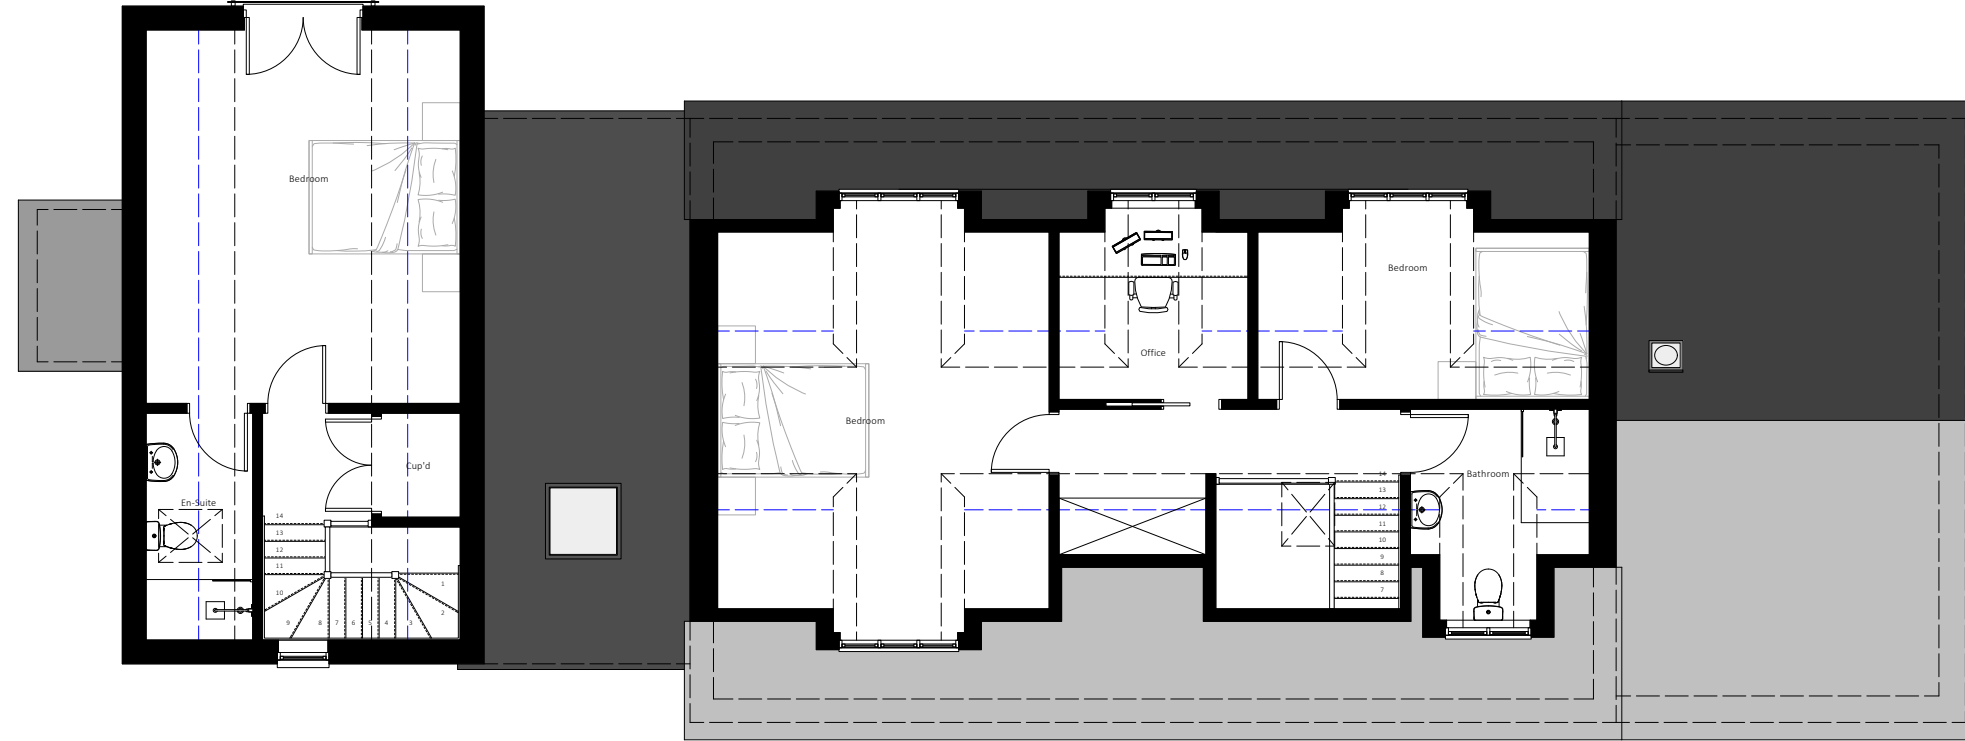


PLN PROPOSED GF PLAN
02 1:100

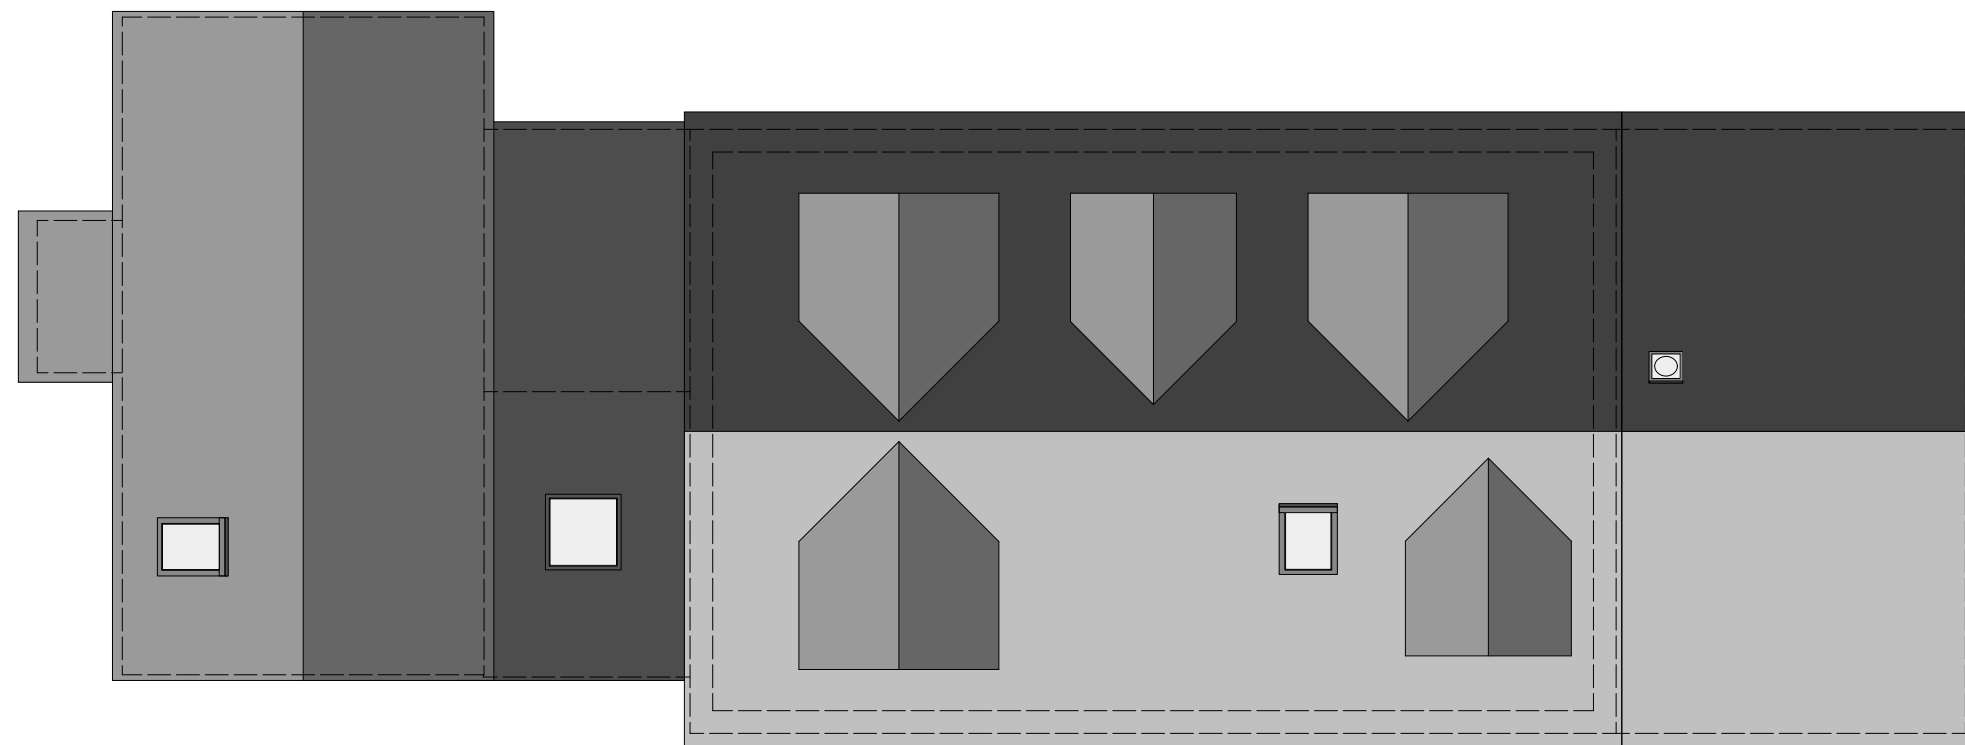


PLN PROPOSED ROOF PLAN
03 1:100

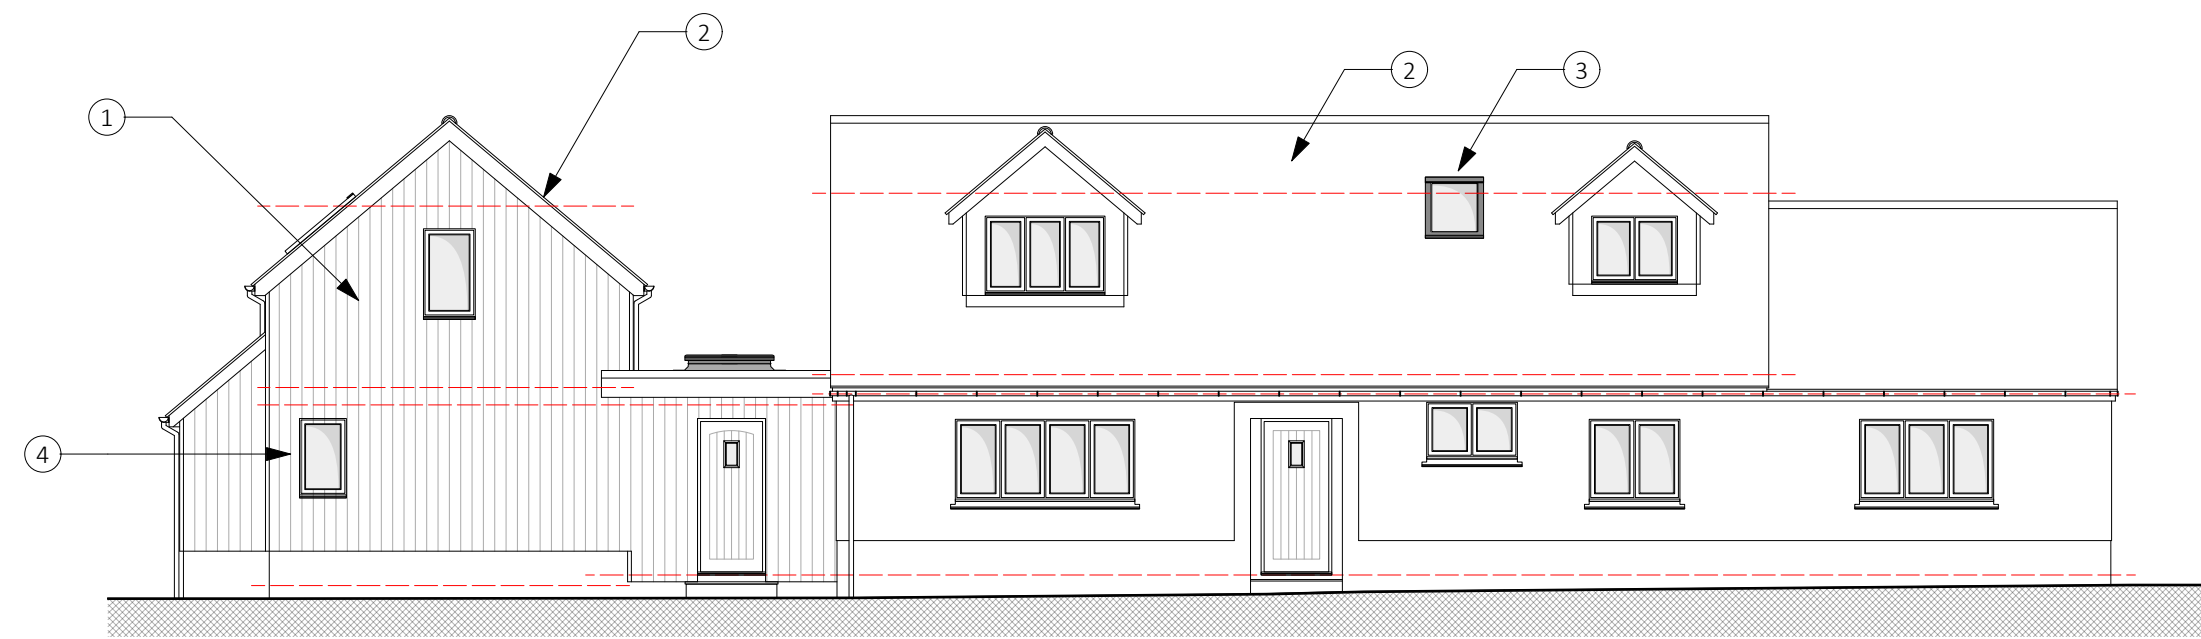


ELV PROPOSED SE ELEVATION
01 1:100

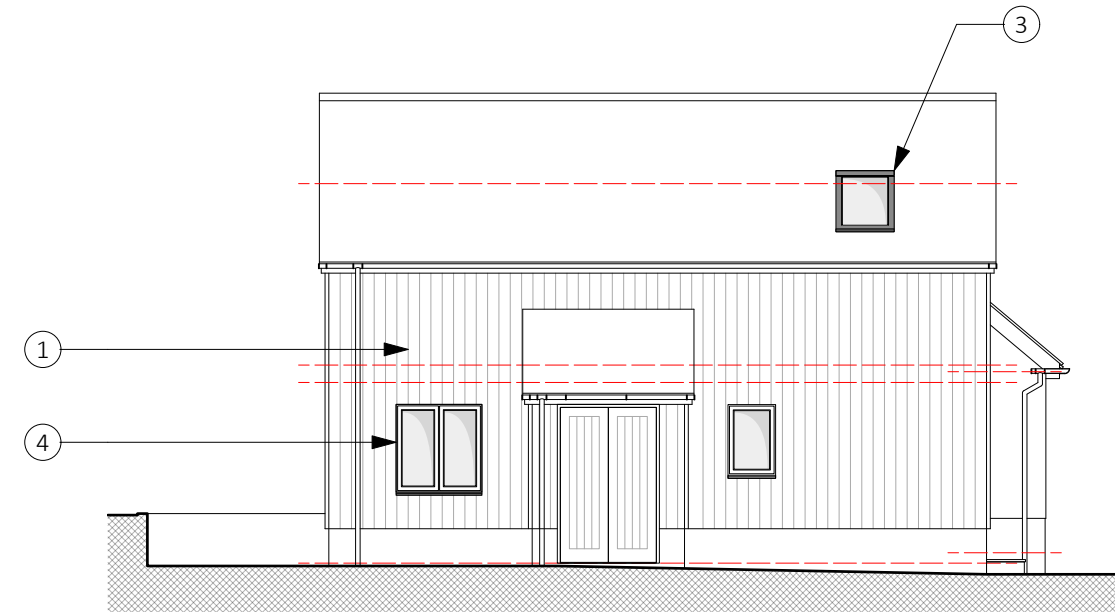


ELV PROPOSED SW ELEVATION
02 1:100

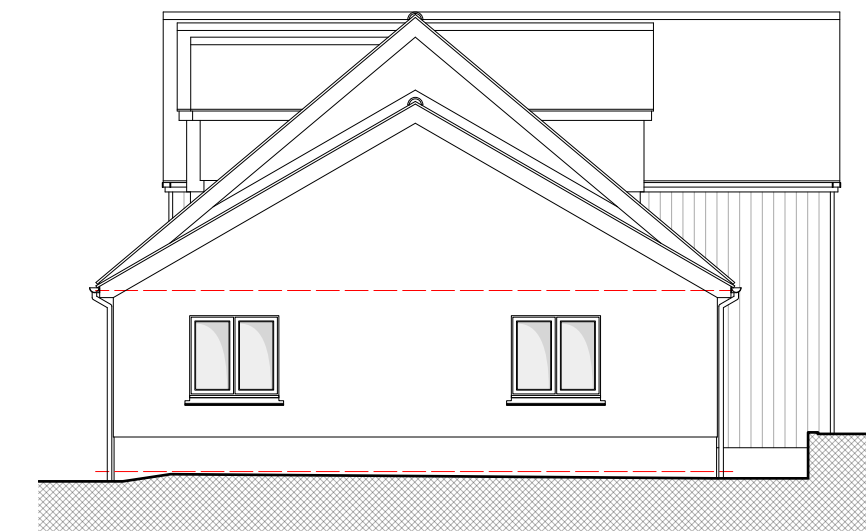

ELV PROPOSED NE ELEVATION
03 1:100

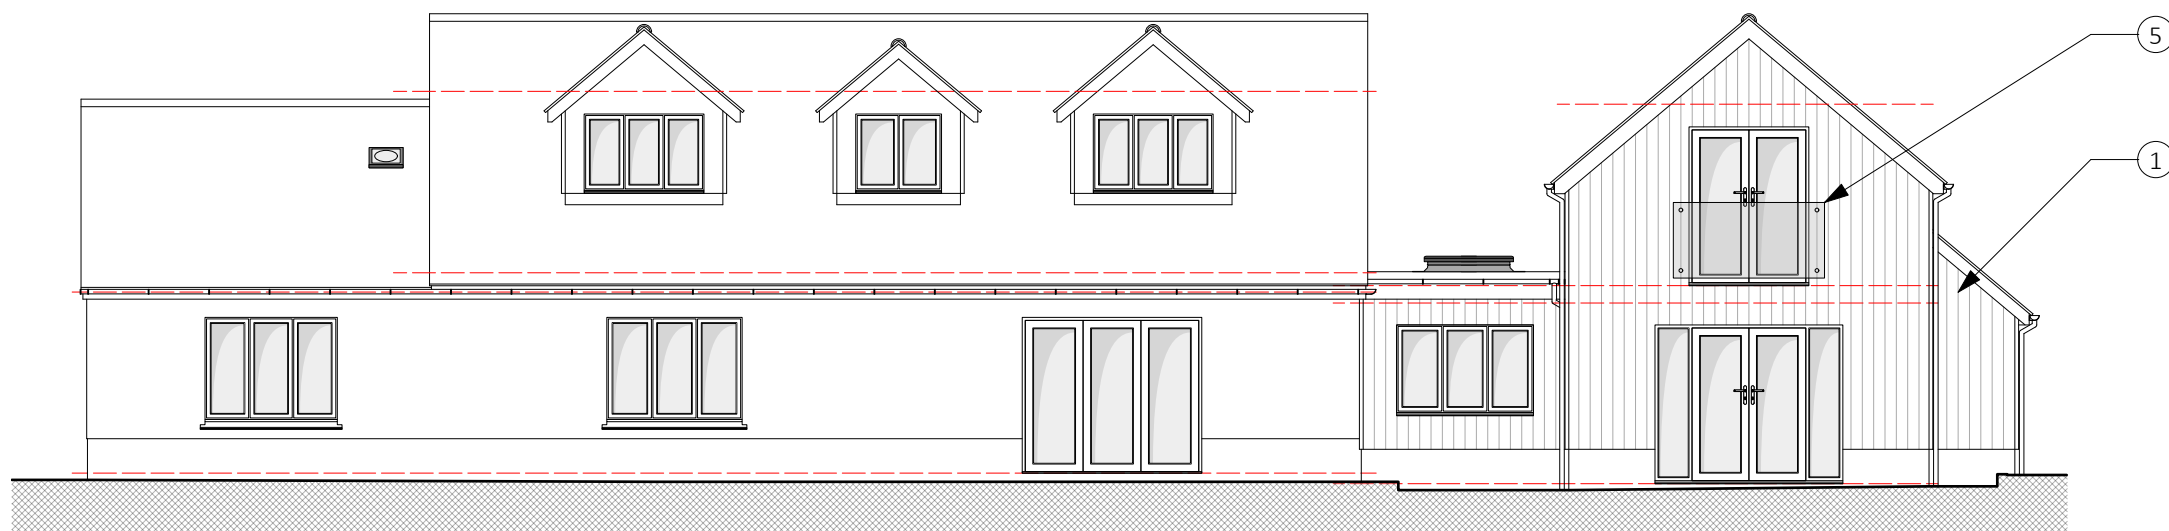

ELV PROPOSED NW ELEVATION
04 1:100

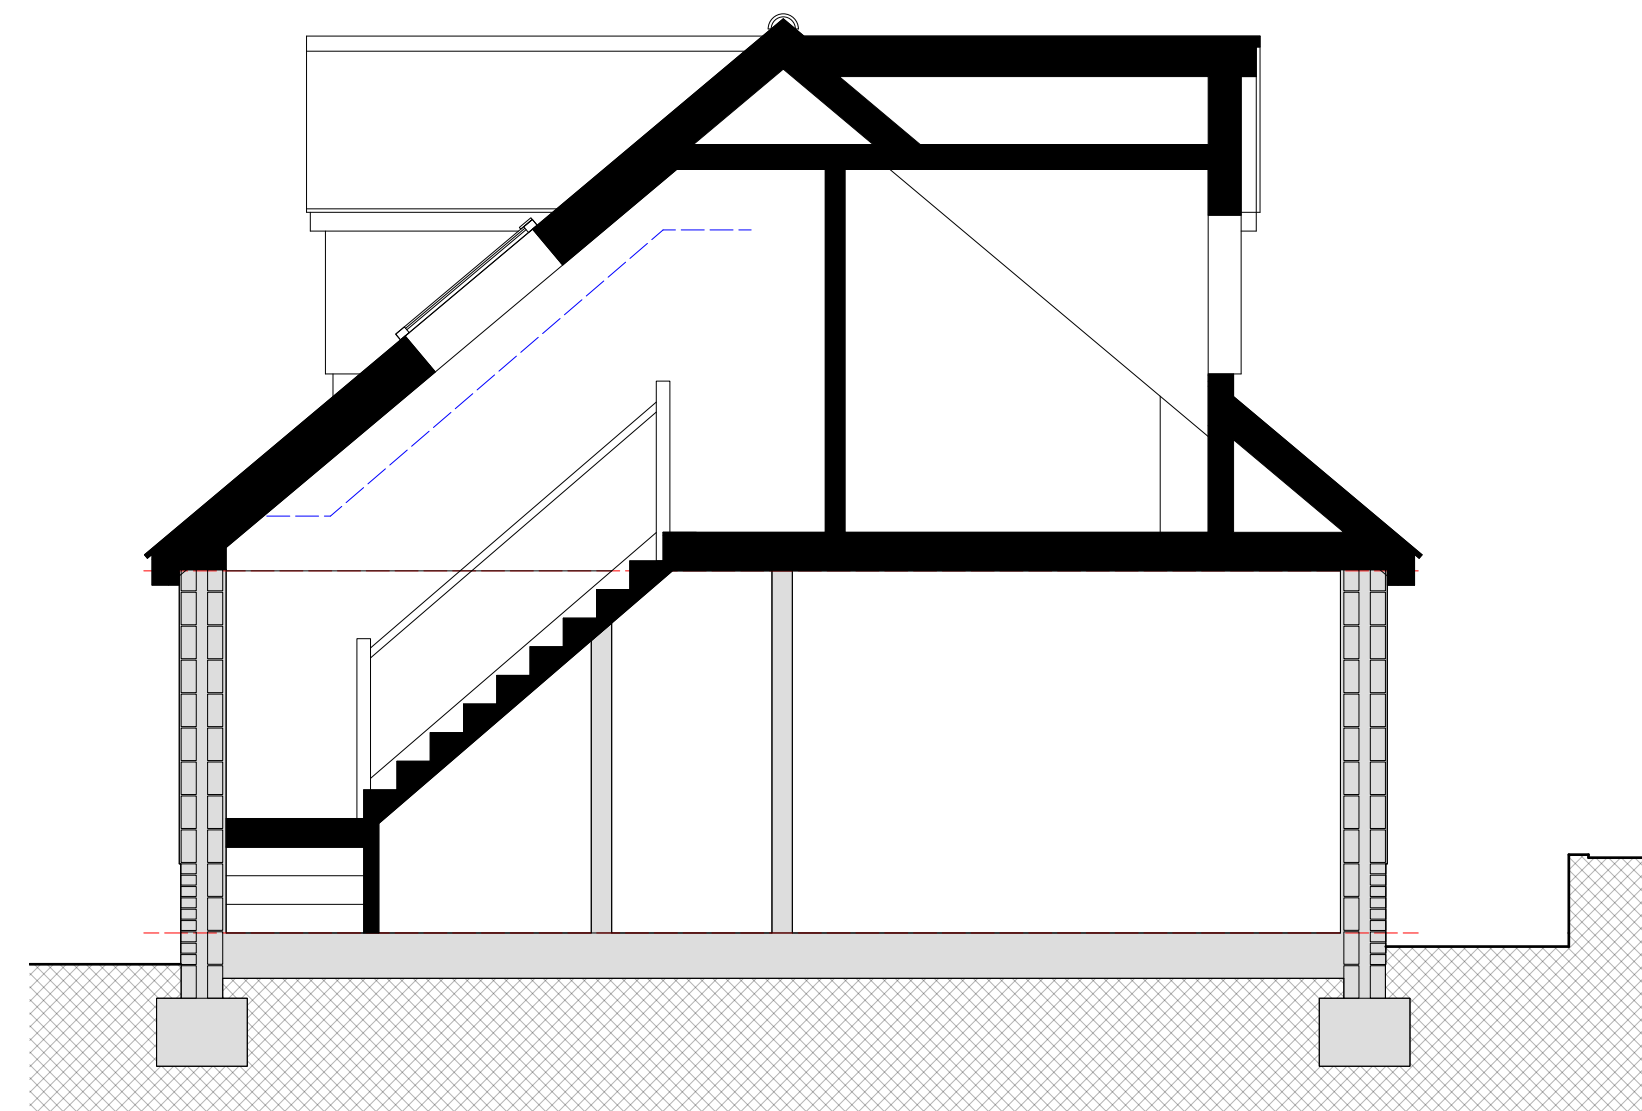

SEC PROPOSED SECTION
01 1:50

- 1 Composite Cladding
- 2 Concrete Tiles to match existing
- 3 New Rooflight
- 4 UPVC Windows to match existing
- 5 Juliet Balcony

PLANNING

