


Purton STW Location Plan

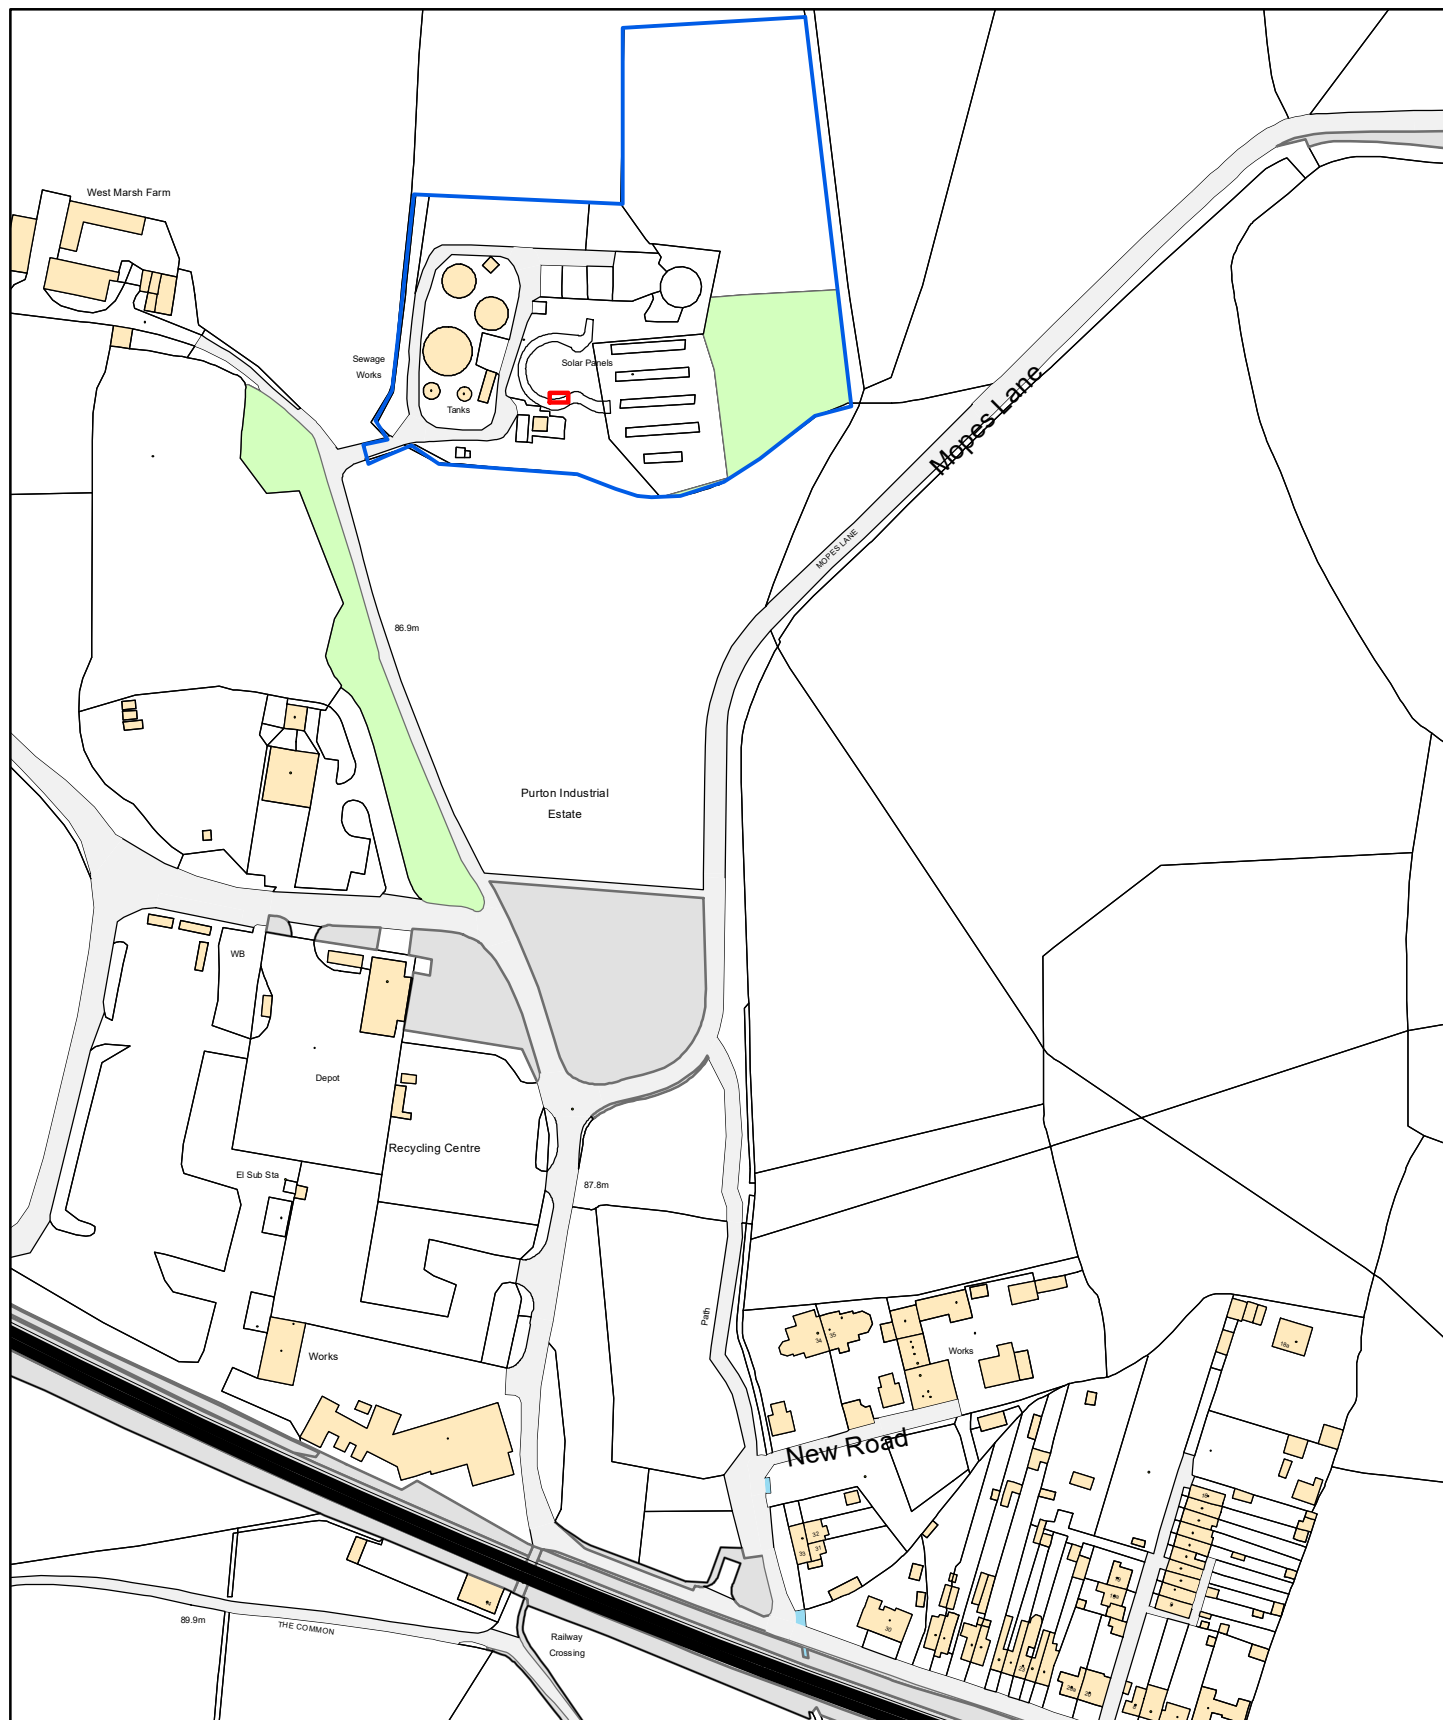

**Thames Water
Map**



Printed By: ccolloff
Print Date : 29/04/2026
Map Centre On : 408861, 189018
Centre Tile No. : SU0889SE

Comments:

Dwg No. LP1

Scale 1:2500 @ A4

0 15 30 60 90 120
Meters
Current Scale : 1:2,500

Copyrights: Unauthorised reproduction prohibited.
Crown Copyright Reserved.

