




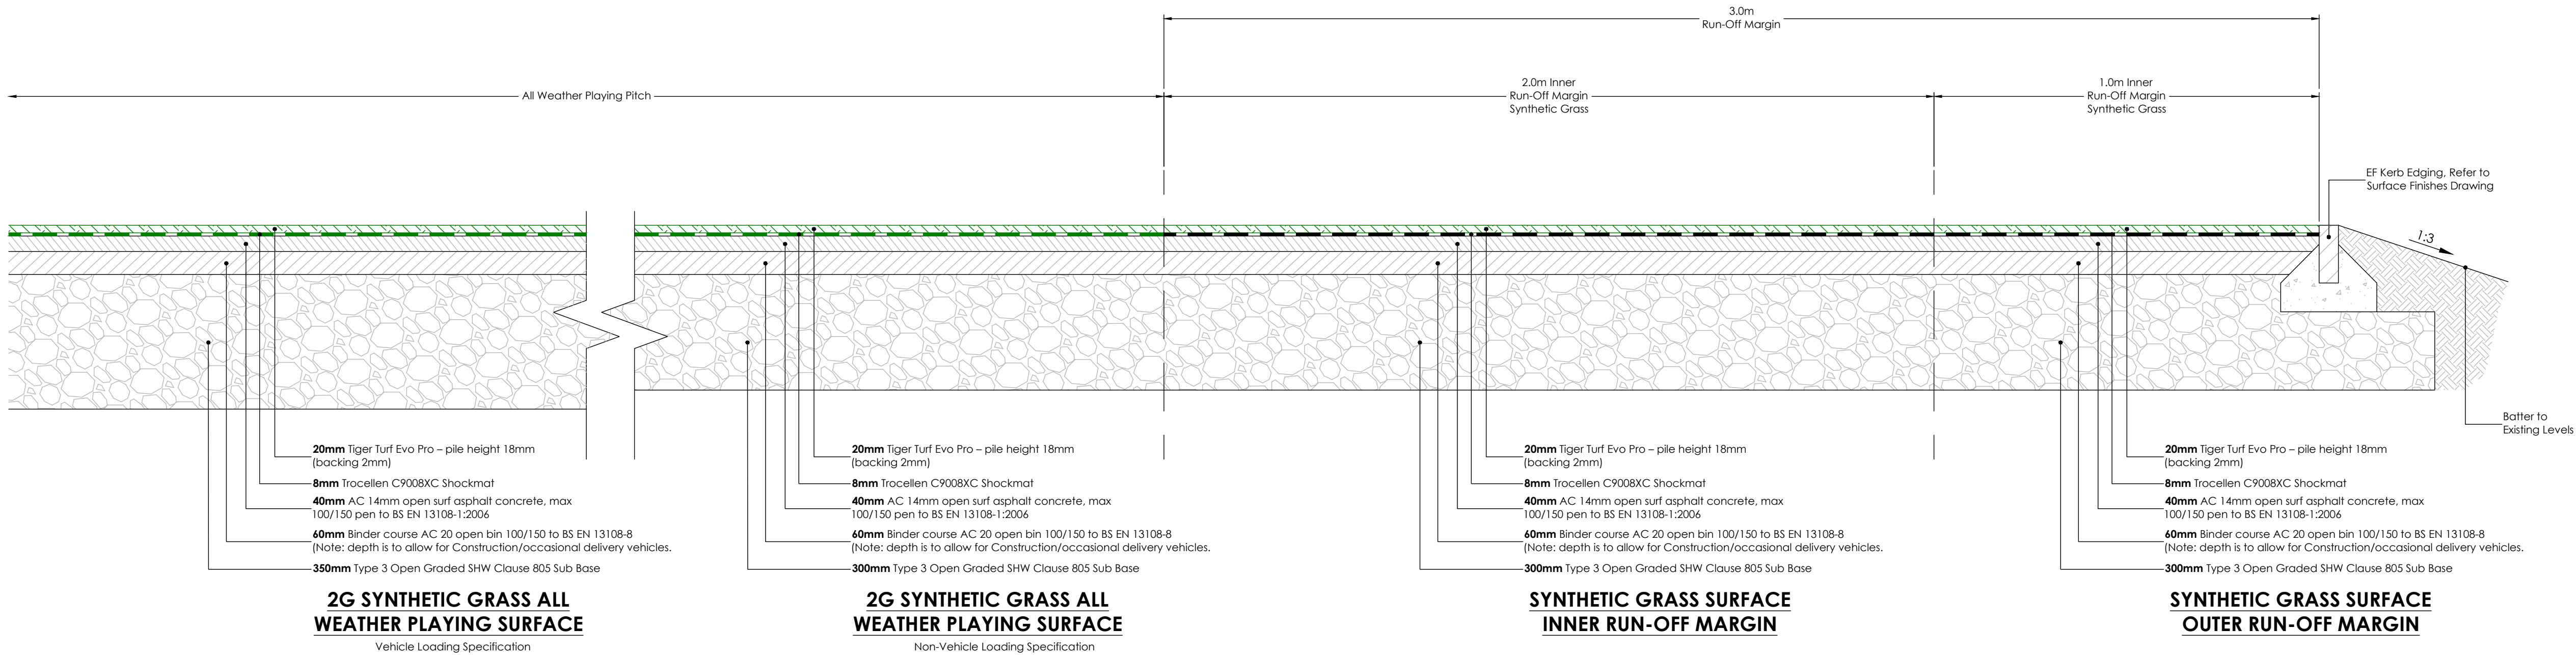


- NOTES**
1. All dimensions and levels are in metres unless otherwise noted
 2. This drawing is to be read in conjunction with the relevant Architect's/Engineer's drawings, specifications and CDM documentation
 3. This drawing has been produced electronically and may have been photo reduced or enlarged when copied. Work to figured dimensions only (DO NOT SCALE - EXCEPT FOR PLANNING PURPOSES). All dimensions to be checked on site. Any errors or omissions to be reported to the engineer immediately.
 4. This drawing contains coloured lines / information that may not be clear if reproduced in black and white.
 5. Digital copies of this plan can only be considered accurate if supplied directly by Infrastruct CS Ltd.

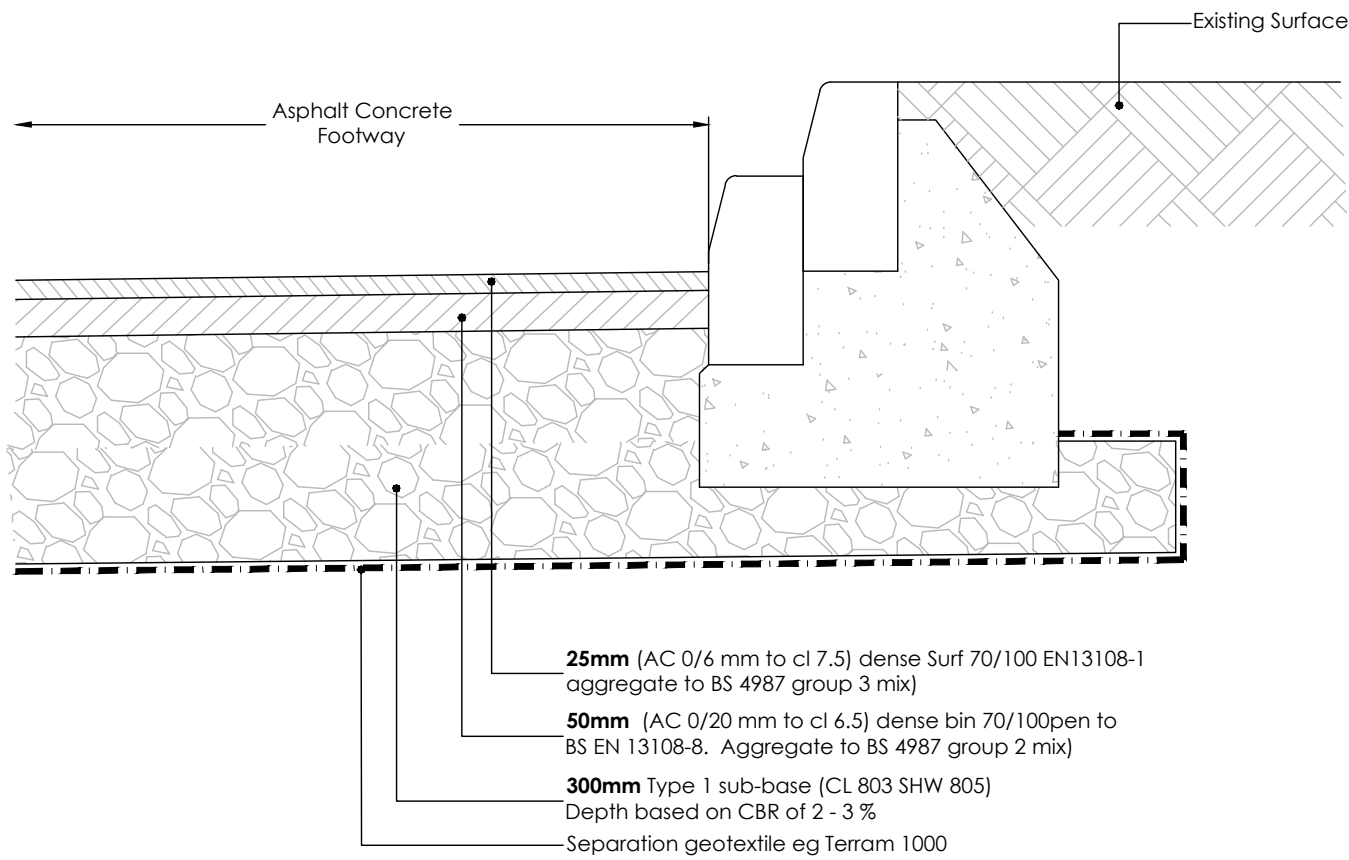


ASPHALT SURFACING FOOTPATH
Double H82 Kerbing Edge

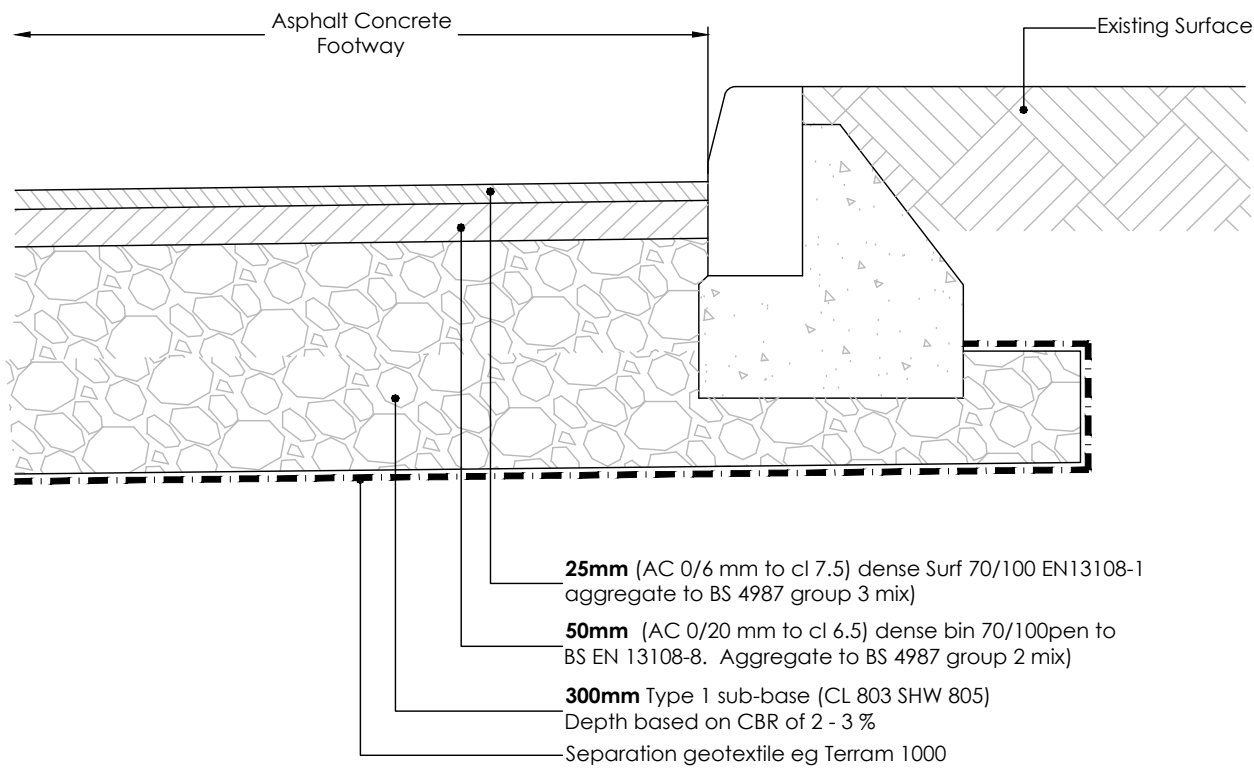


ASPHALT SURFACING FOOTPATH
Single H82 Kerbing Edge

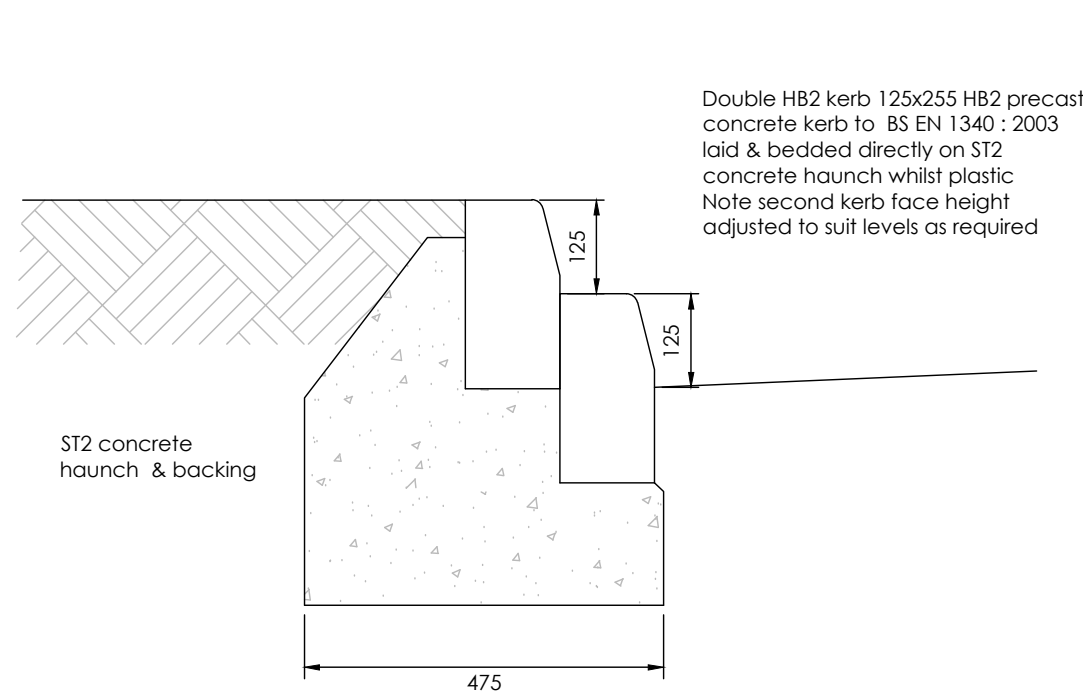


DOUBLE KERB CONSTRUCTION

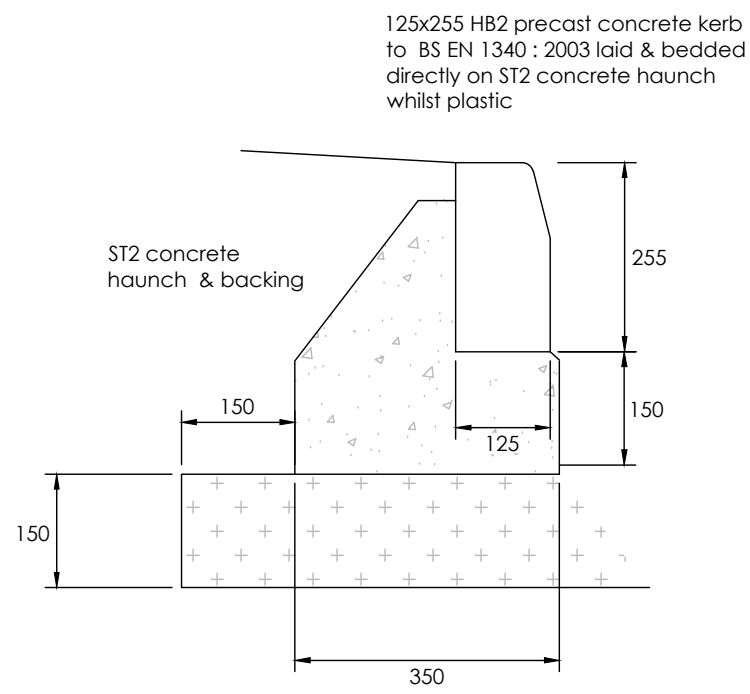

H82 KERB CONSTRUCTION

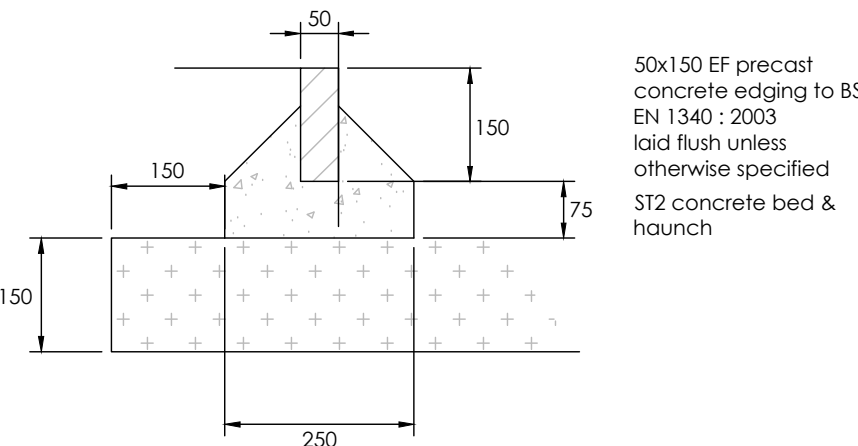

50x150 EF PATH EDGING

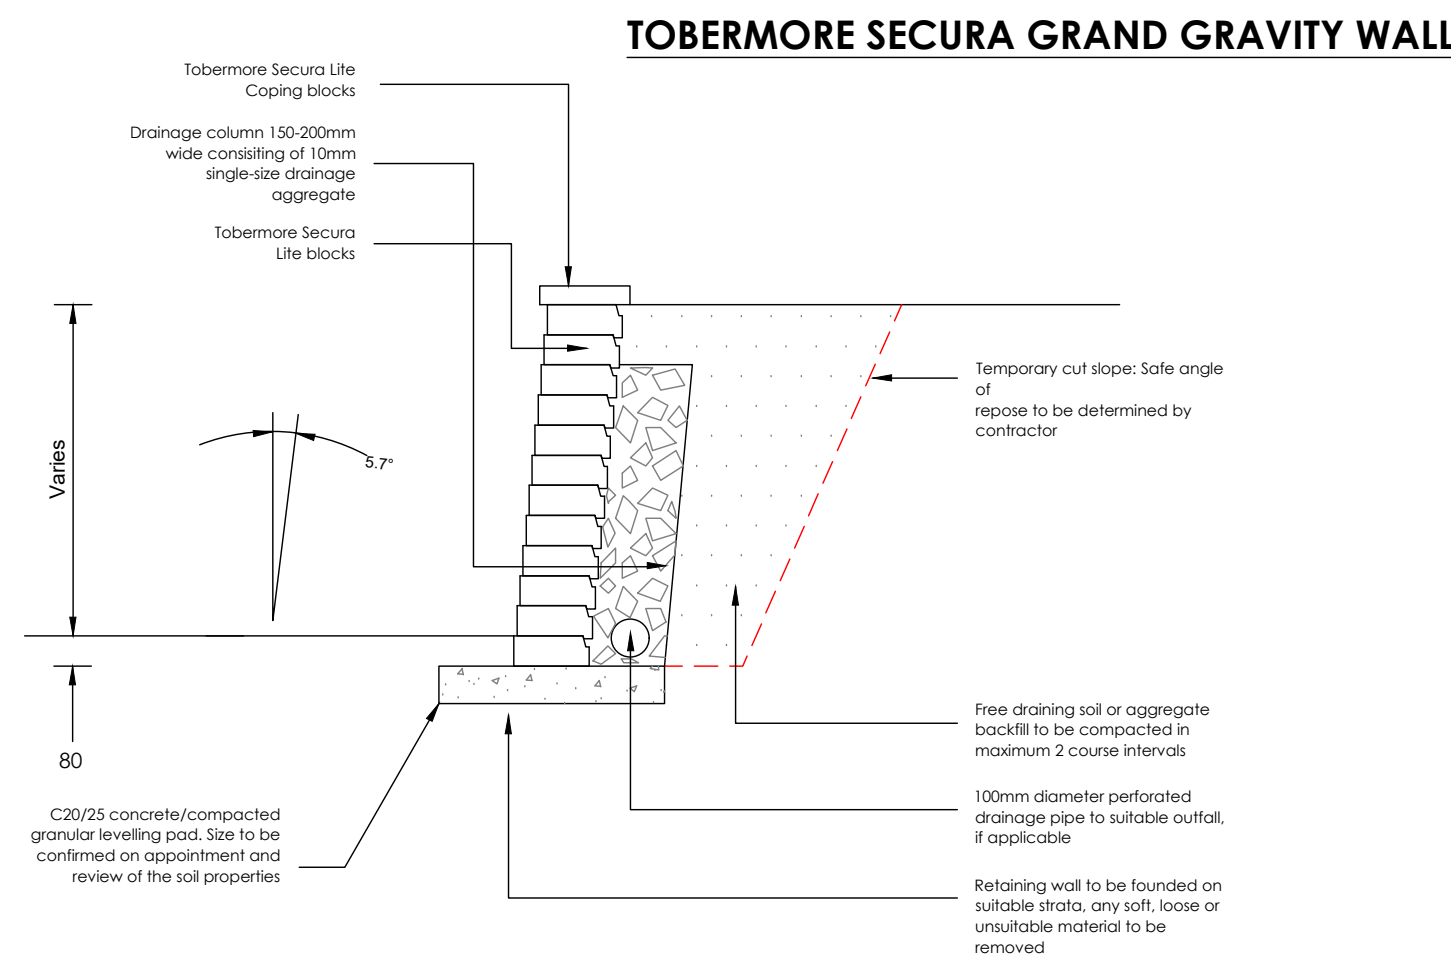

- This drawing can be used at project concept / appraisal stage but must not be used for construction. Specialist design advice should be sought prior to construction.
- Tobermore Concrete Ltd can arrange a project specific design on request.
- All dimensions in mm unless otherwise stated.
- All cross sections assume a soil friction angle of 30 degrees.
- All references are to the latest British Standard and European Standards.
- All designs should be checked by a qualified engineer.
- For installation refer to Tobermores installation guide, www.tobermore.co.uk
- Tobermore Concrete Ltd will not be liable for any loss or damage resulting from the use or reliance on this drawing.

CONCEPT ONLY
Not for construction

P03	SNN	RJW	Perimeter Fence Line/Strip added				10/04/26
P02	SNN	RJW	Amended to Client Comments				08/04/26
P01	SNN	RJW	Initial issue				27/03/26
REV	DRAWN	CHECK	REVISION COMMENTS				ISSUE DATE
DRAWING TITLE							SHEET NO.
2G Hockey Pitch - Construction Details							1
PROJECT							
Sarum Academy Salisbury							
CLIENT							
Kestrel Contracts Ltd			 Infrastruct CS Ltd				
SCALE @ A1			ENGINEER RJW				
Not To Scale			DRAFT SNN				
PROJECT NUMBER		STATUS	ISSUE PURPOSE				
6862		\$4	TECHNICAL APPROVAL				
PROJECT	ORIGIN	PHASE	LEVEL	TYPE	ROLE	NO. REVISION	
SARU	ICS	01	XX	DR	C	0400	P03