


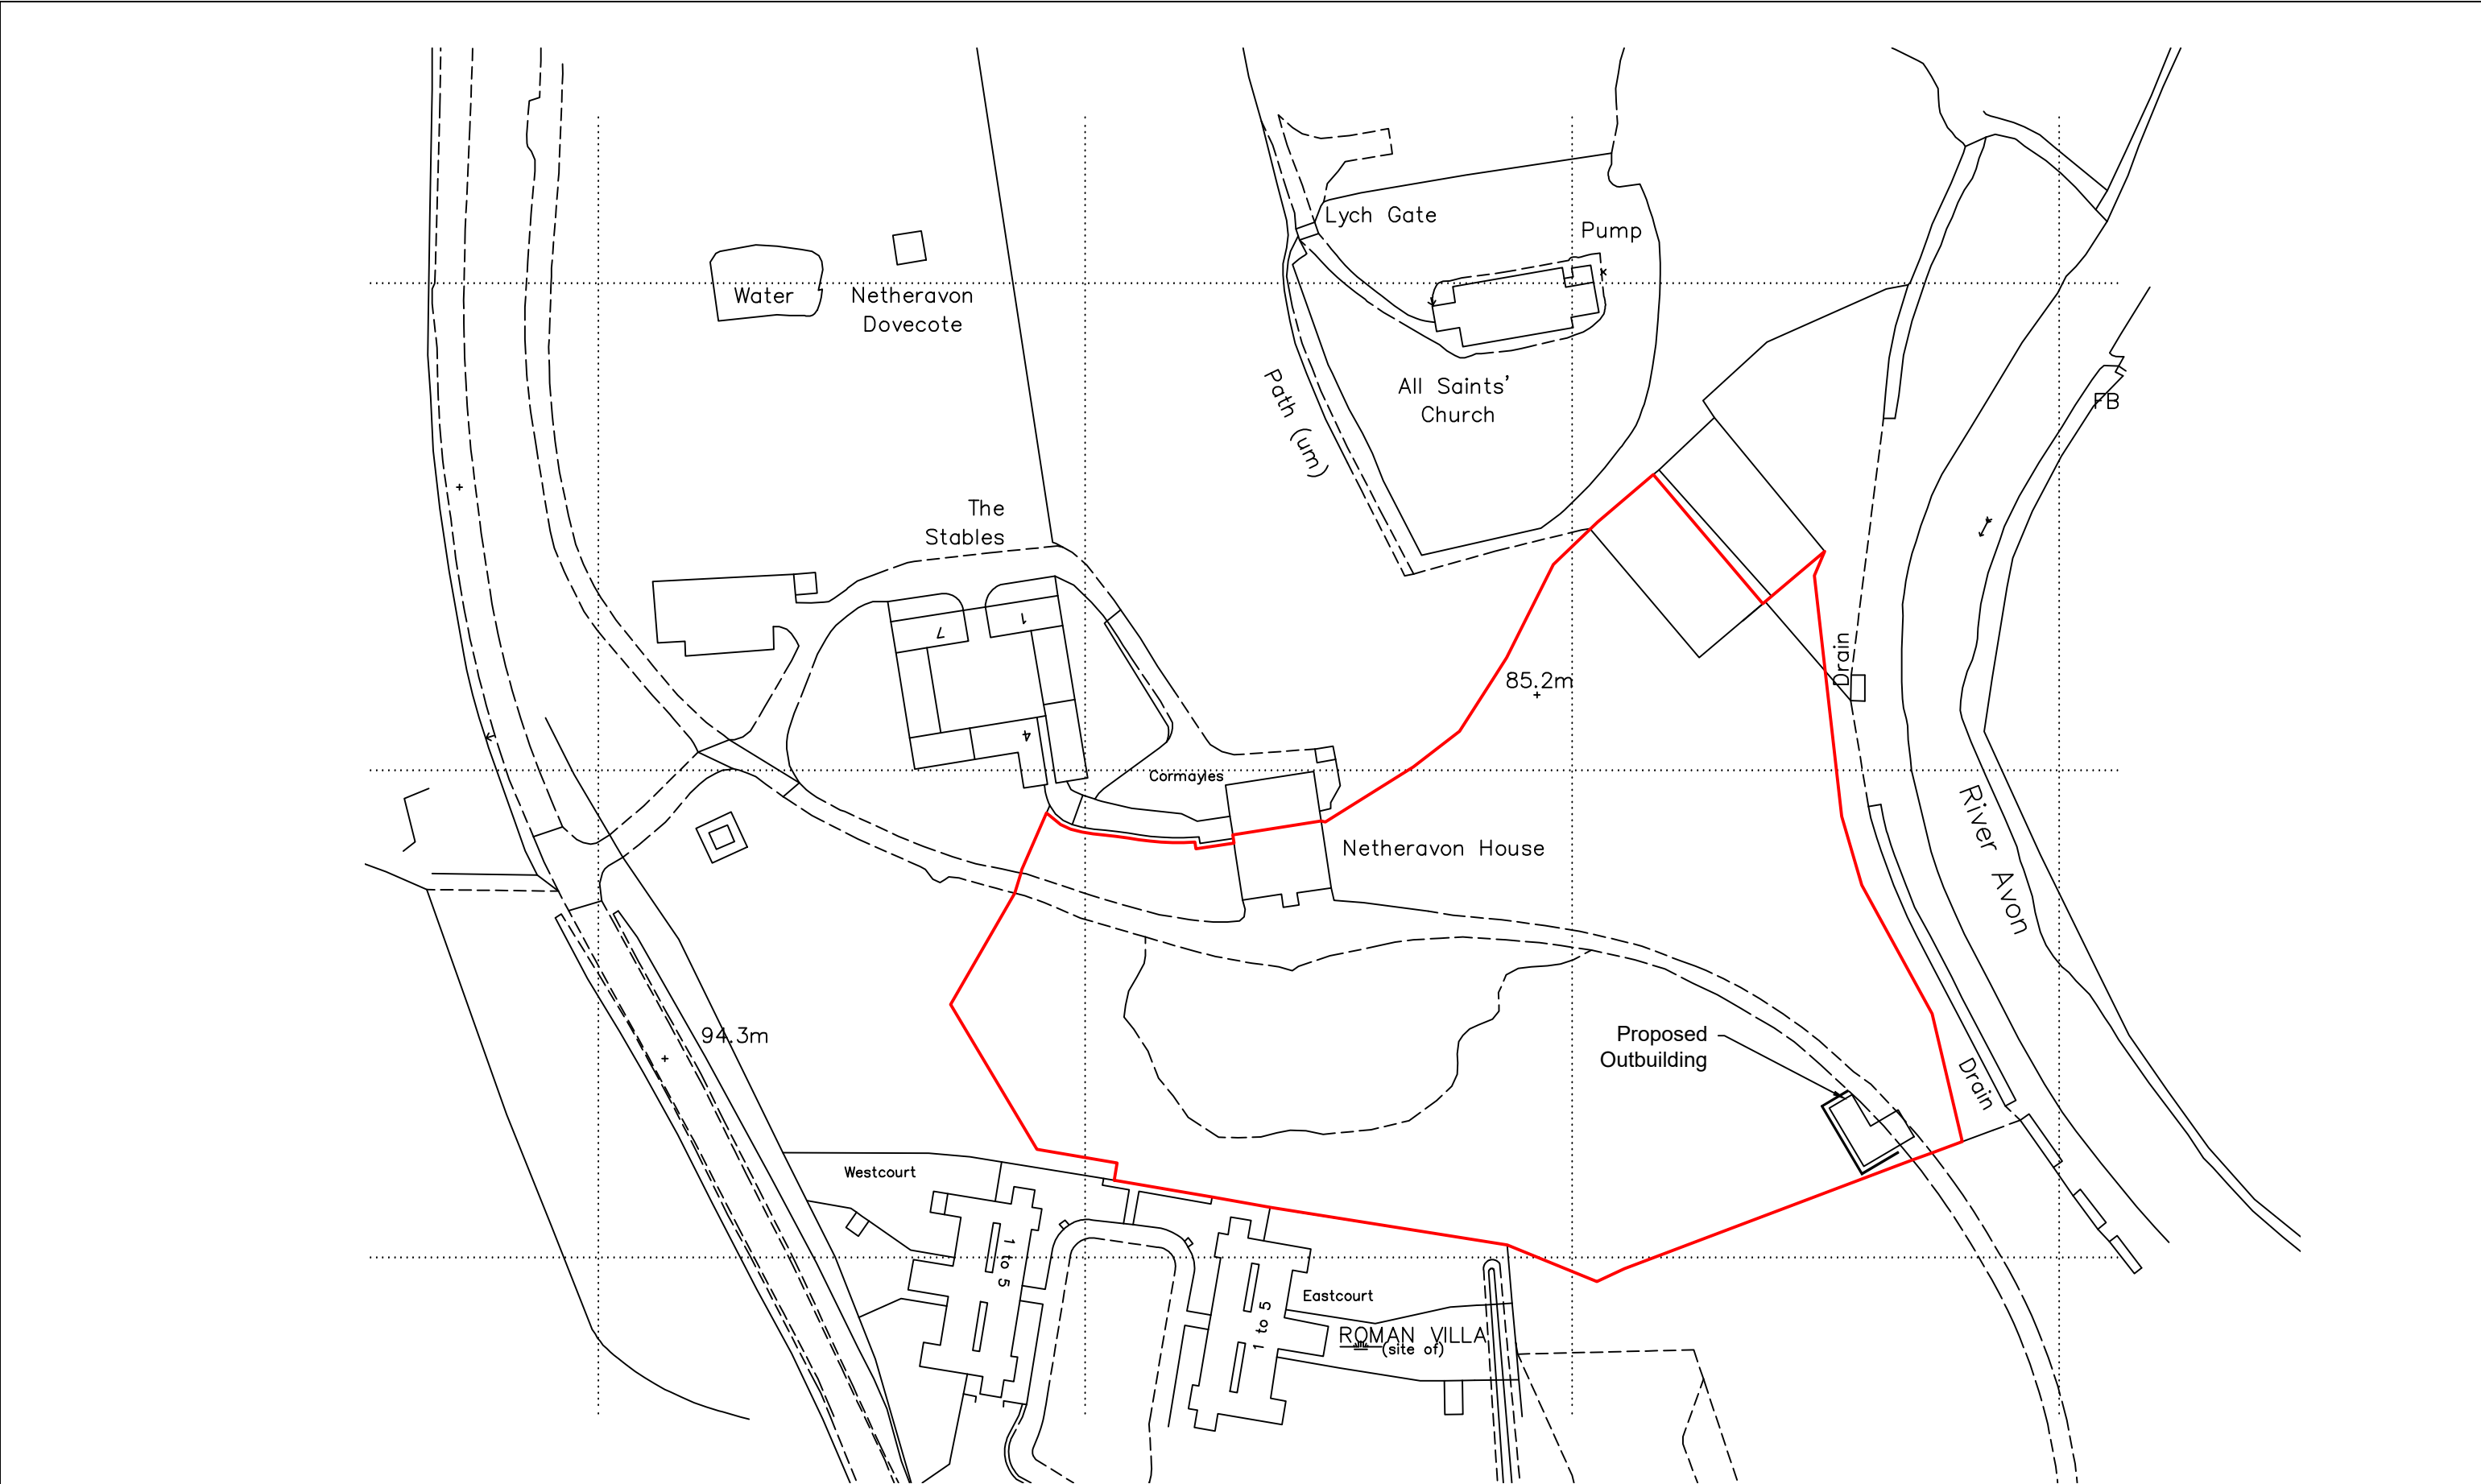

Ordnance Survey (c) Crown Copyright 2026. All rights reserved. Licence number 100022432

Rev No.	Revision Note.	Date	Drawn	Checked
B	Ordnance survey map updated	24.04.26	AW	AW

NUMBER - REV - CLIENT - PROJECT 05800-00 - B - Mr & Mrs Veitch - Netheravon House		
TITLE Location Plan		BOURNE VALLEY ASSOCIATES ANDOVER LANE FARM FABERSTOWN ANDOVER HAMPSHIRE SP11 9PE Tel: 01264 850159 Email: info@bournevalley.co.uk
DATE 24.04.26	SHEET 01	
DRN BY AW	CHK BY AW	PAPER SIZE A3

