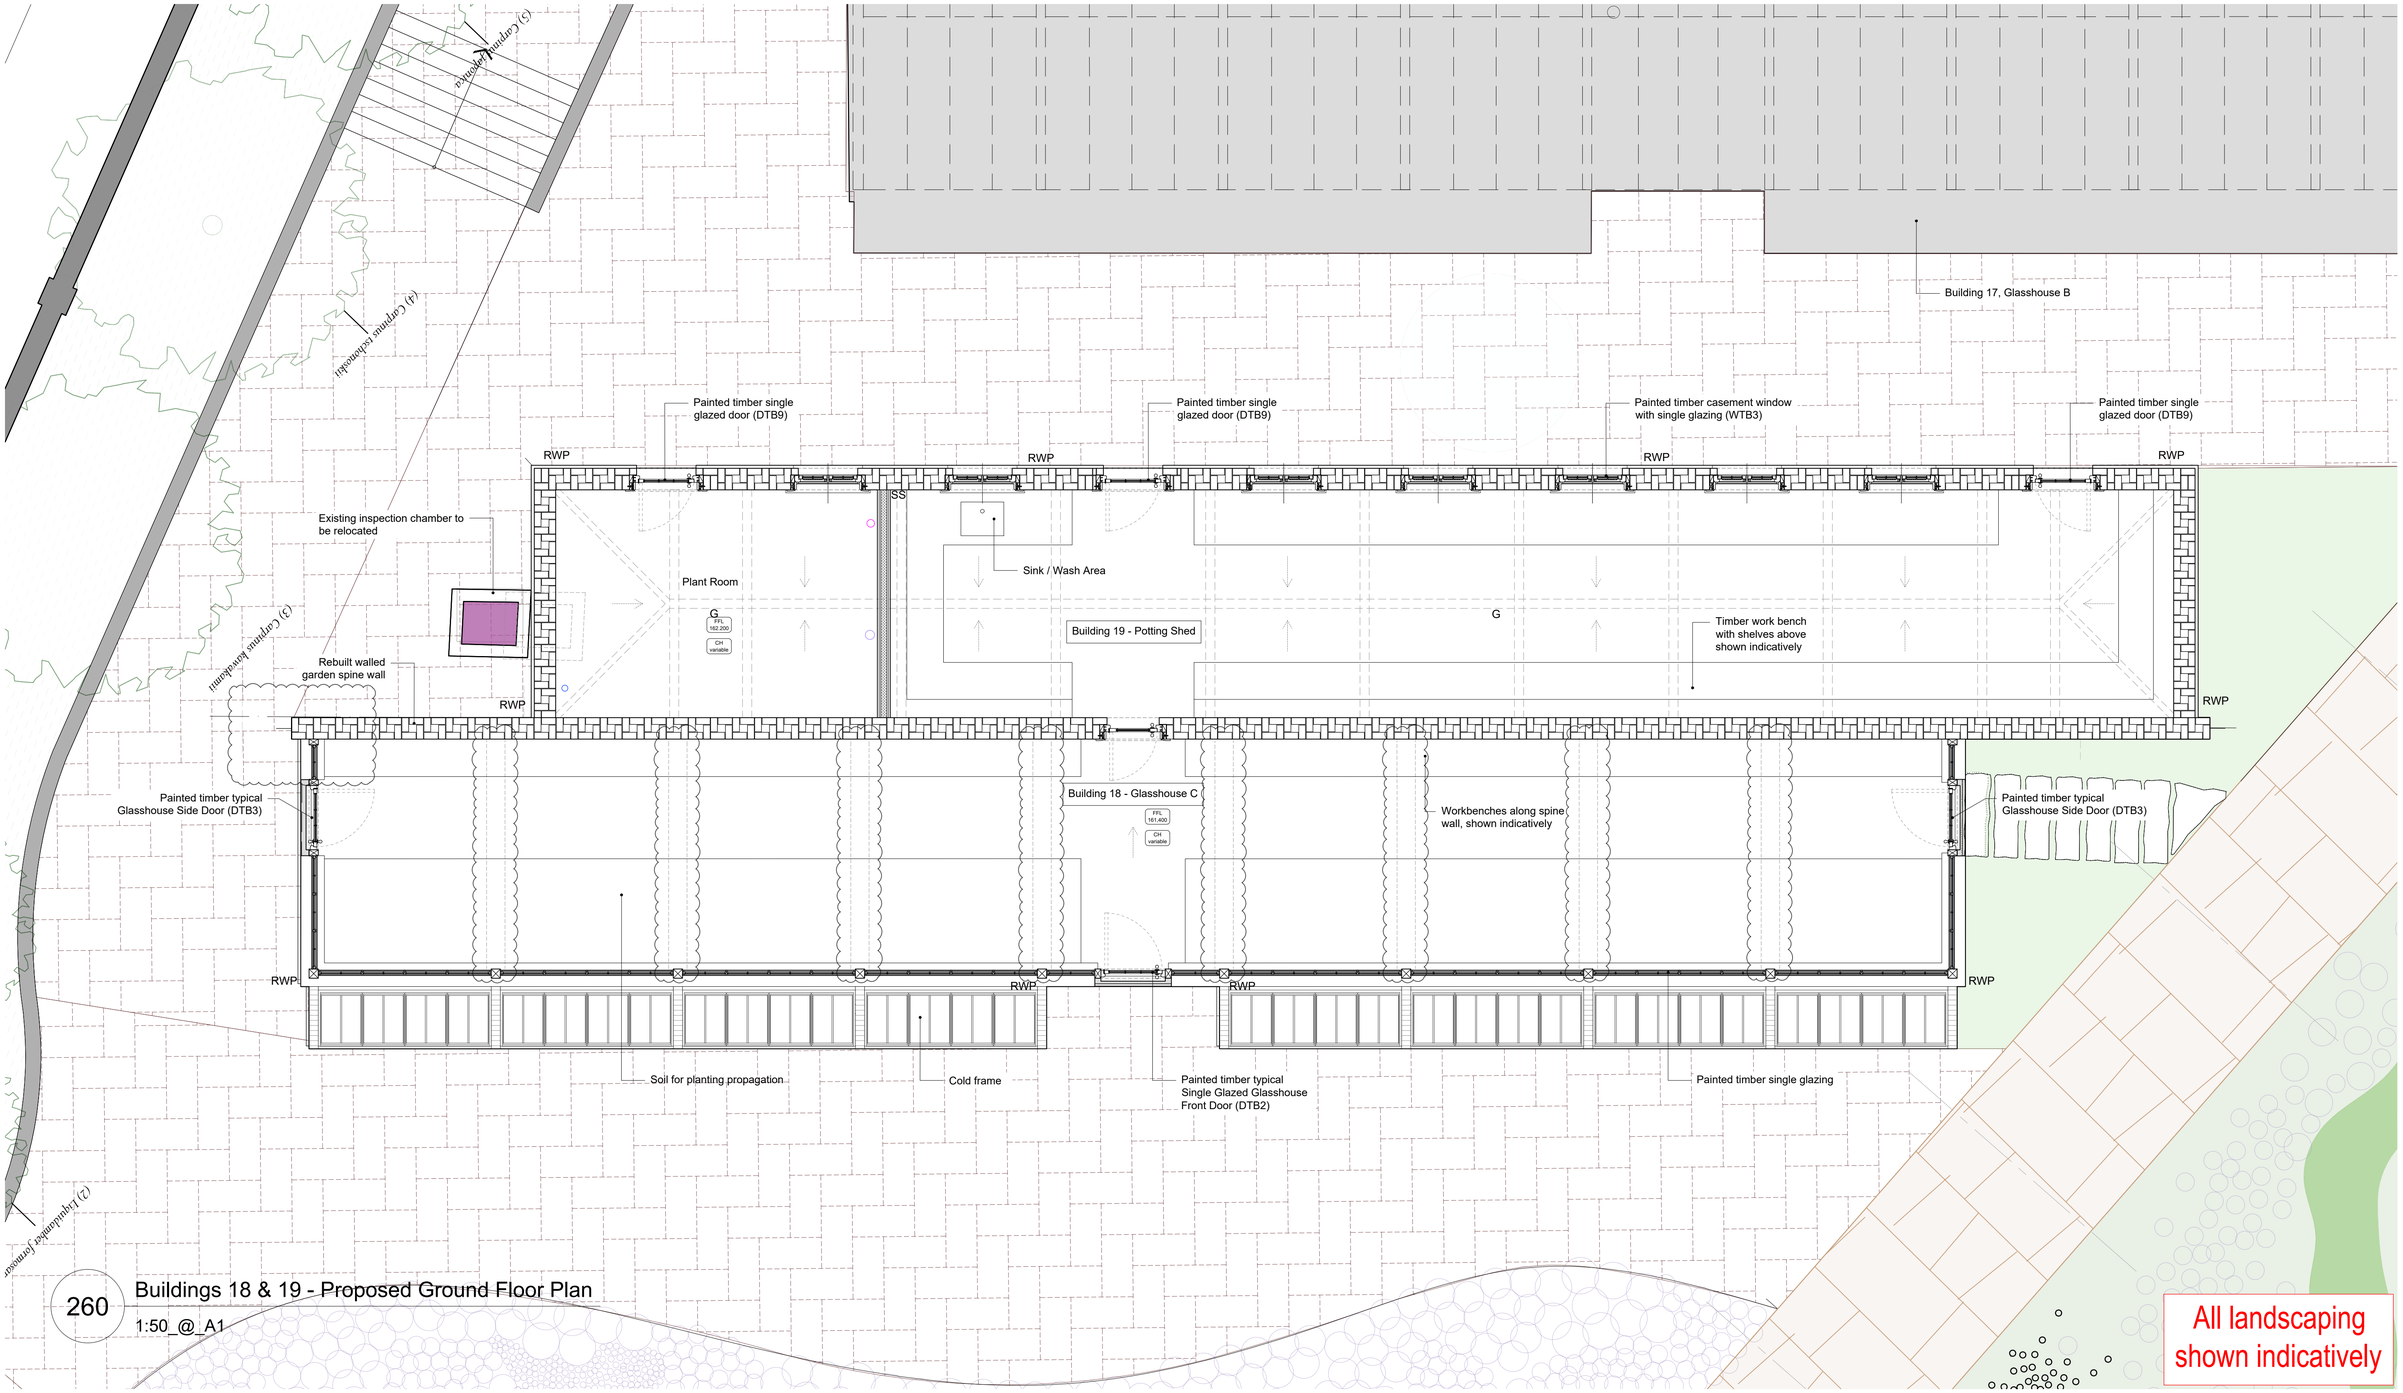

260 Buildings 18 & 19 - Proposed Ground Floor Plan

1:50_@_A1

No.	Notes
1.	Dimensions to be verified on site. Only figured dimensions to be used and any discrepancies in dimensions are to be reported to the architect. No dimensions are to be scaled from printed drawings. Any areas indicated on this drawing are for guidance only. No responsibility is taken for their accuracy.
2.	There is a risk of injury or death in construction if the works are not properly planned and supervised. The contractor must not undertake any element of the work without first having carried out the necessary risk assessments and prepared detailed method statements.

N

All landscaping shown indicatively

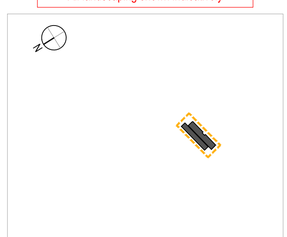

1
0.5
0
0 0.5 1 2 3 4 5 6m

Scale 1:50@A1

FOR PLANNING

no.	revision.	date.
P3	Secondary spine wall reduced. Rafter size increased according to SE design	15/06/26
P2	Annotation amendments	14/03/26
P1	Initial Release	dd/mm/yy

Job: TH - Walled Garden Buildings

Title: Buildings 18 & 19 GA Ground Floor Plan P3

Type: Building 18 & 19

Status: FOR PLANNING

drawn by	checked by	approved by
JM	-	-
scale 1:50 @ A1	size A1	date 15/06/26
job number 3124	drawing number 260	revision P3

BLDA ARCHITECTS

RIBA Chartered Practice

211 Design Centre East
Chelsea Harbour
London, SW10 0XF

mail@blda.co.uk
www.blda.co.uk
t +44 (0) 20 7838 5555