




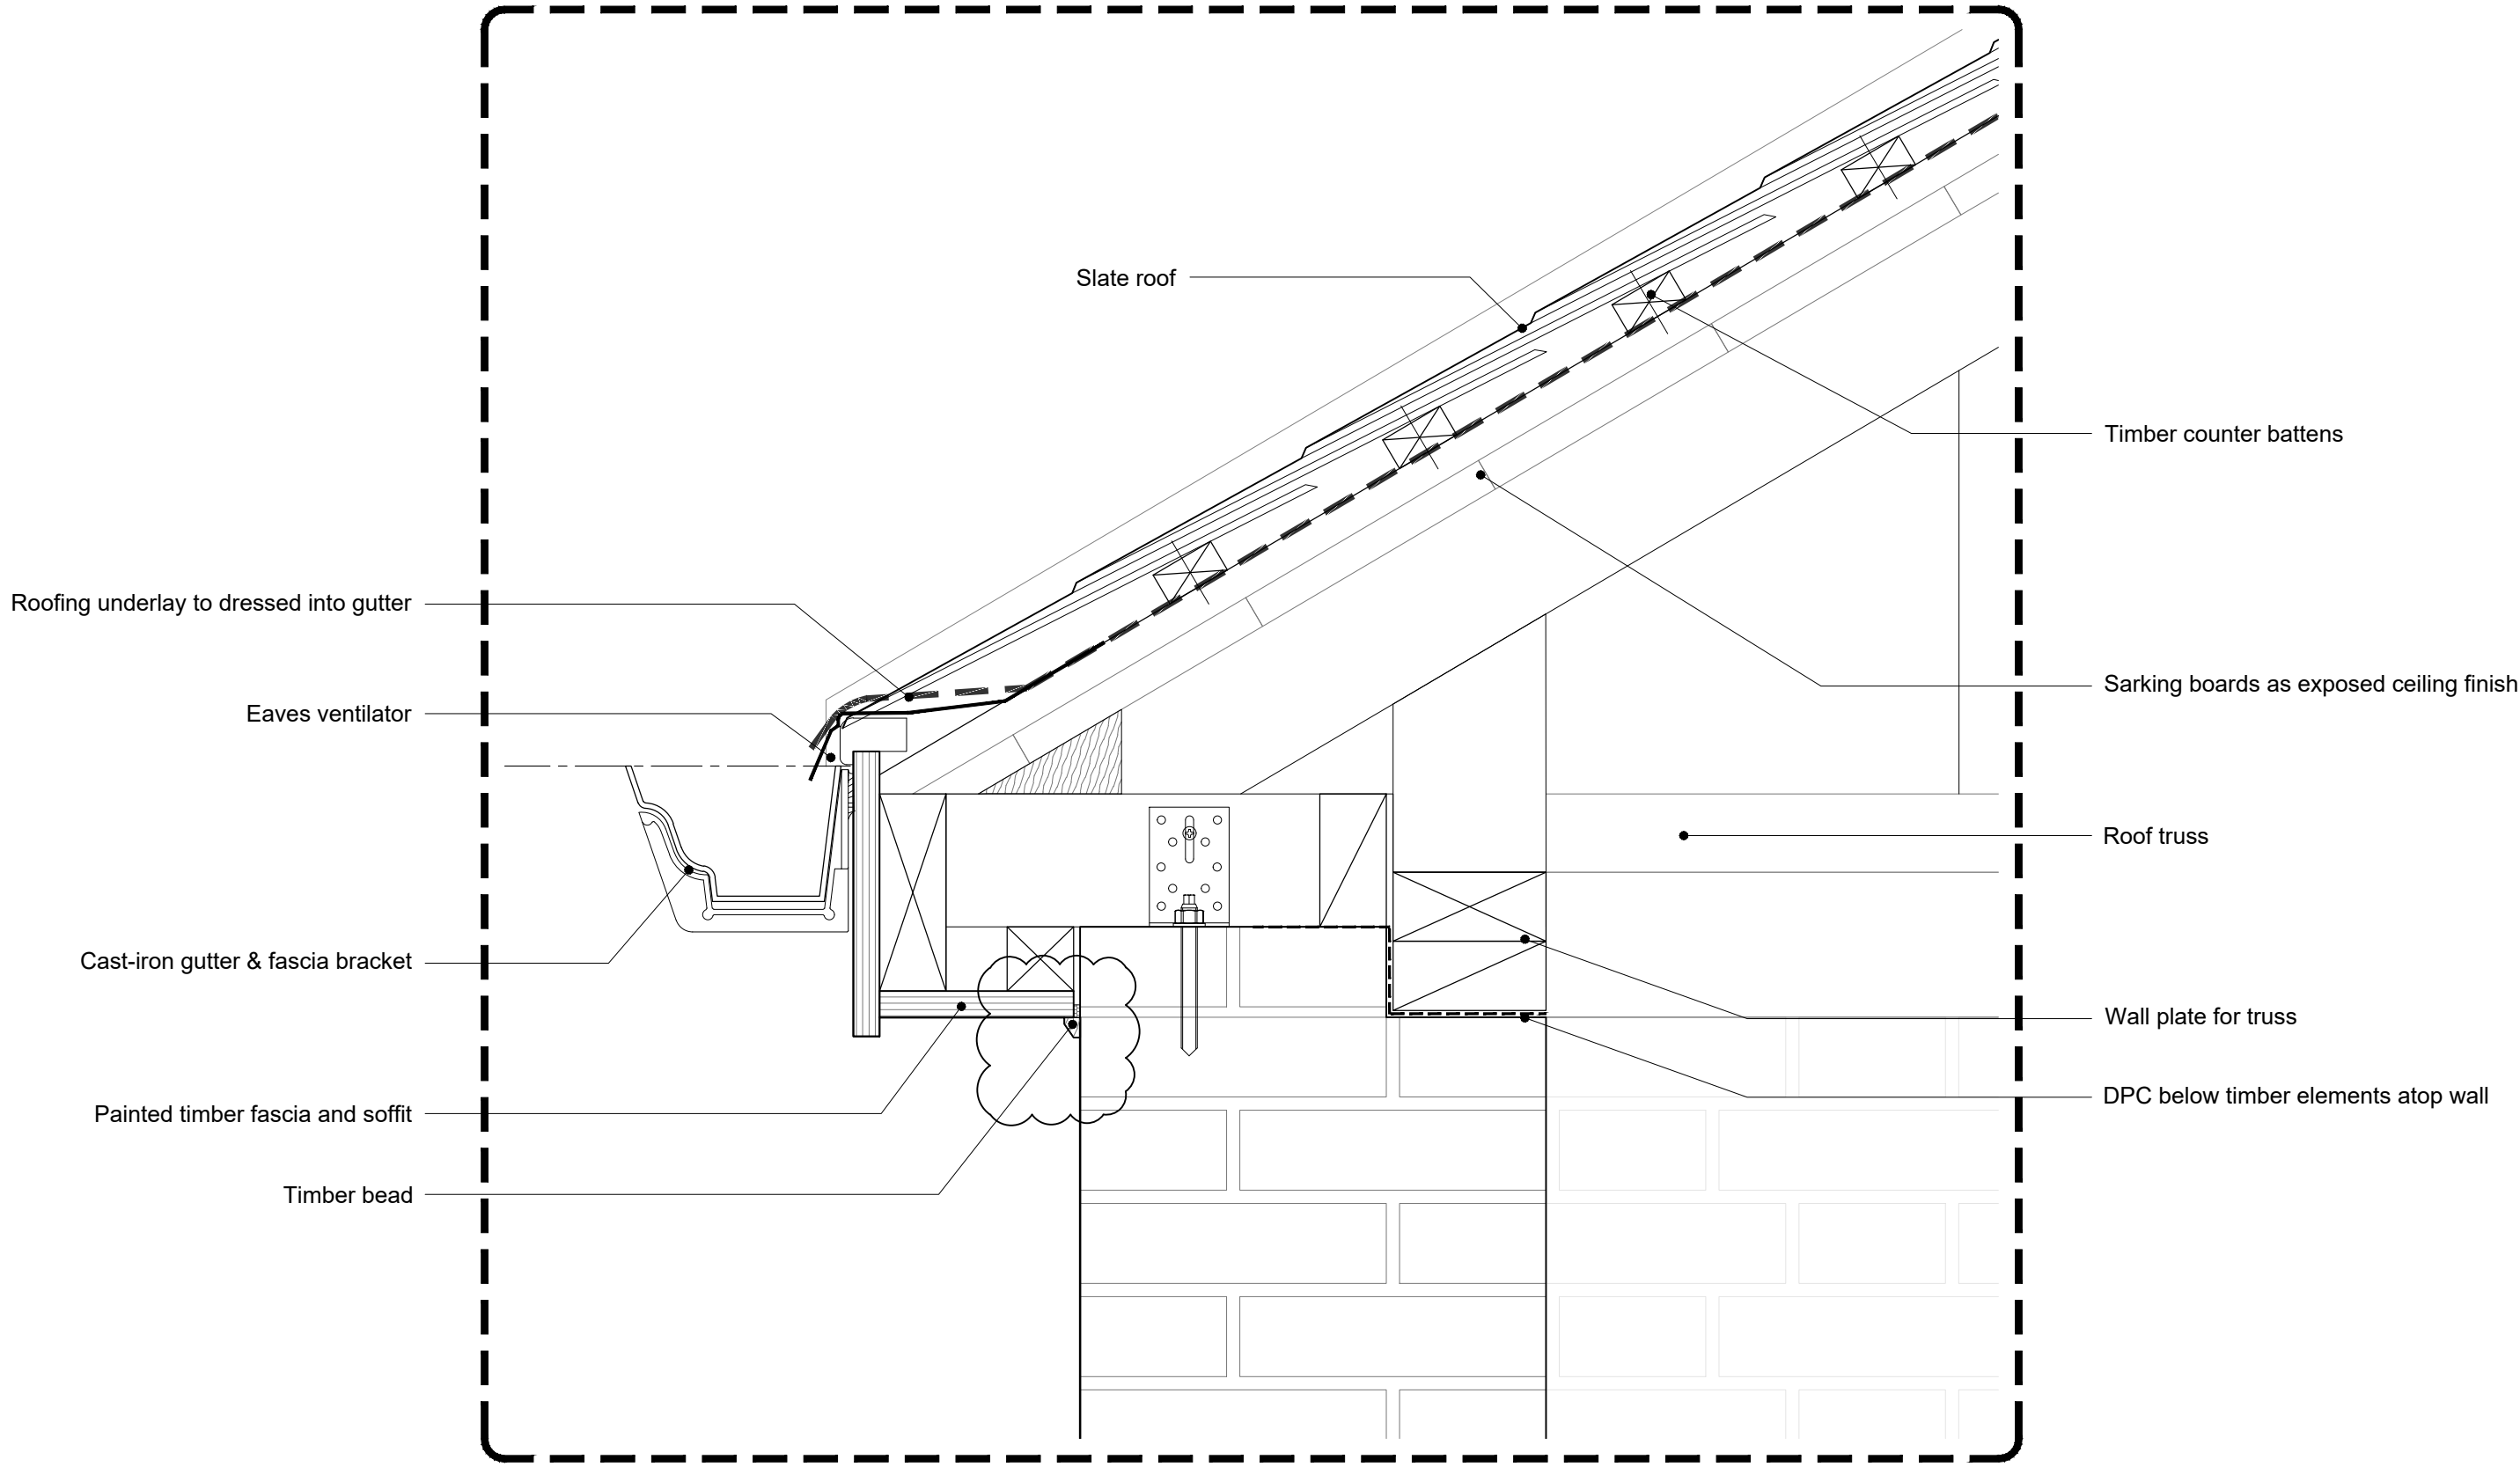

01 Buildings 18 & 19 - Typical Eaves Detail
842.1 SCALE 1:5 @ A1

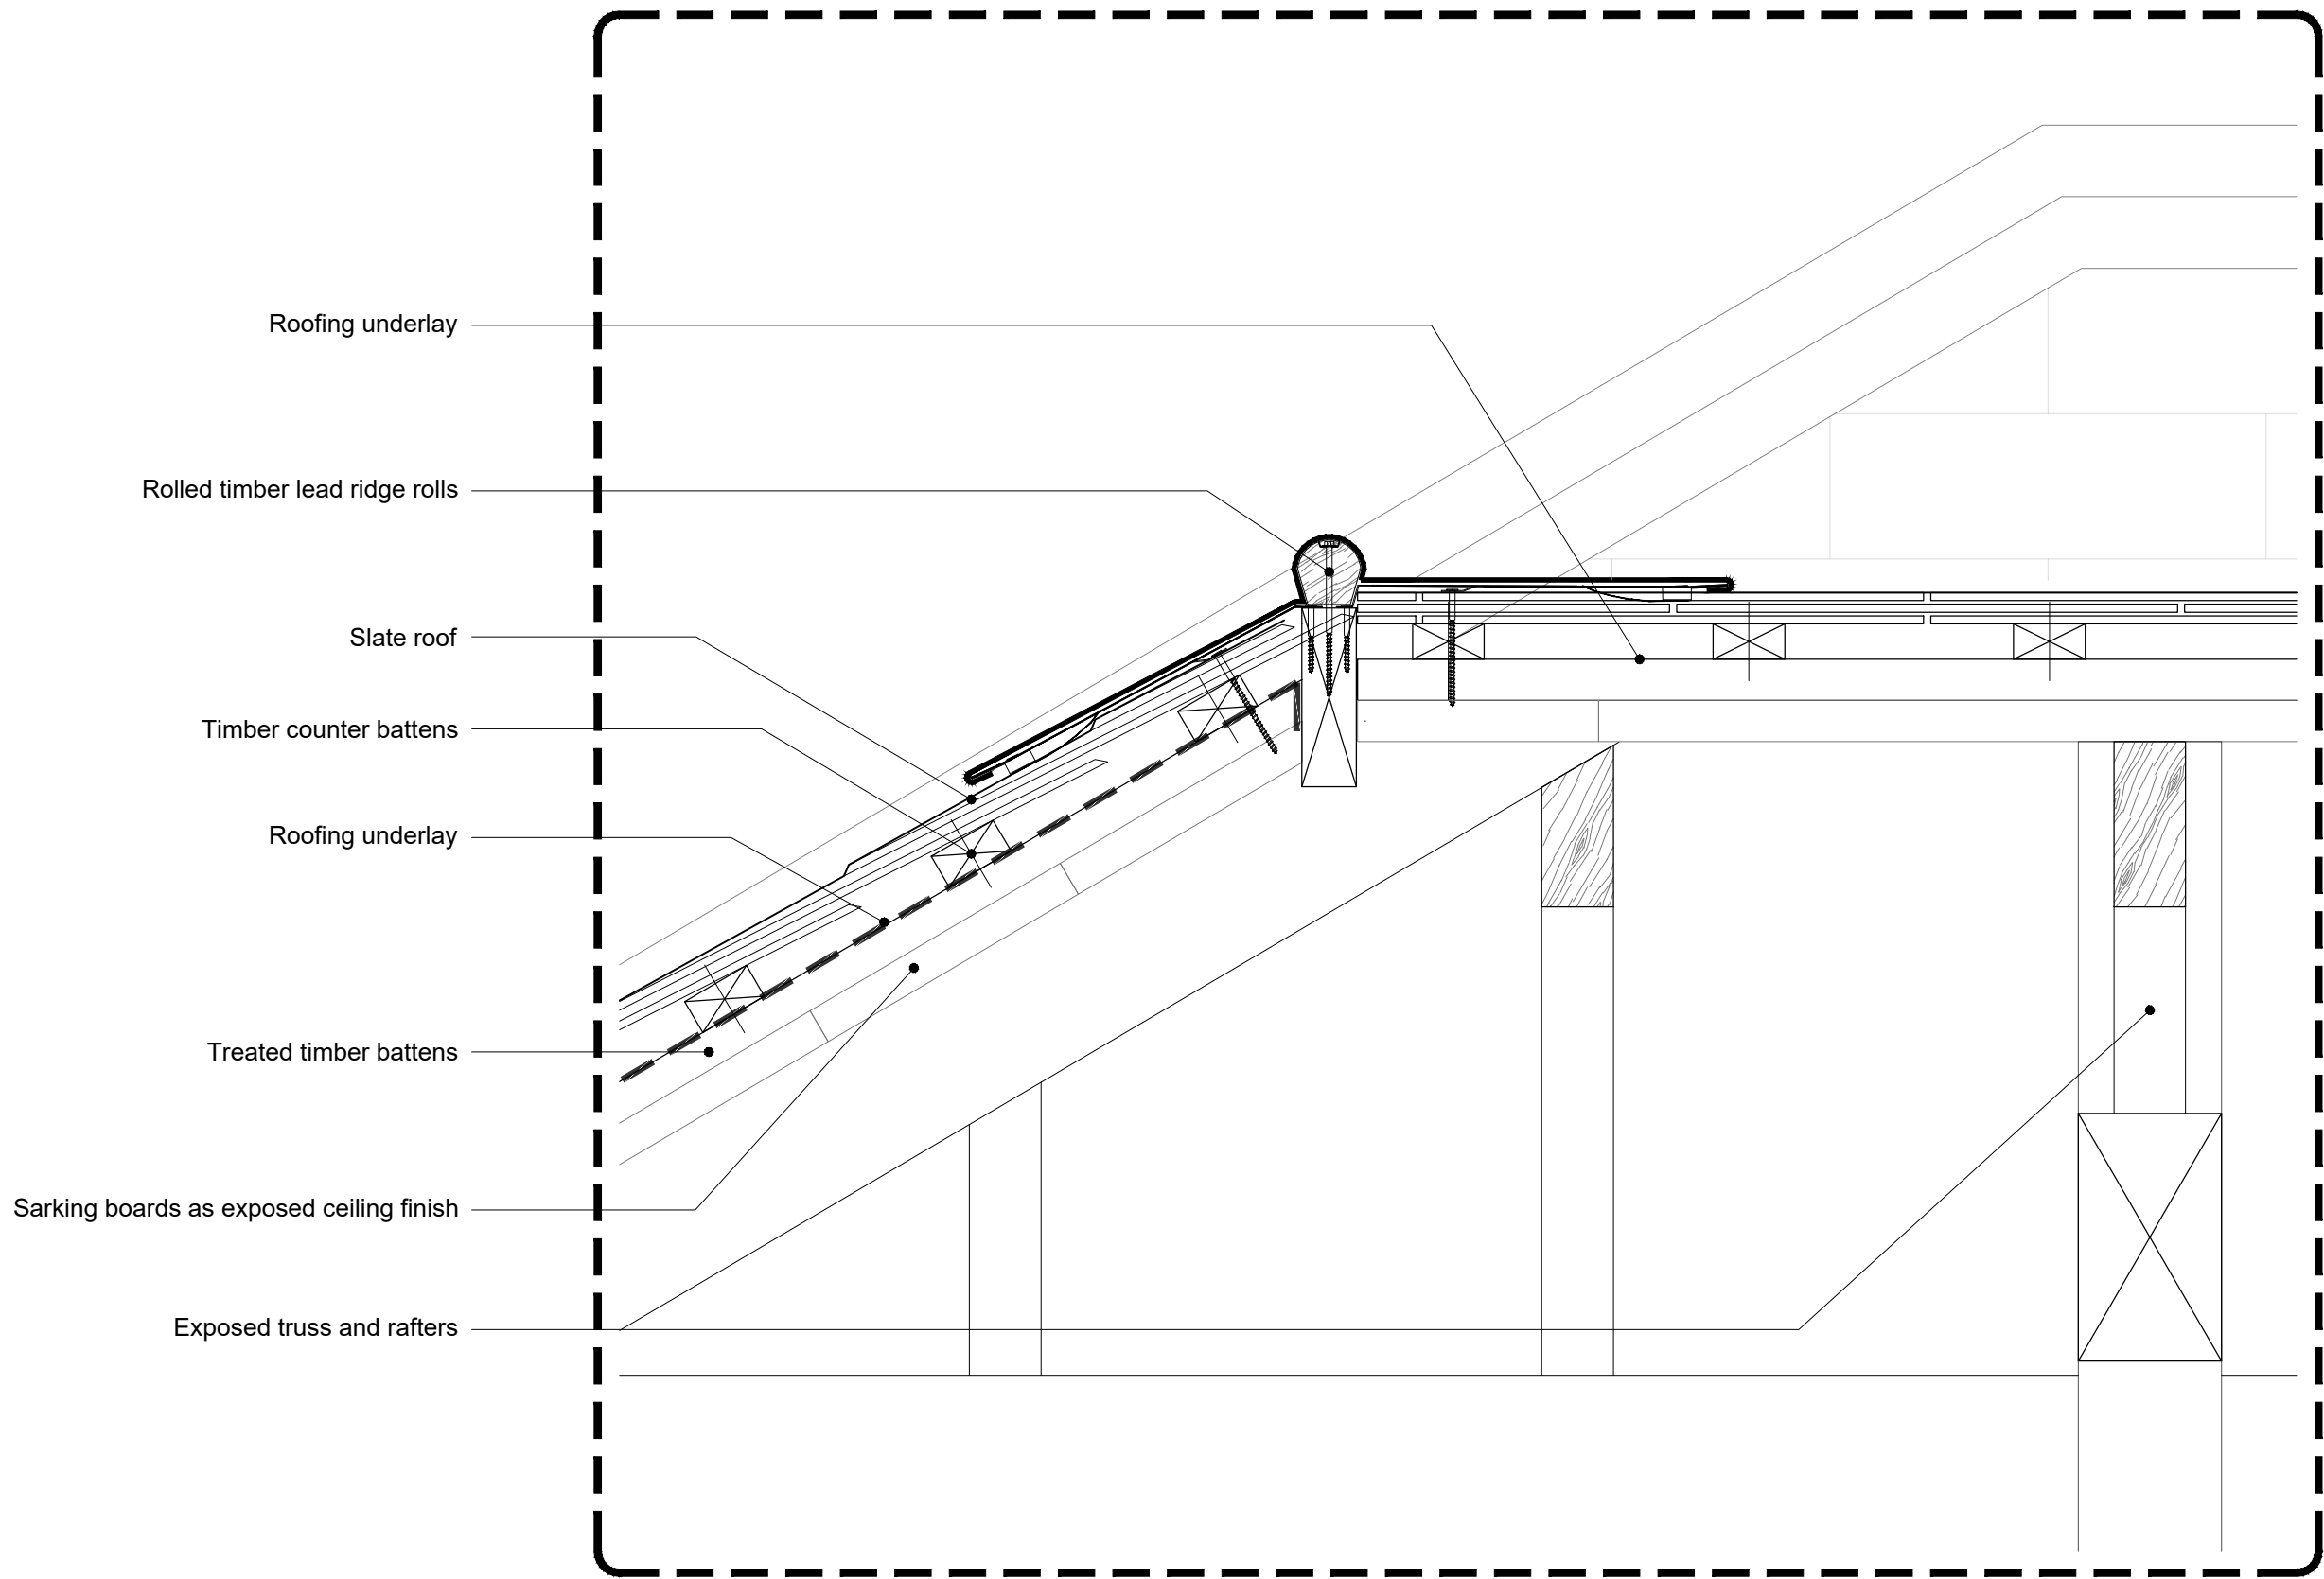

02 Buildings 18 & 19 - Typical Lead Ridge Roll Detail
842.1 SCALE 1:5 @ A1

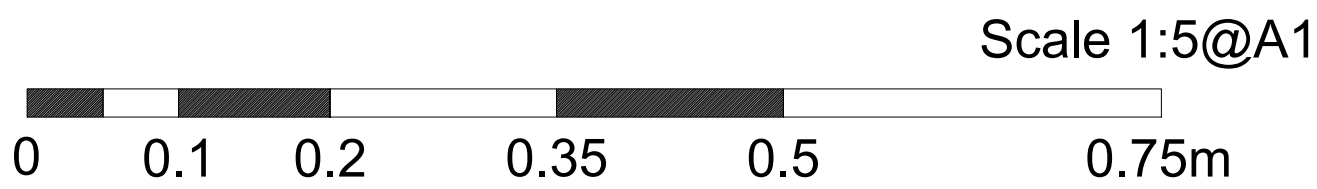

No. Notes

1. Dimensions to be verified on site. Only figured dimensions to be used and any discrepancies in dimensions are to be reported to the architect. No dimensions are to be scaled from printed drawings. Any areas indicated on this drawing are for guidance only. No responsibility is taken for their accuracy.
2. There is a risk of injury or death in construction if the works are not properly planned and supervised. The contractor must not undertake any element of the work without first having carried out the necessary risk assessments and prepared detailed method statements.

Sundries Legend

- Damp Proof Course
- Vapour Control Layer
- Damp Proof Membrane

FOR PLANNING

P2	Beading added, annotation amended	16/03/26
P1	Initial Release	dd/mm/yy
no.	revision	date



RIBA  211 Design Centre East
Chartered Practice Chelsea Harbour
London, SW10 0XF
mail@blda.co.uk
www.blda.co.uk
t +44 (0) 20 7838 5555
f +44 (0) 20 7838 5556

Job: TH - Walled Garden Buildings

Title: Buildings 18 & 19 - Typical Details P2

Type: Building 18 & 19

Status: FOR PLANNING

drawn by	JM	checked by	DY	approved by	DY
scale	1:5 @ A1	size	A1	date	16/03/26
job number	3124	drawing number	842.1	revision	P2