
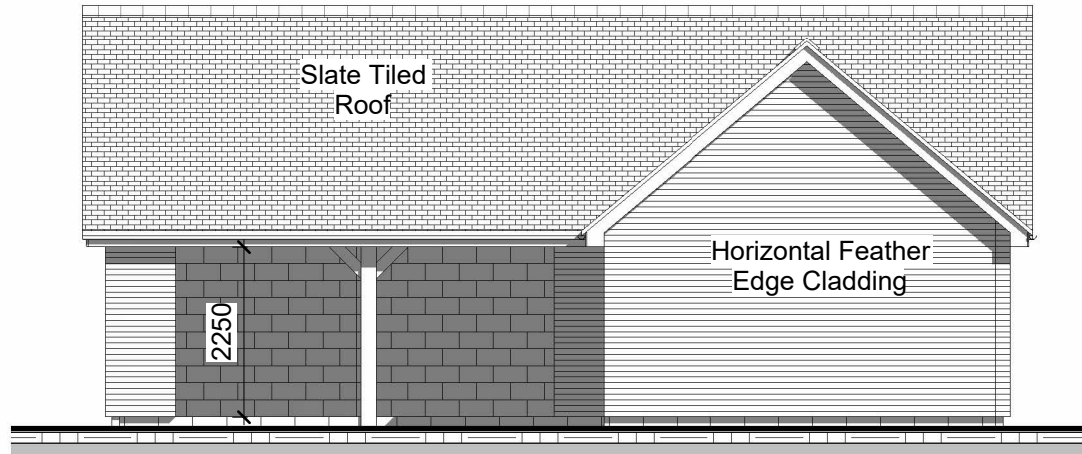



Level 1 - Ground Floor

1 : 100

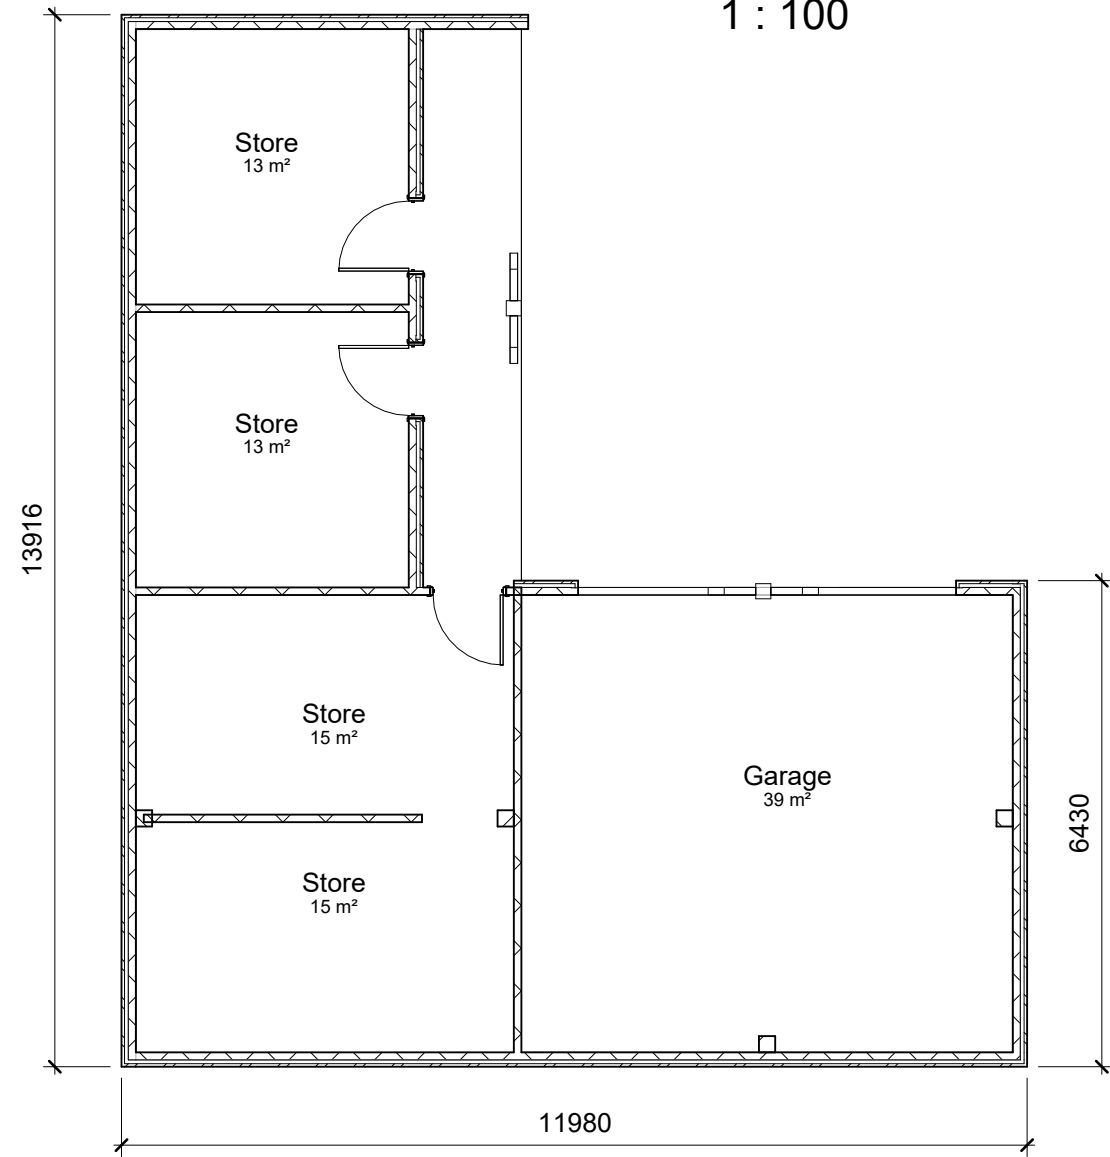

North

1 : 100


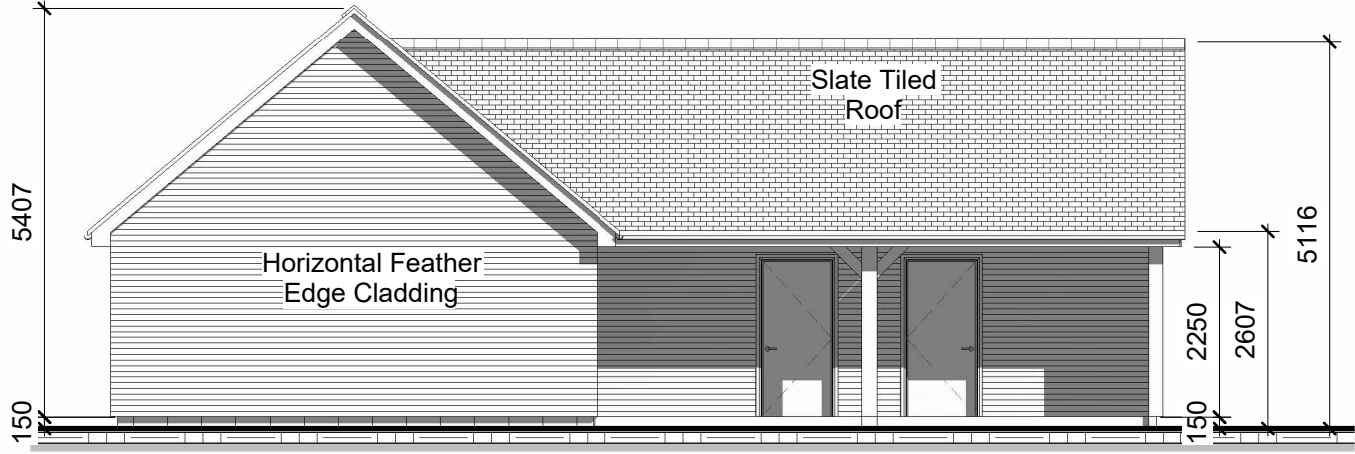


East

1 : 100


Level 2 - Roof Level

1 : 100

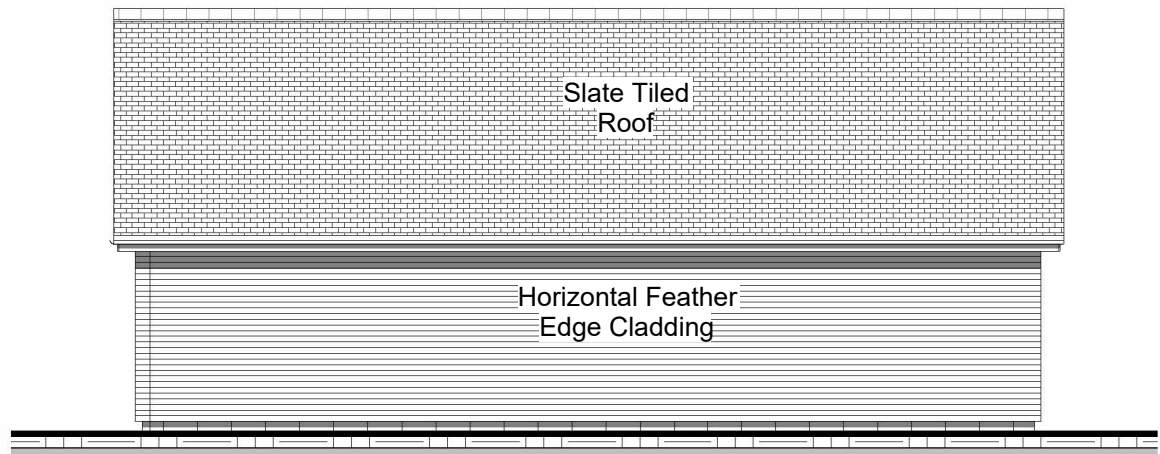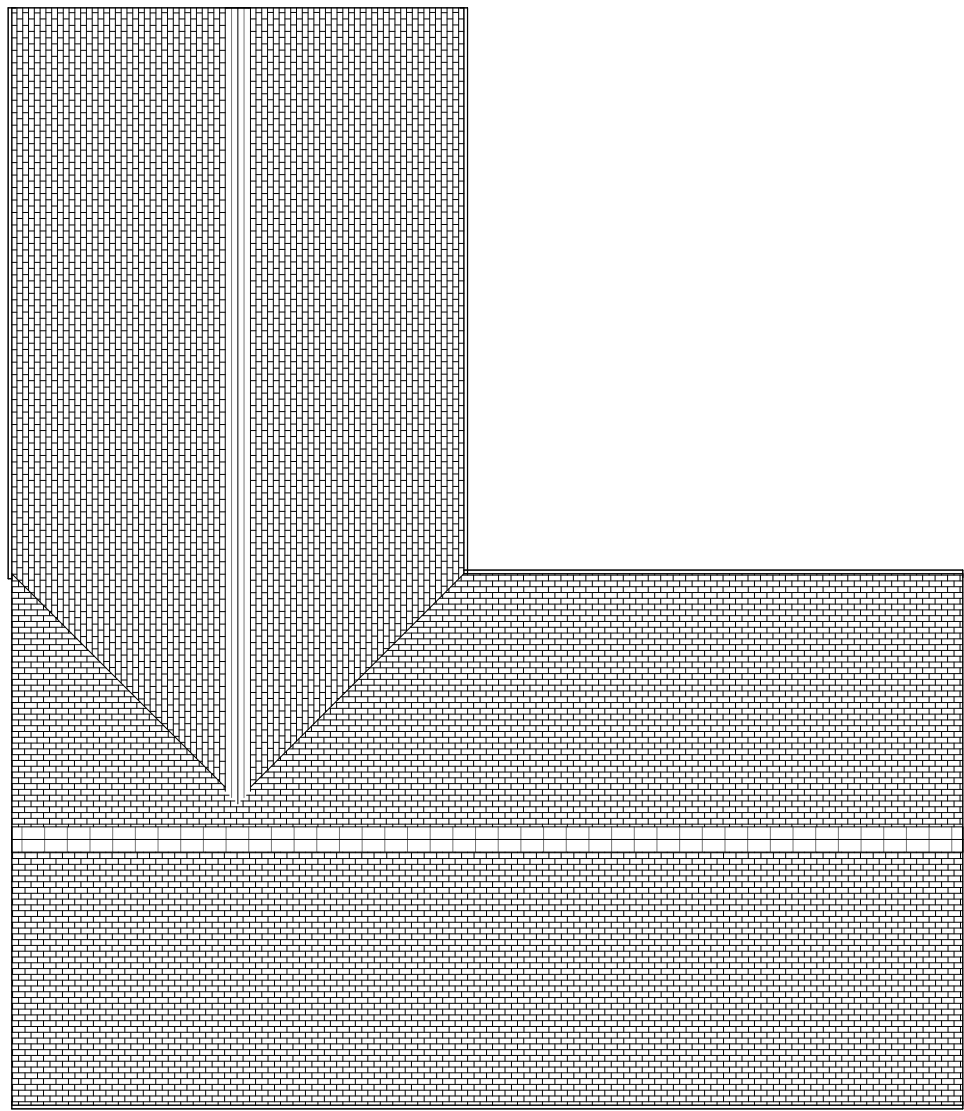


South

1 : 100

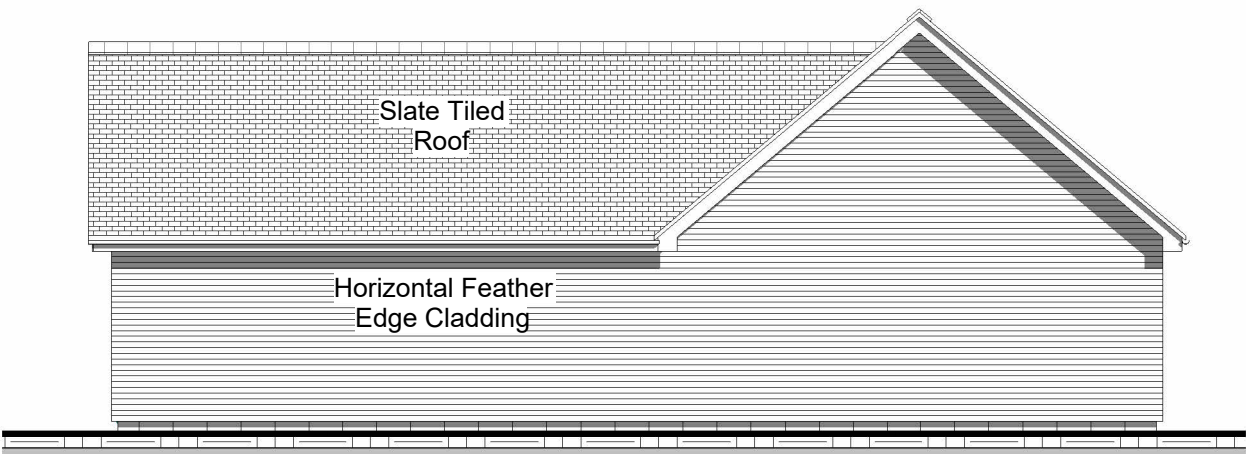

West

1 : 100

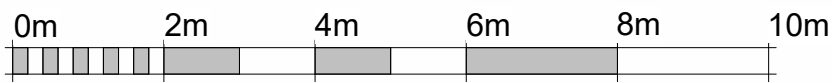

VISUAL SCALE 1:100 @ A2

Rev No.	Revision Note.	Date	Drawn	Checked

Project number		Client		Project	
05800-01		Mr & Mrs Veitch		Outbuilding	
Title					
Plans & Elevations					
Date	Sheet		Scale		
23.04.26	01		1 : 100		
Drawn by	Checked by		Paper Size		
TJ	AW		A2		
BOURNE VALLEY ASSOCIATES ANDOVER LANE FARM FABERSTOWN ANDOVER HAMPSHIRE SP11 9PE Tel: 01264 850159 Email: info@bournevalley.co.uk 					

