



- NOTES
1. All dimensions and levels are in metres unless otherwise noted
 2. This drawing is to be read in conjunction with the relevant Architect/Engineer's drawings, specifications and CDM documentation
 3. This drawing has been produced electronically and may have been photo reduced or enlarged when copied. Work to figured dimensions only (DO NOT SCALE - EXCEPT FOR PLANNING PURPOSES). All dimensions to be checked on site. Any errors or omissions to be reported to the engineer immediately.
 4. This drawing contains coloured lines / information that may not be clear if reproduced in black and white.
 5. Digital copies of this plan can only be considered accurate if supplied directly by Infrastruct CS Ltd.

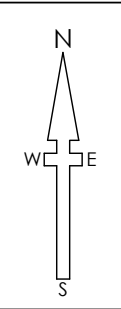


1:500


0m 12.5m 25.0m

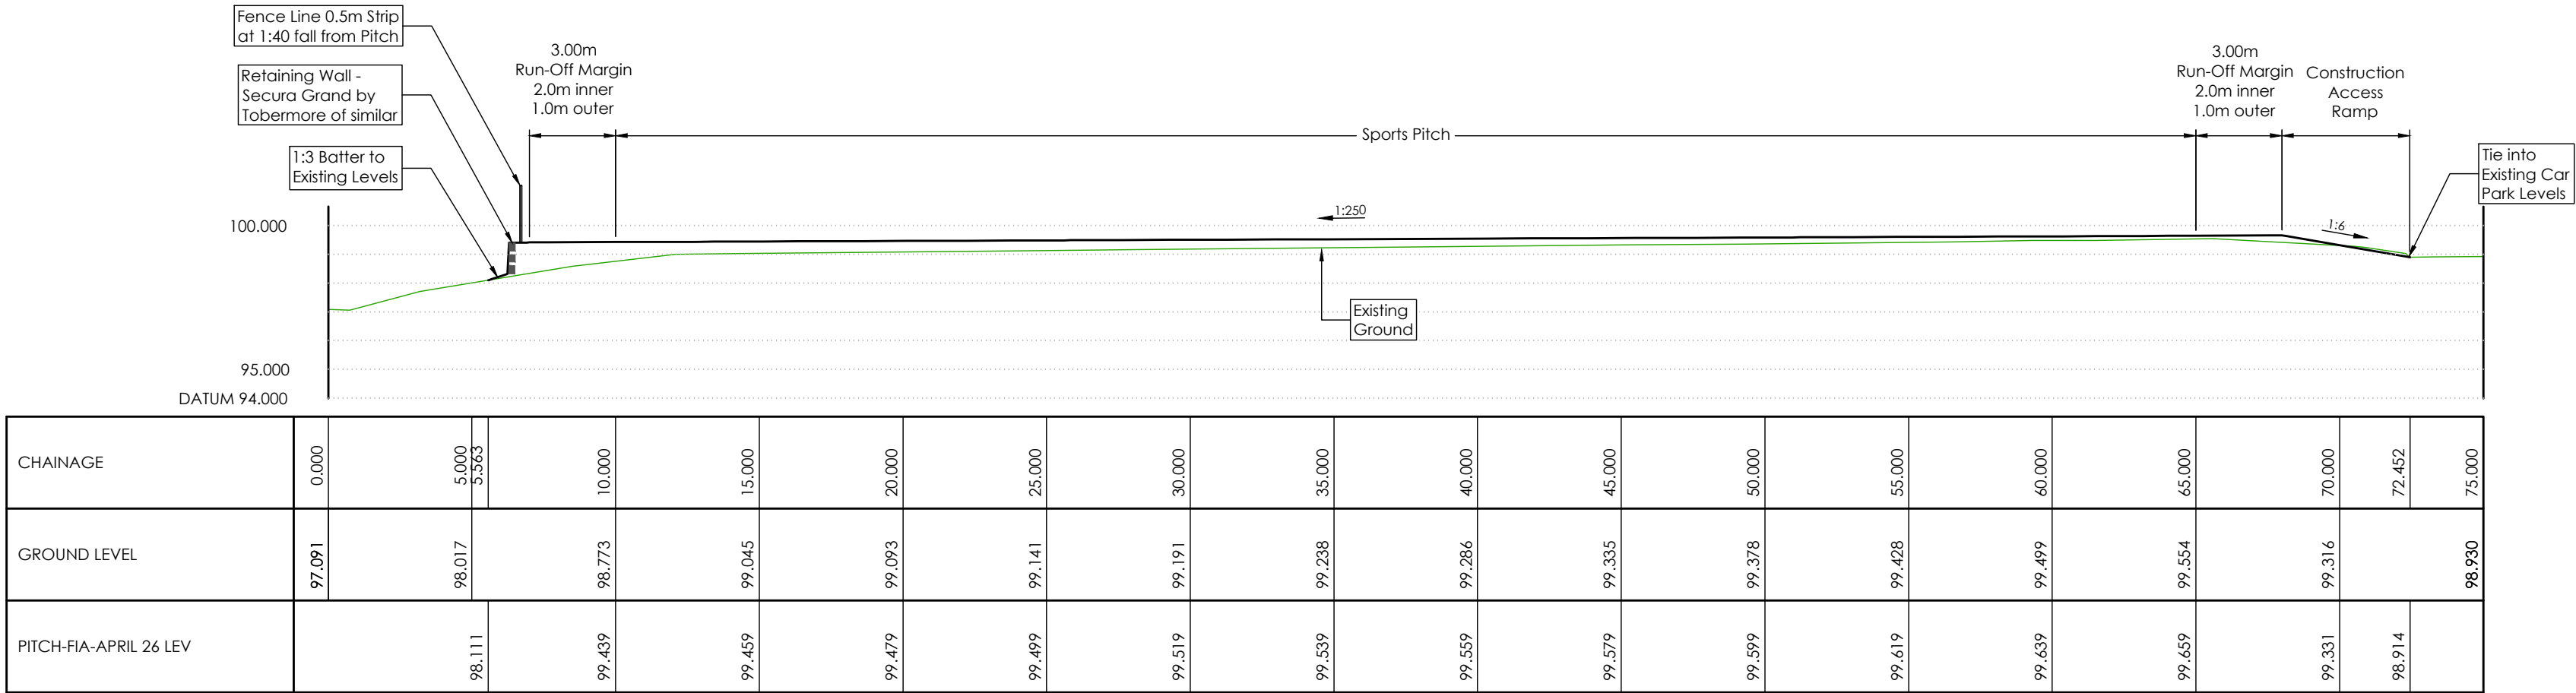


SECTION D-D 1:200

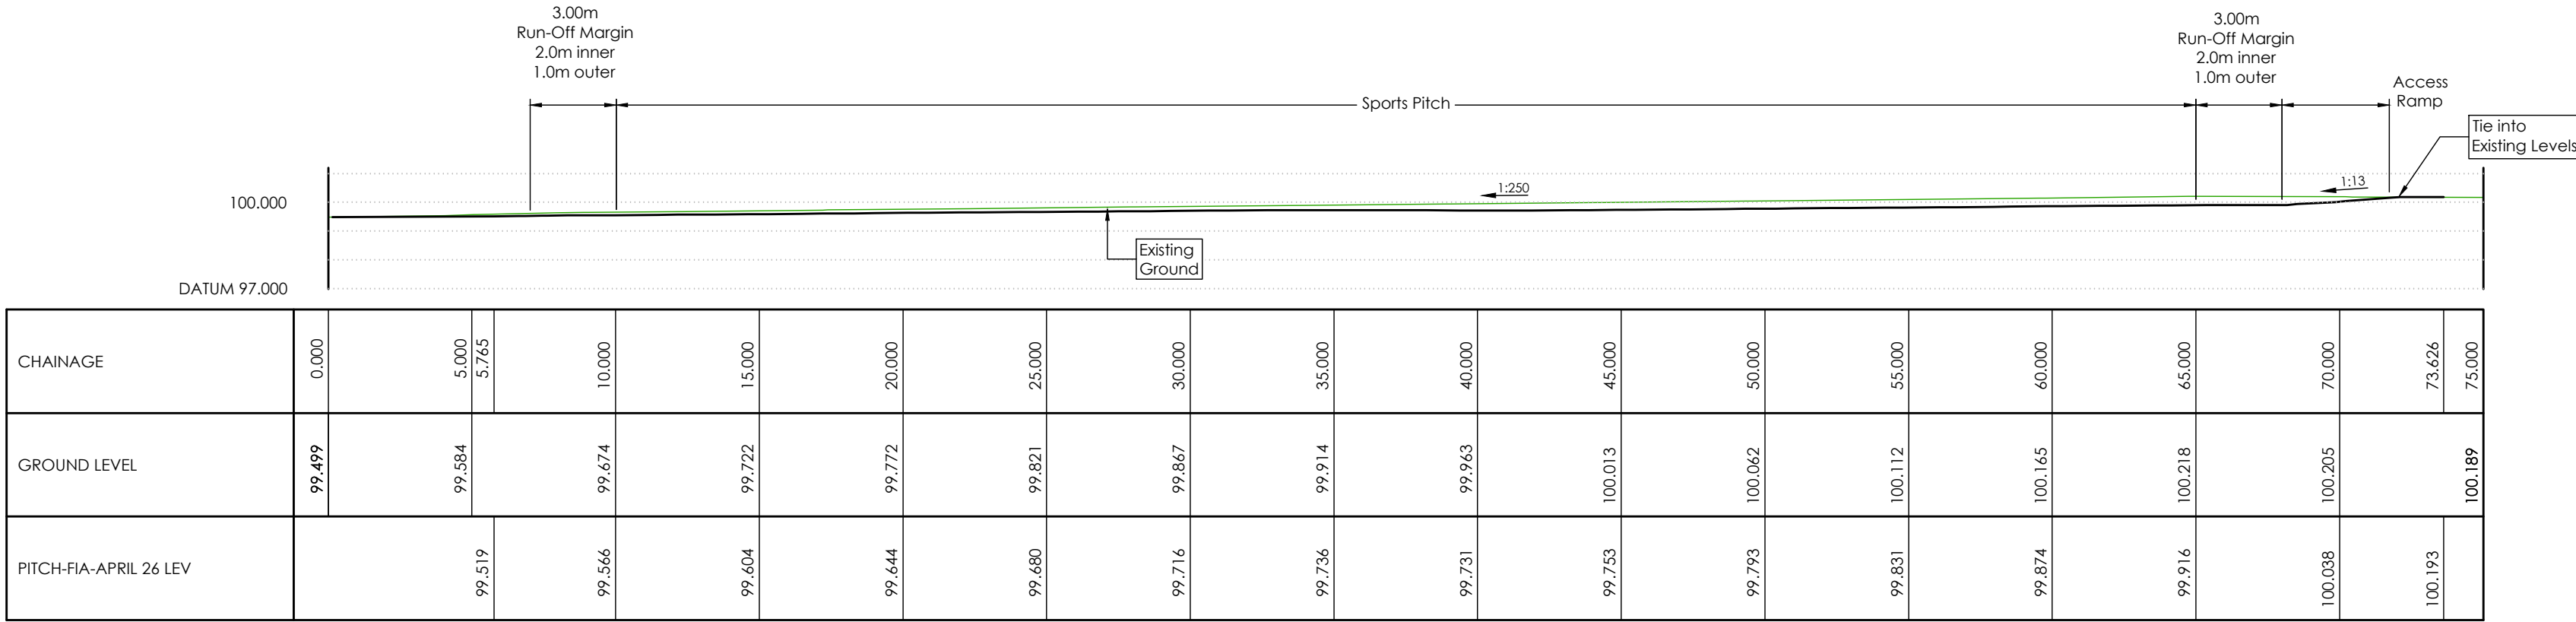

SECTION C-C 1:200

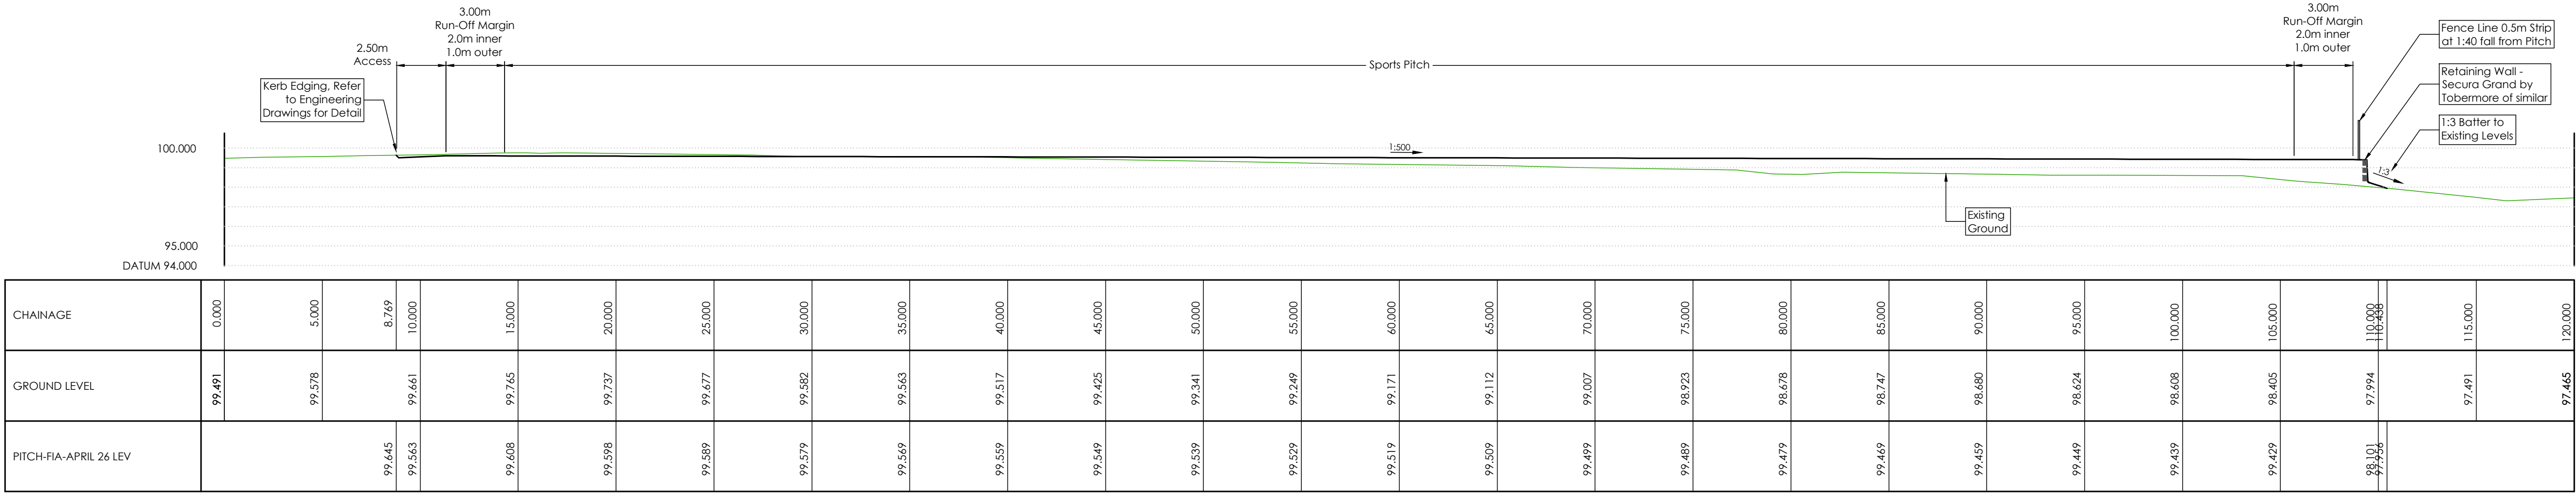

SECTION B-B 1:200

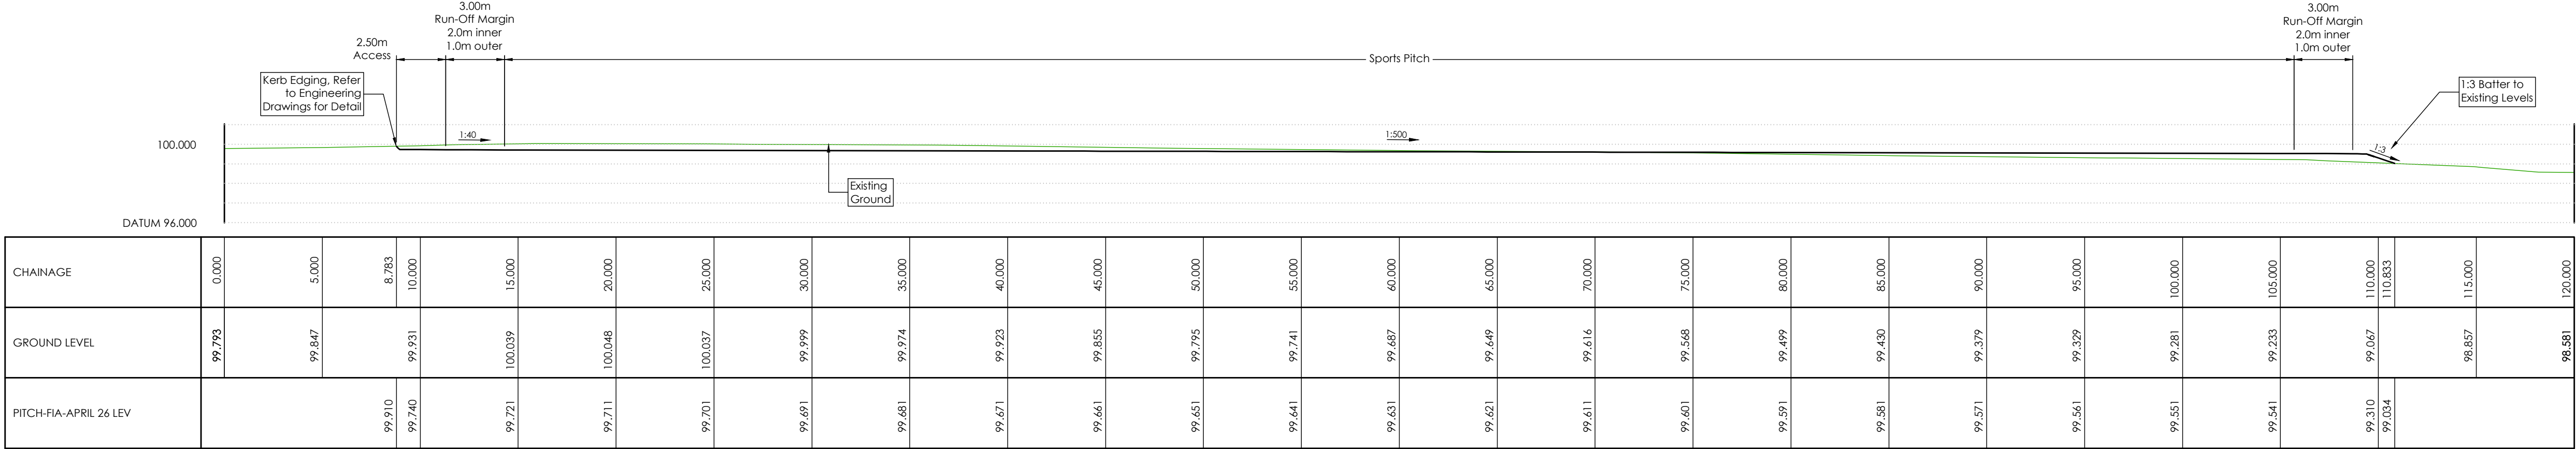

SECTION A-A 1:200

P03	SNN	RJW	Perimeter Fence Line/Strip added	10/04/26
P02	SNN	RJW	Amended to Client Comments	08/04/26
P01	SNN	RJW	Initial issue	27/03/26
REV	DRAWN	CHECK	REVISION COMMENTS	ISSUE DATE
DRAWING TITLE				SHEET NO.
2G Hockey Pitch - Cross Sections				1
PROJECT				
Sarum Academy Salisbury				
CLIENT				
Kestrel Contracts Ltd			 Infrastruct CS Ltd	
SCALE @ A1				
As Noted				
PROJECT NUMBER		STATUS	ENGINEER	
6862		S4	RJW	
			DRAFT	
			SNN	
			APPROVED	
			MBD	
PROJECT	ORIGIN	PHASE	LEVEL	TYPE
SARU	ICS	01	XX	DR
				ROLE
				C
				NO.
				0105
				P03