



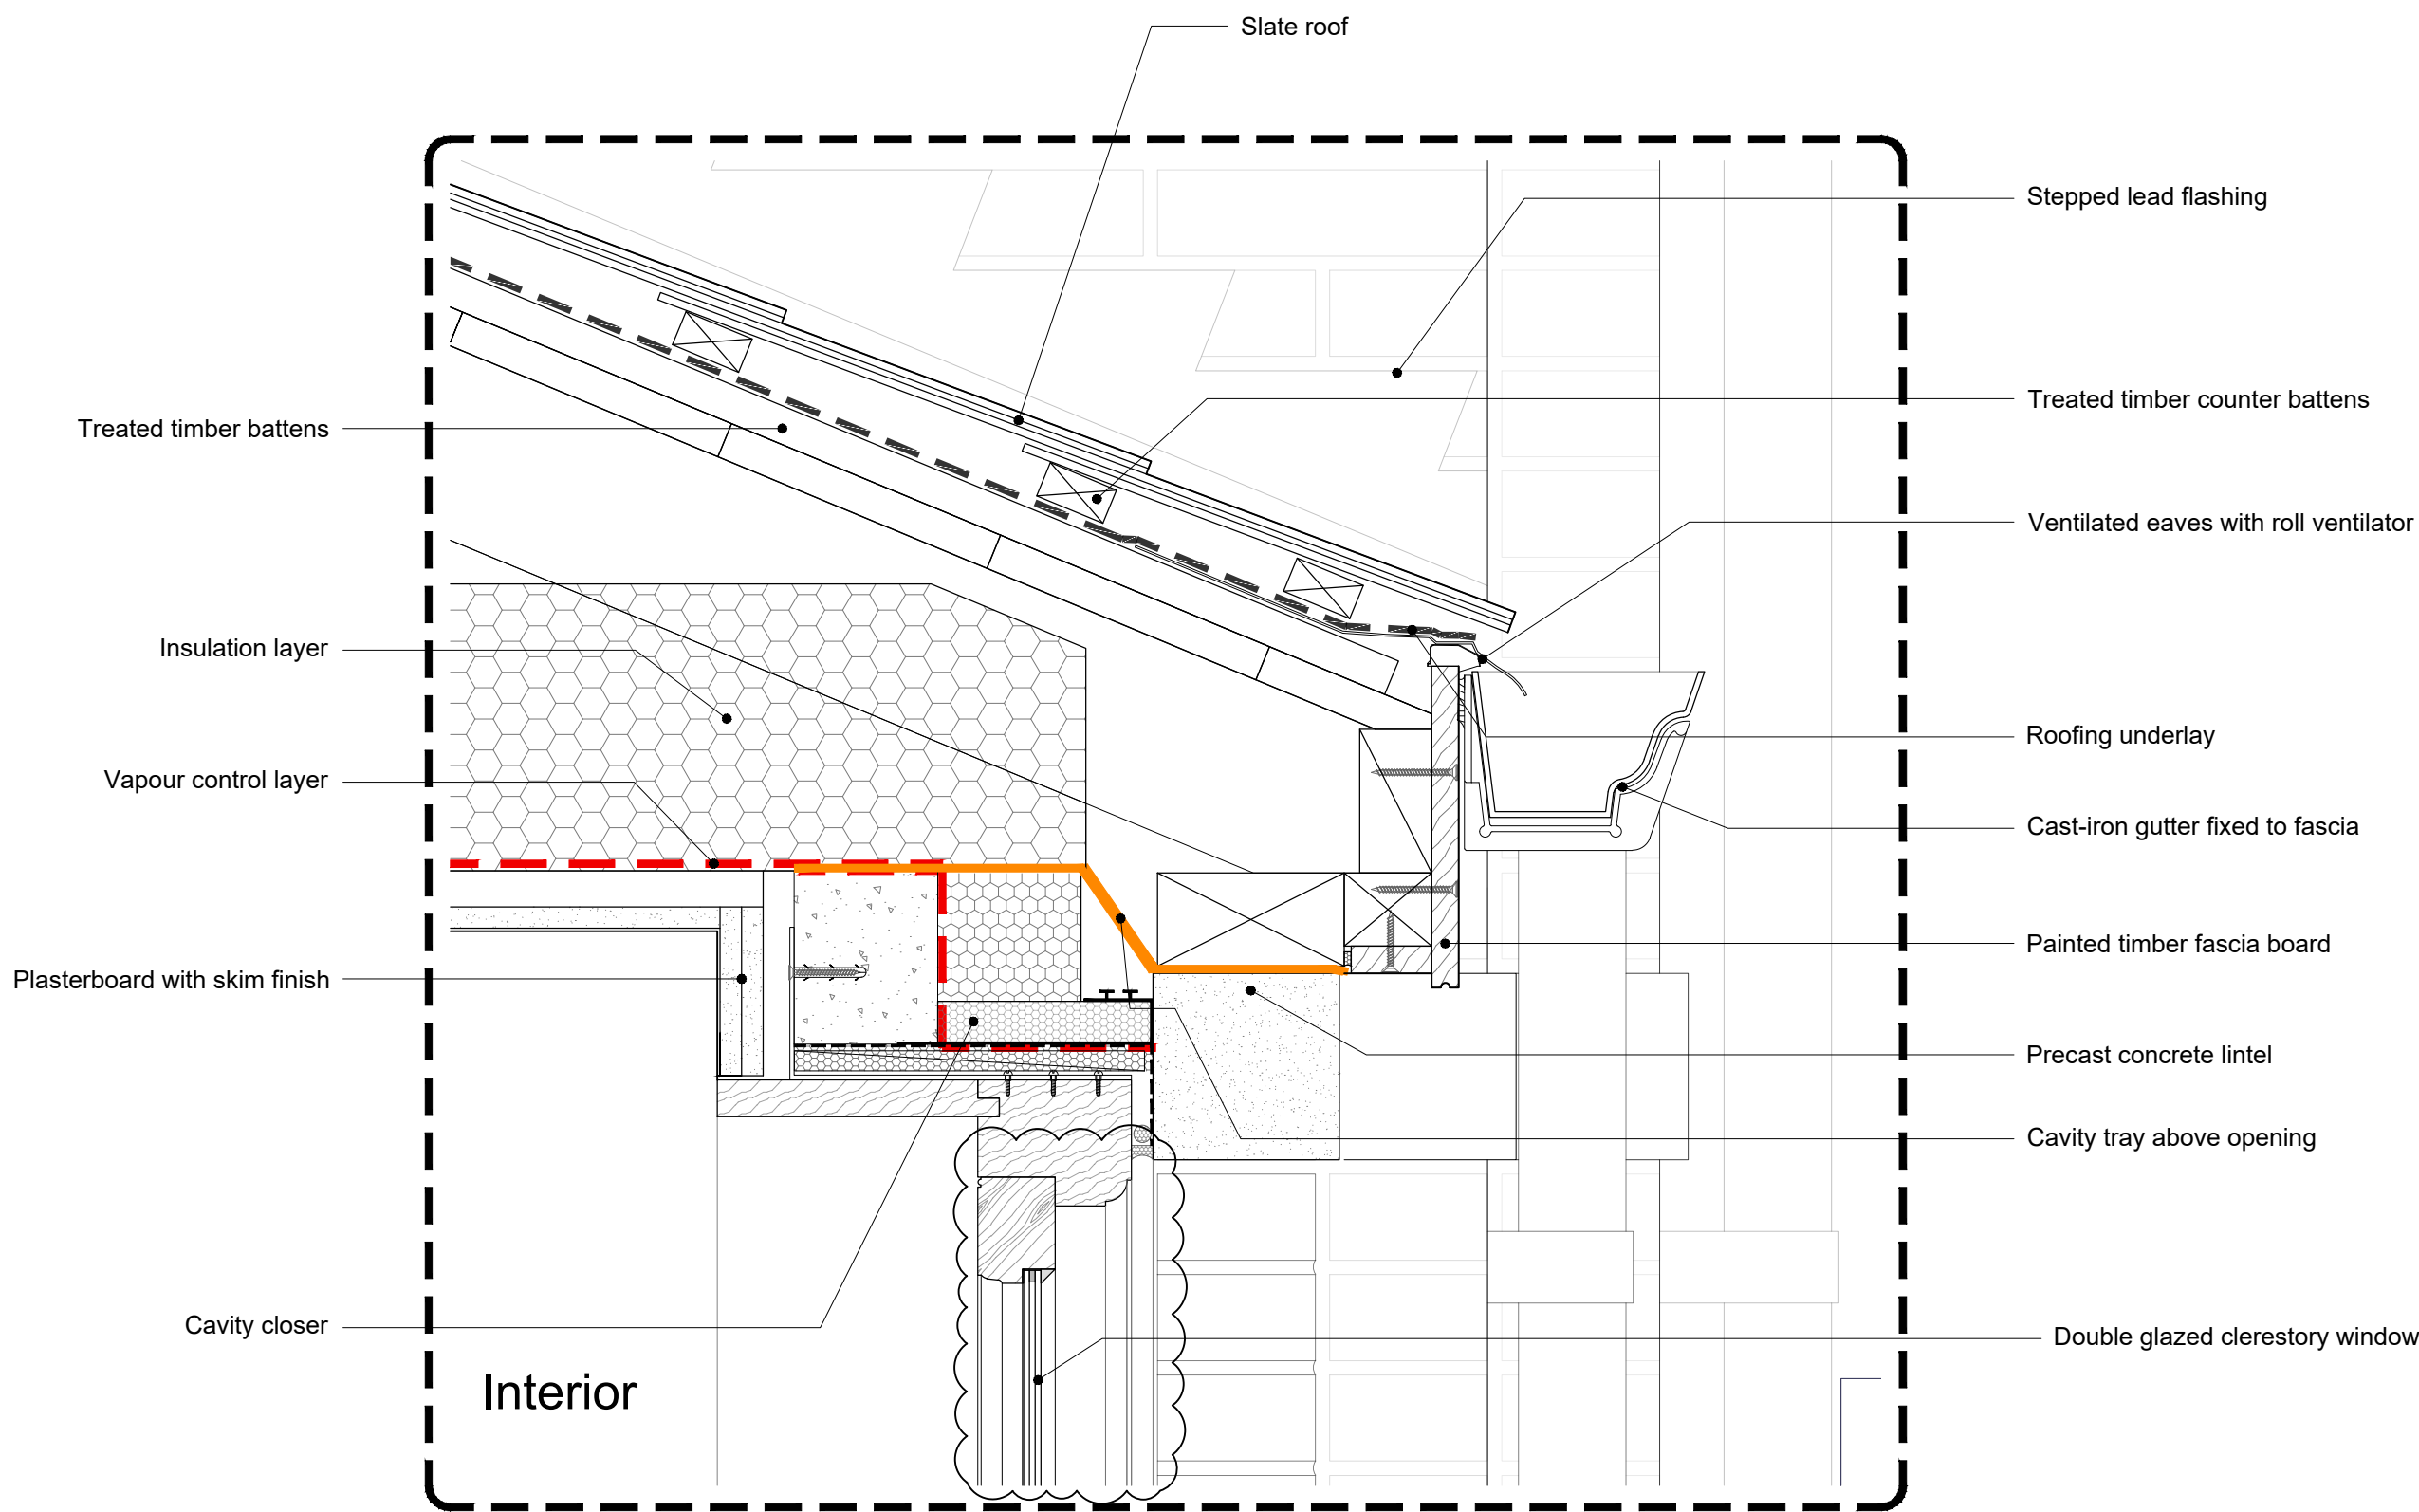

01 Buildings 14 & 17 - Typical Roof Eaves junction detail
820.2 SCALE 1:5 @ A1

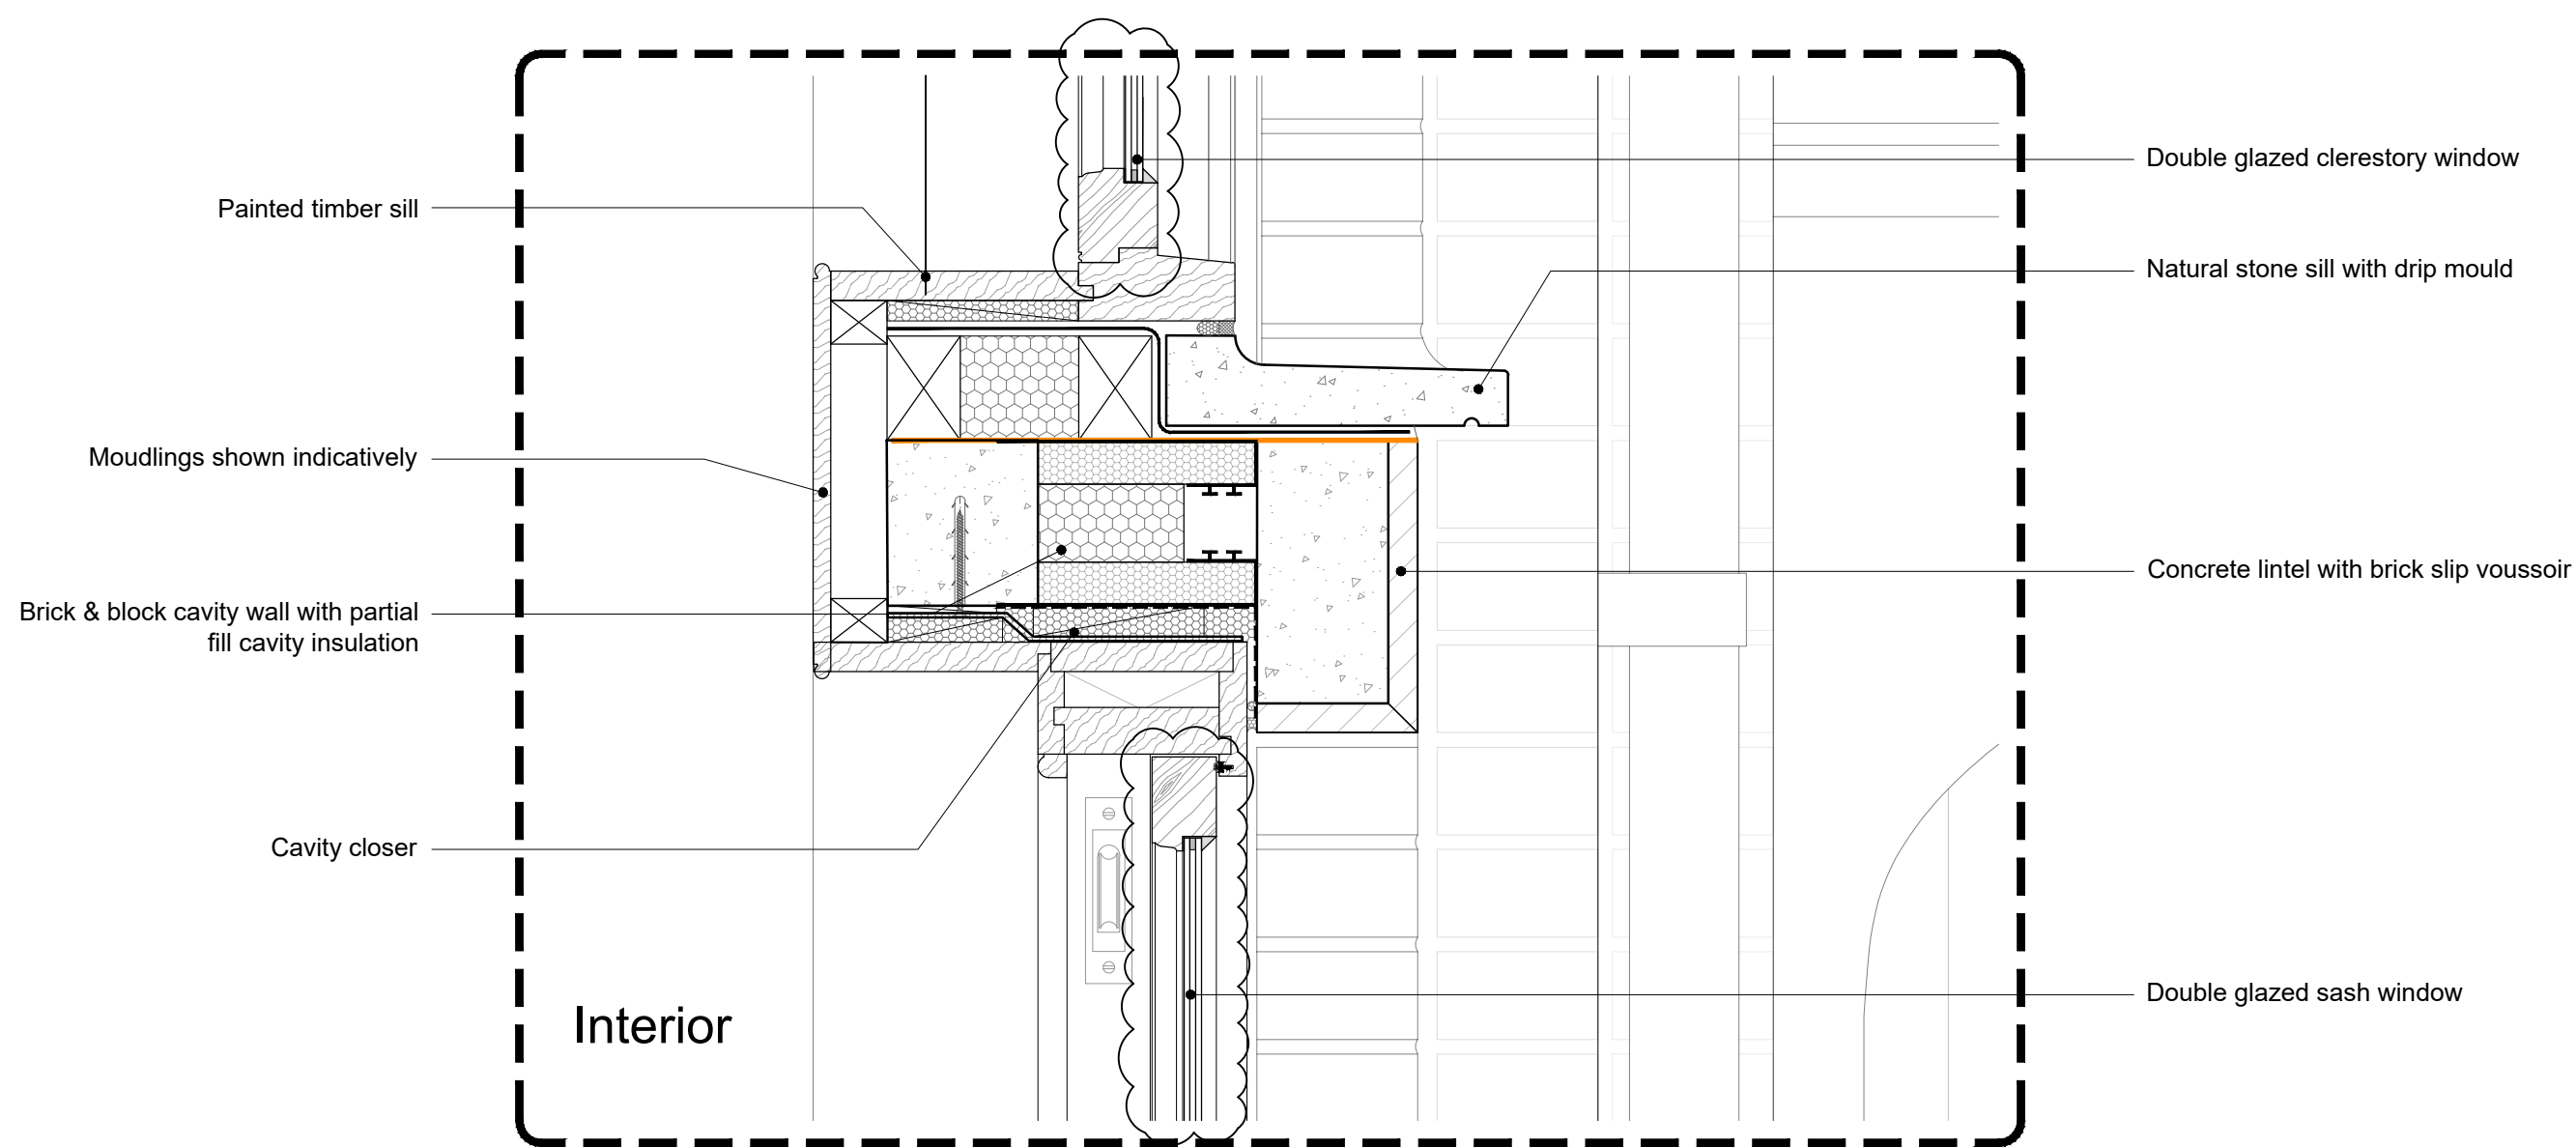

02 Buildings 14 & 17 - Typical Sash to Clerestory window lintel junction detail
820.2 SCALE 1:5 @ A1

Scale 1:5@A1
0 0.1 0.2 0.35 0.5 0.75m

- No. Notes
1. Dimensions to be verified on site. Only figured dimensions to be used and any discrepancies in dimensions are to be reported to the architect. No dimensions are to be scaled from printed drawings. Any areas indicated on this drawing are for guidance only. No responsibility is taken for their accuracy.
 2. There is a risk of injury or death in construction if the works are not properly planned and supervised. The contractor must not undertake any element of the work without first having carried out the necessary risk assessments and prepared detailed method statements.

Sundries Legend	
	Damp Proof Course
	Vapour Control Layer
	Damp Proof Membrane

FOR PLANNING

P2	Glazing type amendments	27/03/26
P1	Initial Release	dd/mm/yy
no.	revision	date.

BLDA ARCHITECTS

RIBA

Chartered Practice

211 Design Centre East
Chelsea Harbour
London, SW10 0XF

mail@blda.co.uk

www.blda.co.uk

t +44 (0) 20 7838 5555

f +44 (0) 20 7838 5556

Job: TH - Walled Garden Buildings
Title: Buildings 14 & 17 - Typical Details P2

Type: Building 14 & 17
Status: FOR PLANNING
drawn by JM checked by DY approved by DY
scale 1:5 @ A1 size A1 date 26/03/26
job number drawing number revision
3124 820.2 P2