



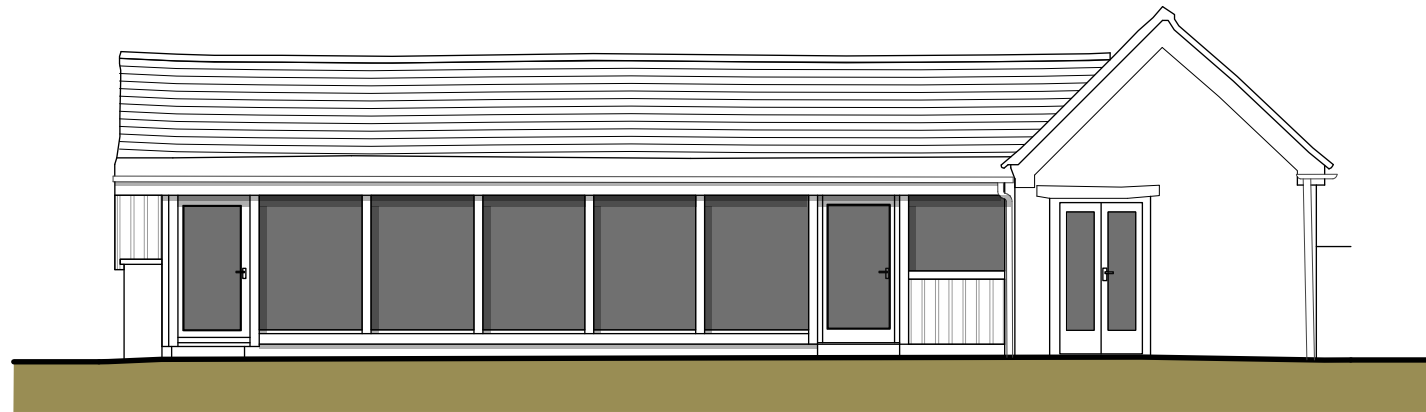


THE OLD PIGGERY PROPOSED SOUTH WEST ELEVATION




THE OLD PIGGERY PROPOSED NORTH WEST ELEVATION

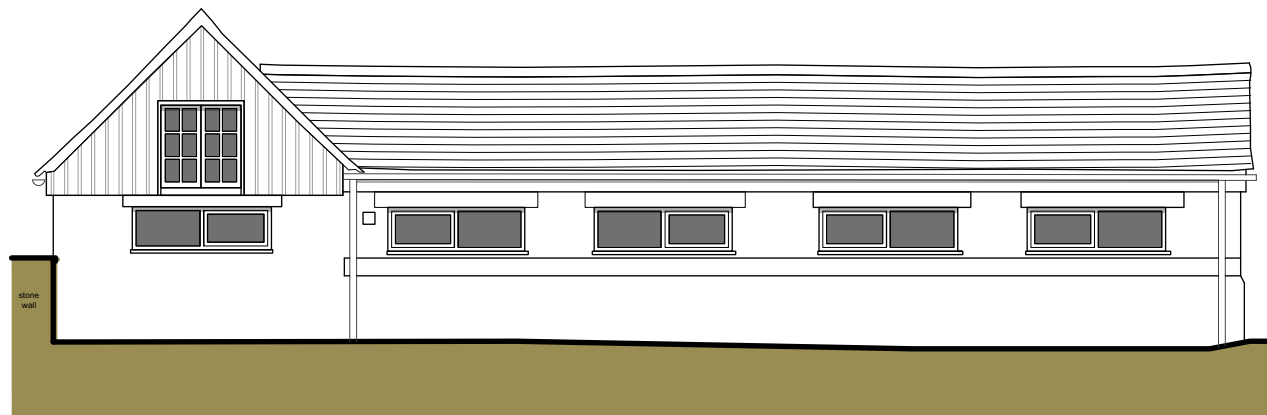

THE OLD PIGGERY PROPOSED NORTH EAST ELEVATION

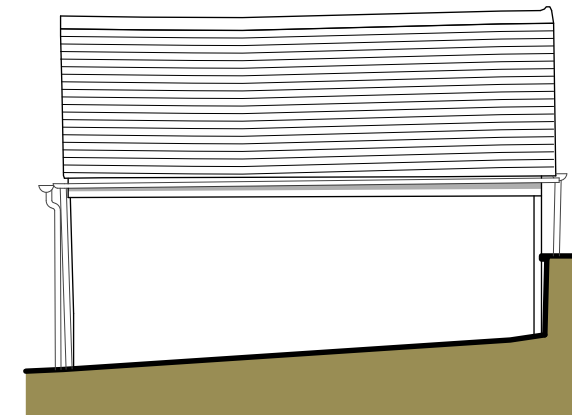

THE OLD PIGGERY PROPOSED SOUTH EAST ELEVATION

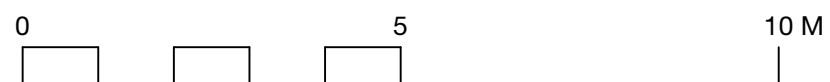

Rev.	Inc.	Date:	Comment:
-	-	-	-