W3 and W4 TRADITIONAL TIMBER BOX SASH WINDOWS

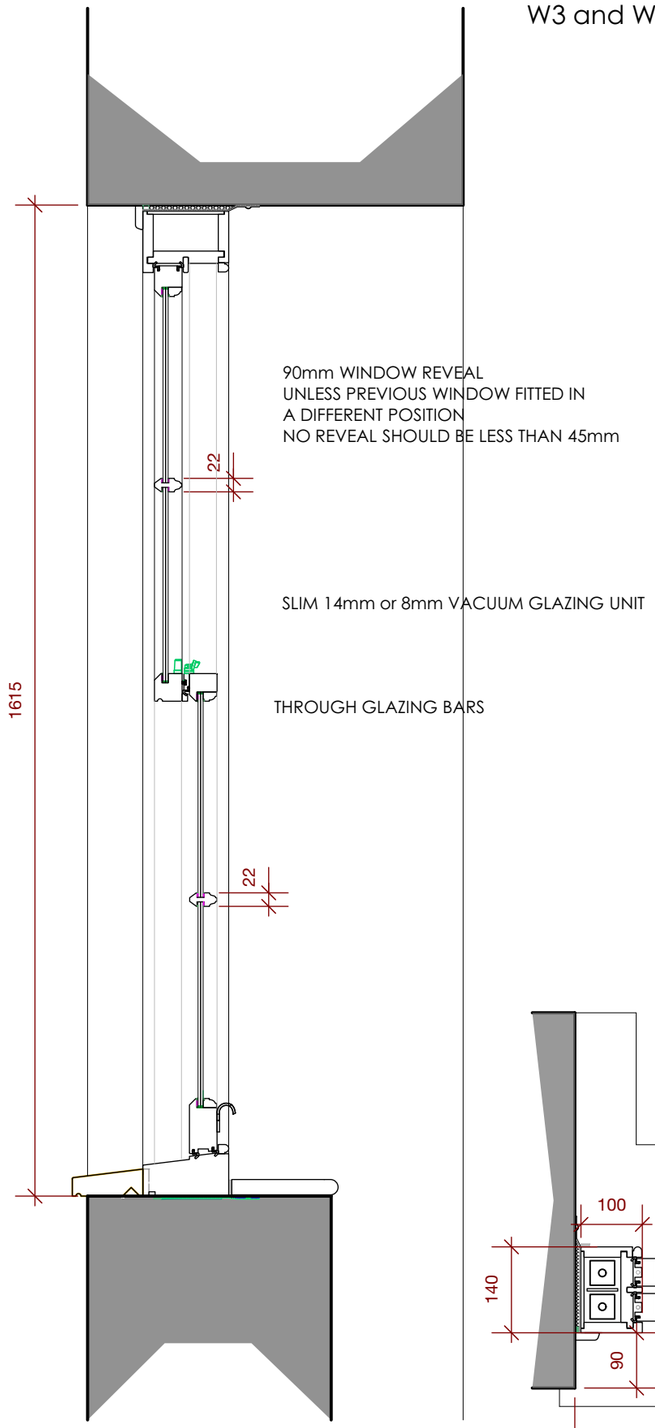

SCALE 1:10

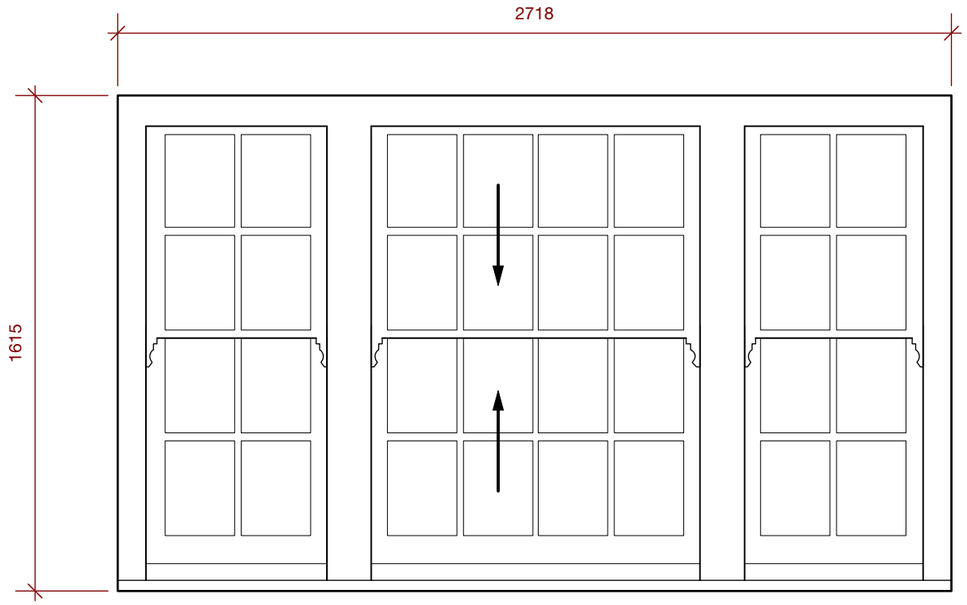

SASH WINDOW WITH HORNS TO MATCH EXISTING

0 100 200 300 400 500 mm

SCALE 1:20

TIMBER WINDOW
MADE FROM SAPELE
FINISH
PAINTED
RAL 1013 OYSTER WHITE

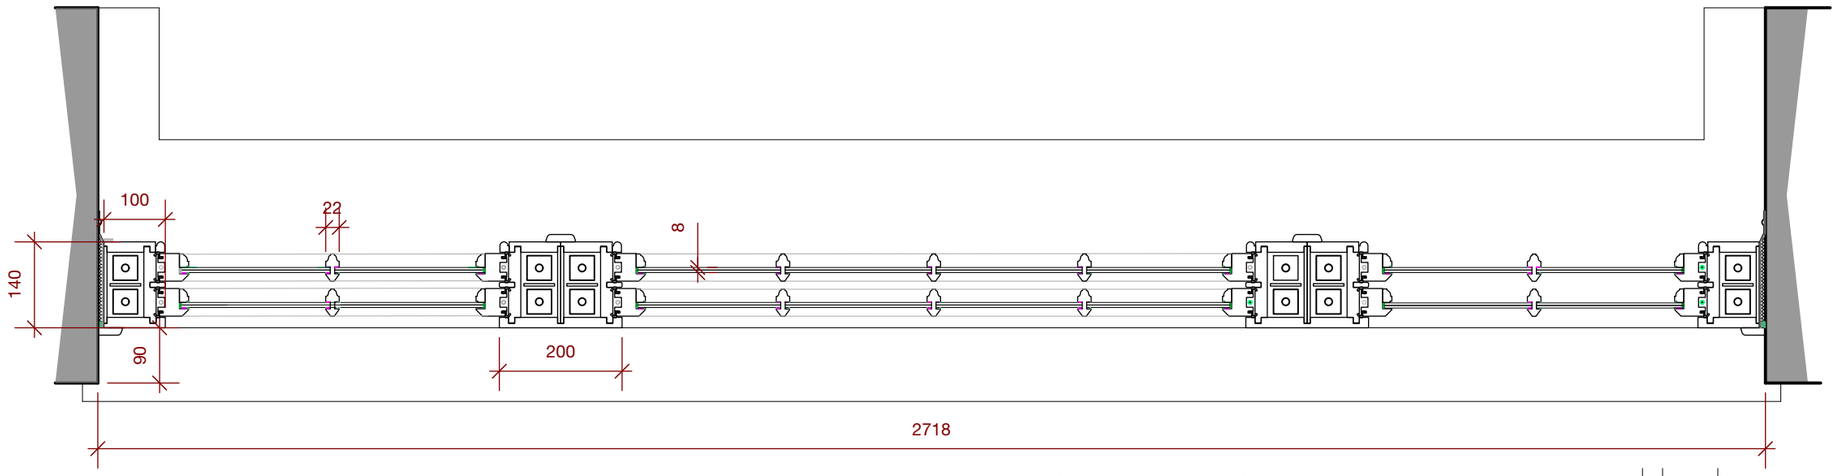

0 100 200 300 mm

SCALE 1:10

Rev:	In:	Date:	Comment:
A		17JUN26	SCALE BAR ADDED

RJD | CONSULTANCY
DYNAMIC RURAL DEVELOPMENT

1. Responsibility is not accepted for errors made by others in scaling from this drawing. All construction information should be taken from written dimensions only.

2. All dimensions must be checked on site and any discrepancies checked with the architect prior to manufacture, fabrication and/or installation

3. Unless shown otherwise all dimensions are to structural surfaces.

4. All works to be carried out in accordance with British Standards, EU Regulations, Codes of Practice and all statutory obligations.

Project: DEAN FARM
OAKSEY, WILTSHIRE
SN16 9SB

Title/contents: W3 and W4 TRADITIONAL TIMBER BOX SASH WINDOWS

Scale	Paper Size	Date	Drawn by
1:10 & 1:20	A3	JAN 26	SW
Job.no.	Type	Dwg.no.	Revision
127	L	011	A