




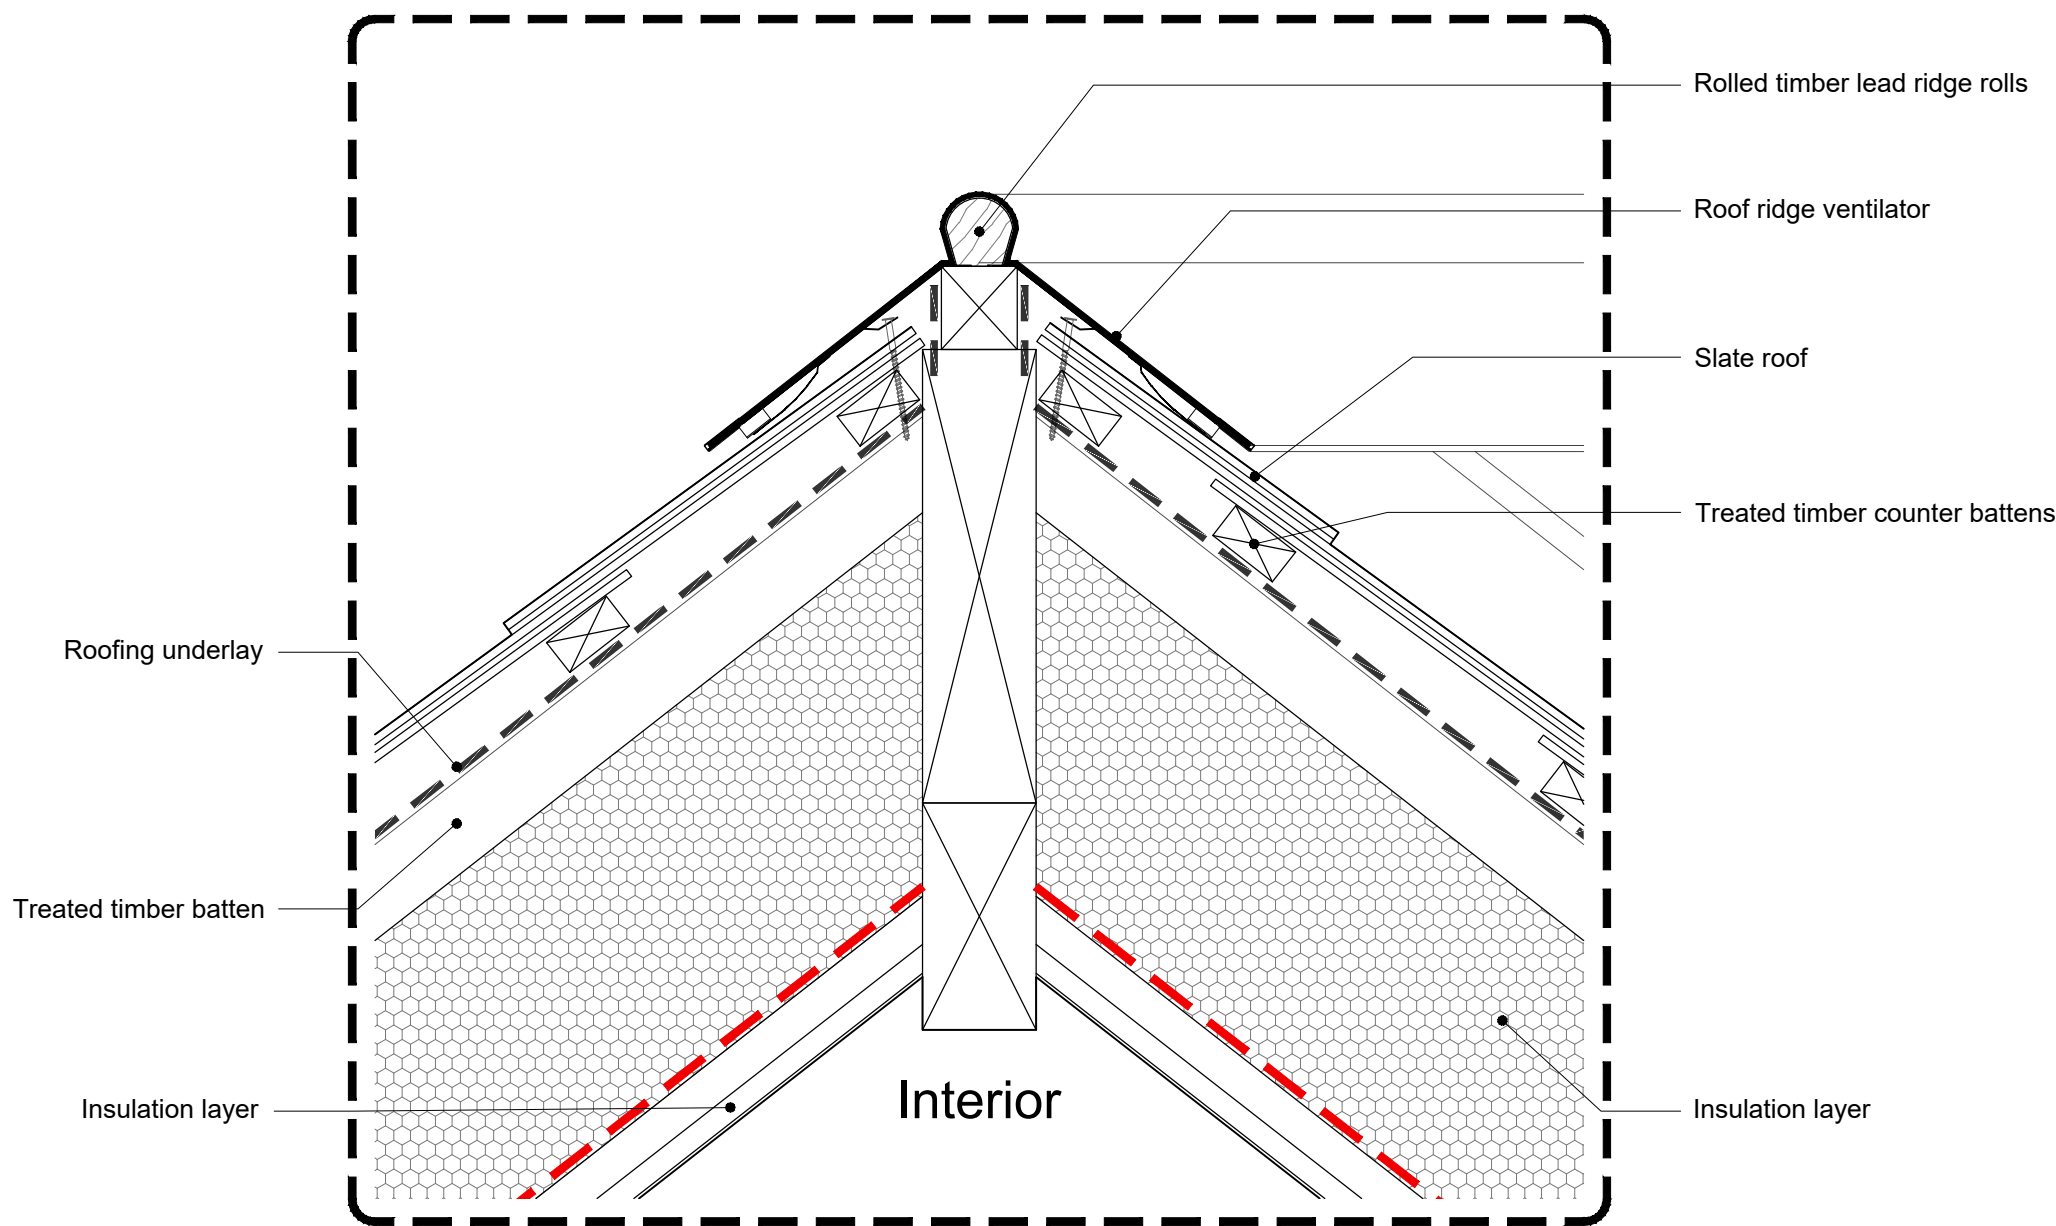


01 Buildings 14 & 17 - Typical Roof Ridge Detail
821.1 SCALE 1:5 @ A1

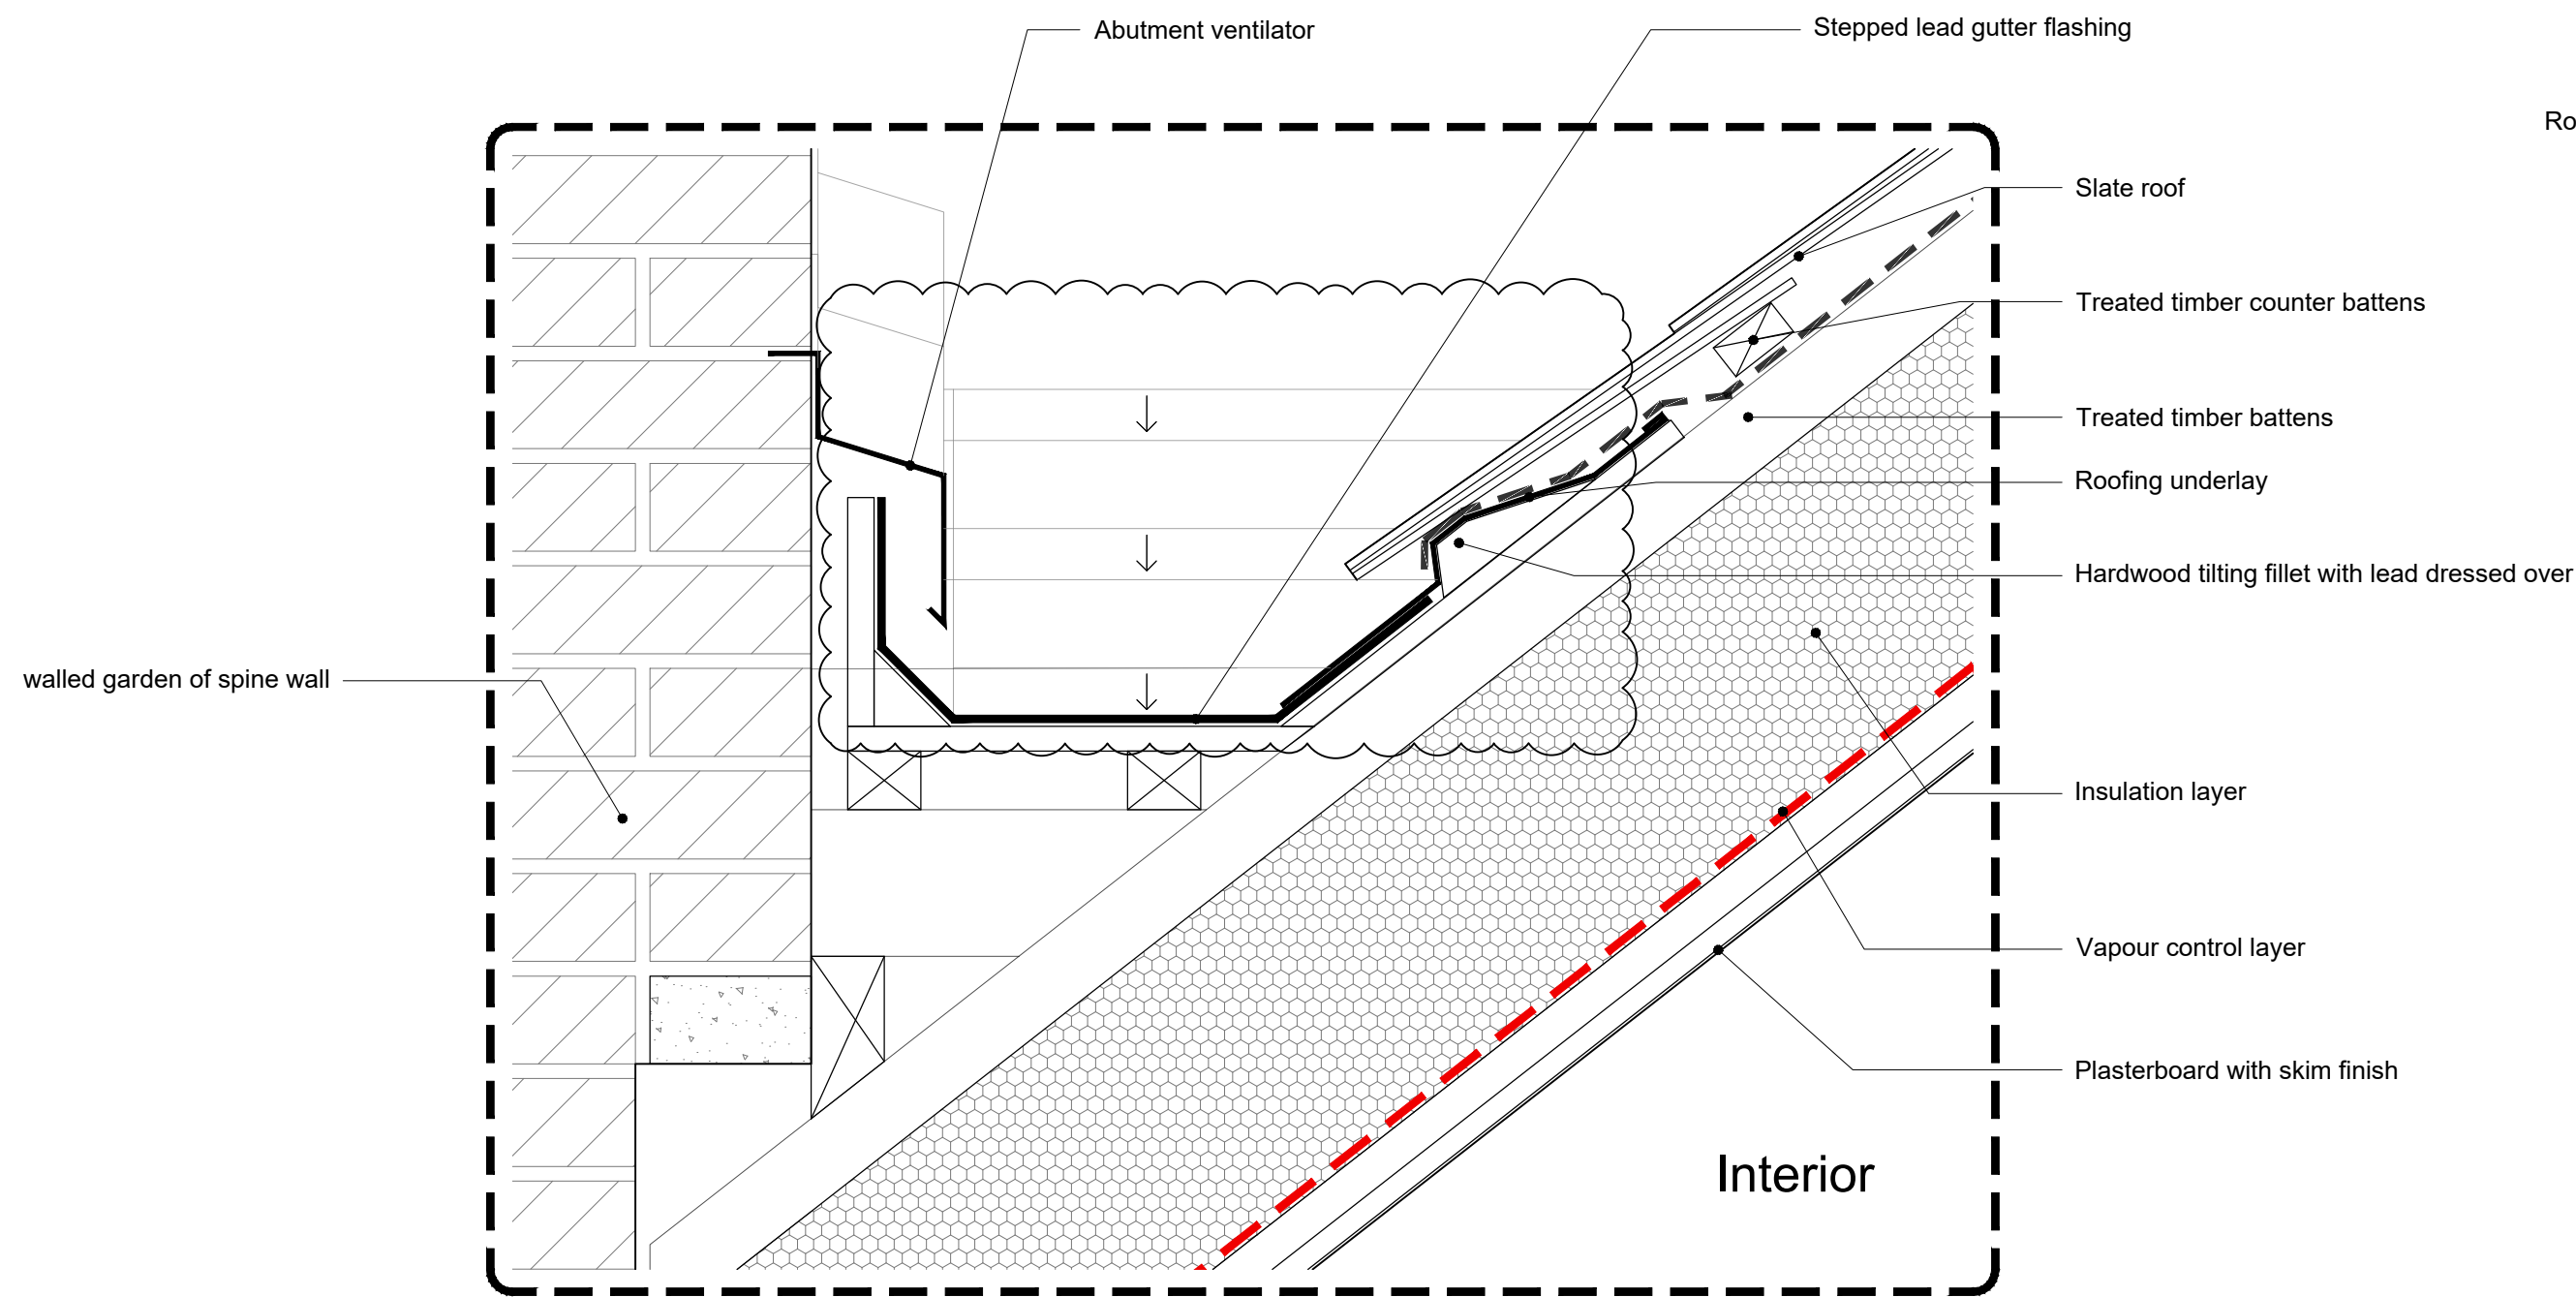

02 Buildings 14 & 17 - Typical Stepped gutter & abutment to spine wall detail
821.1 SCALE 1:5 @ A1

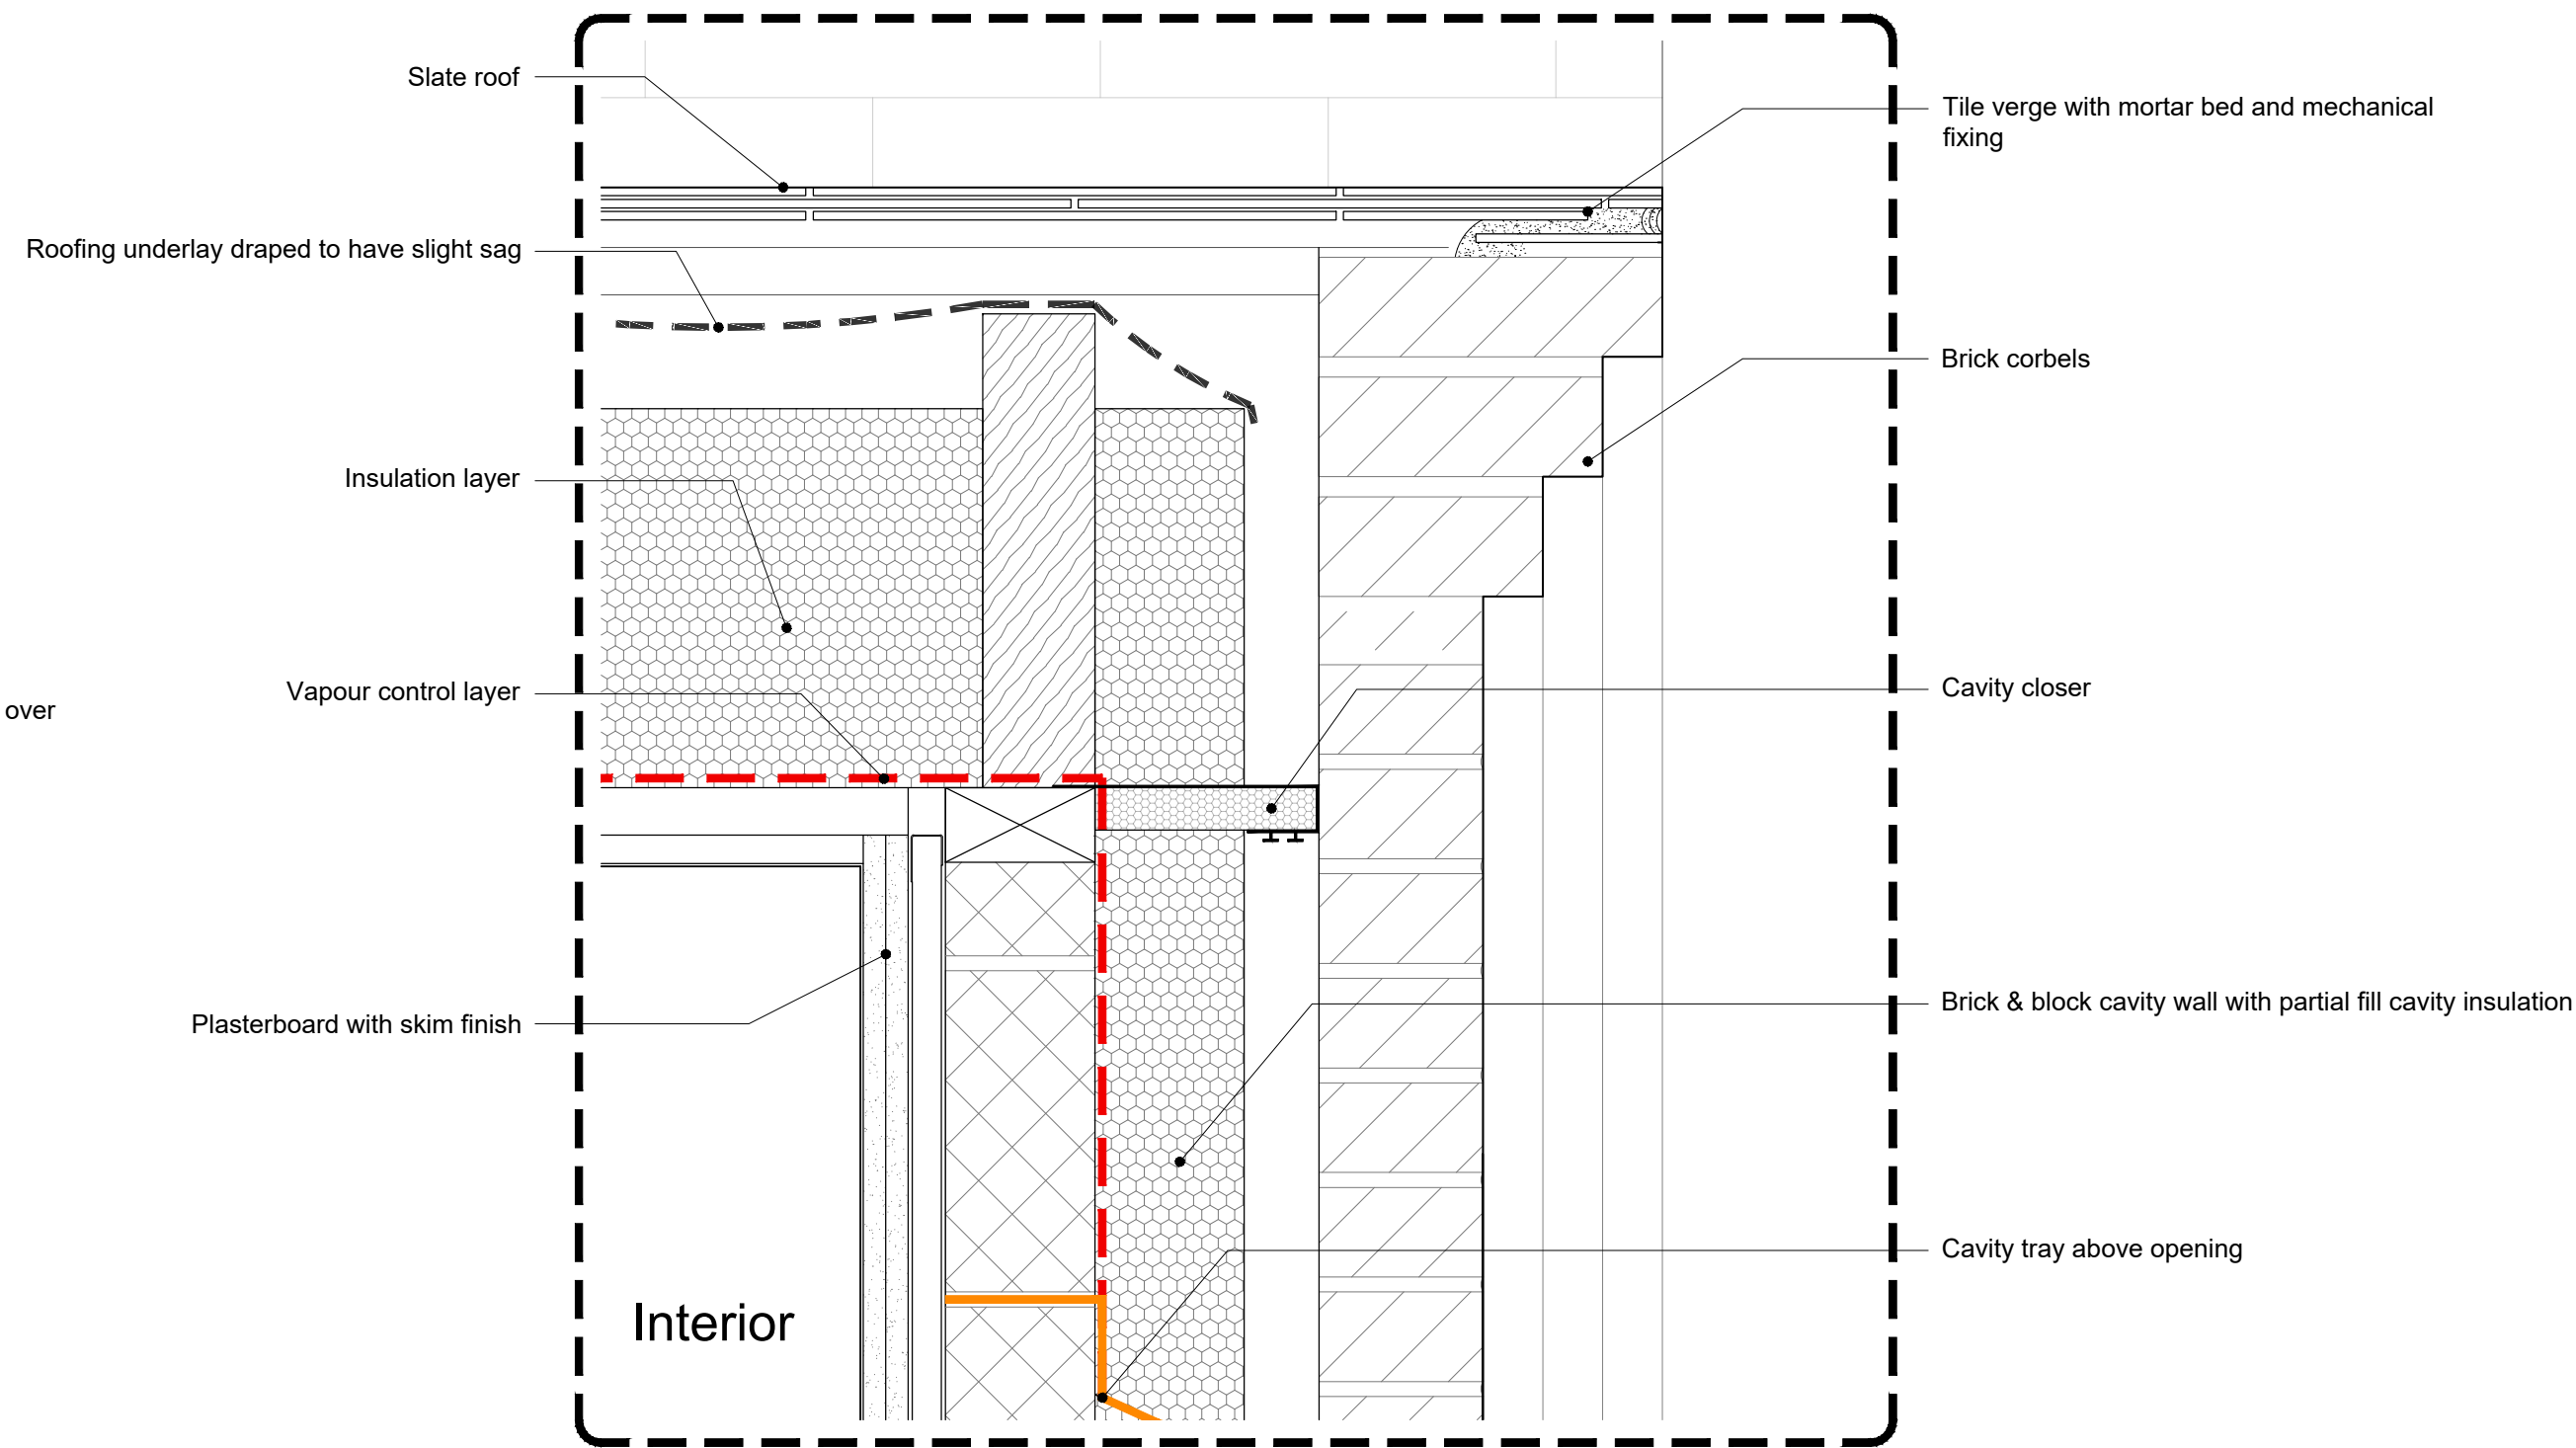

03 Buildings 14 & 17 - Typical Corbel brick and block wall to slate roof junction
821.1 SCALE 1:5 @ A1

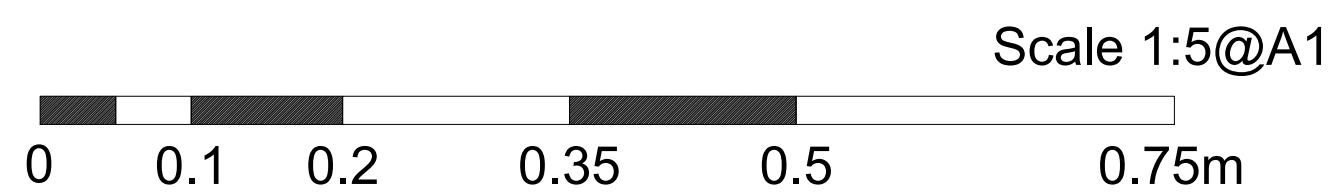

No. Notes

1. Dimensions to be verified on site. Only figured dimensions to be used and any discrepancies in dimensions are to be reported to the architect. No dimensions are to be scaled from printed drawings. Any areas indicated on this drawing are for guidance only. No responsibility is taken for their accuracy.
2. There is a risk of injury or death in construction if the works are not properly planned and supervised. The contractor must not undertake any element of the work without first having carried out the necessary risk assessments and prepared detailed method statements.

Sundries Legend

- Damp Proof Course
- Vapour Control Layer
- Damp Proof Membrane

FOR PLANNING

P2 Stepped gutter slope arrows added 27/03/26
P1 Initial Release dd/mm/yy
no. revision. date.



RIBA 211 Design Centre East mail@blda.co.uk
Chartered Practice Chelsea Harbour www.blda.co.uk
London, SW10 0XF t +44 (0) 20 7838 5555
f +44 (0) 20 7838 5556

Job: TH - Walled Garden Buildings

Title: Buildings 14 & 17 - Typical Details P2

Type: Building 14 & 17

Status: FOR PLANNING

drawn by	JM	checked by	DY	approved by	DY
scale	1:5 @ A1	size	A1	date	26/03/26
job number		drawing number		revision	

3124 821.1 P2