






FRONT (E) ELEVATION
1:100

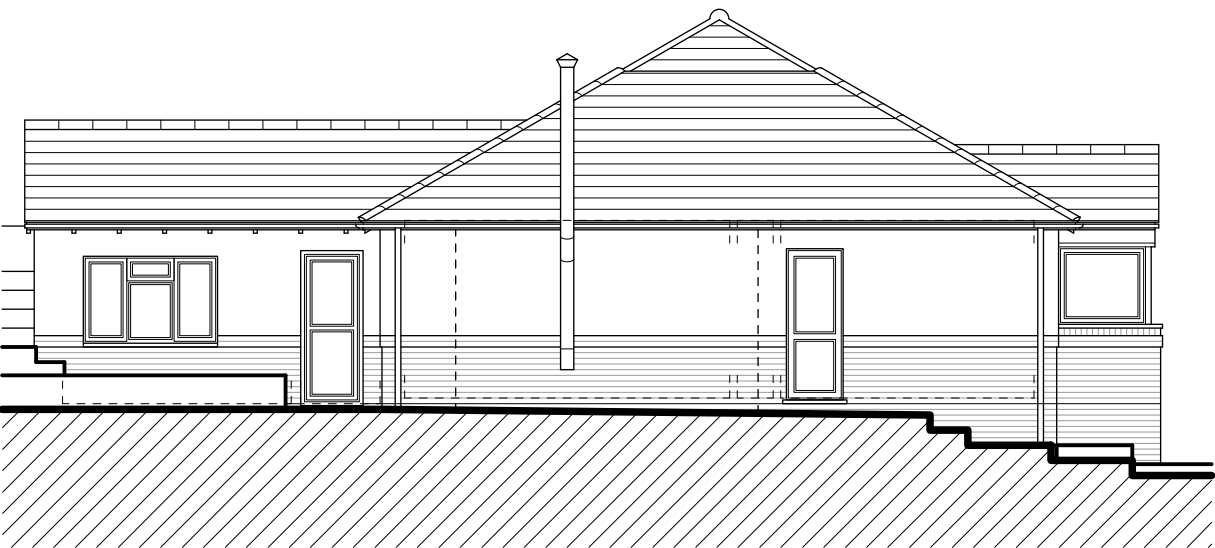


SIDE (S) ELEVATION
1:100

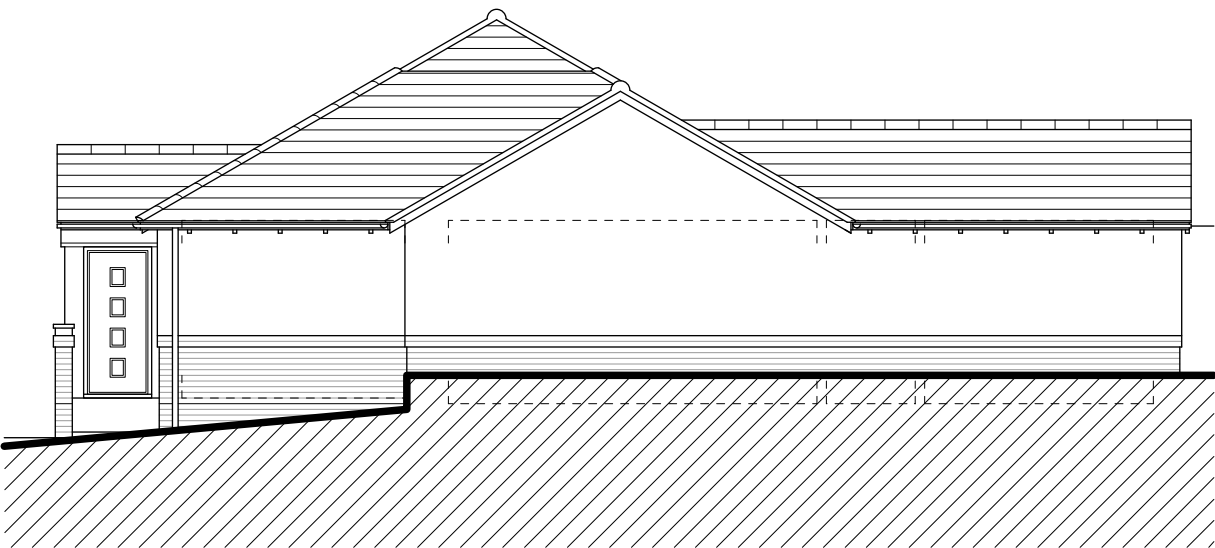


SIDE (N) ELEVATION
1:100

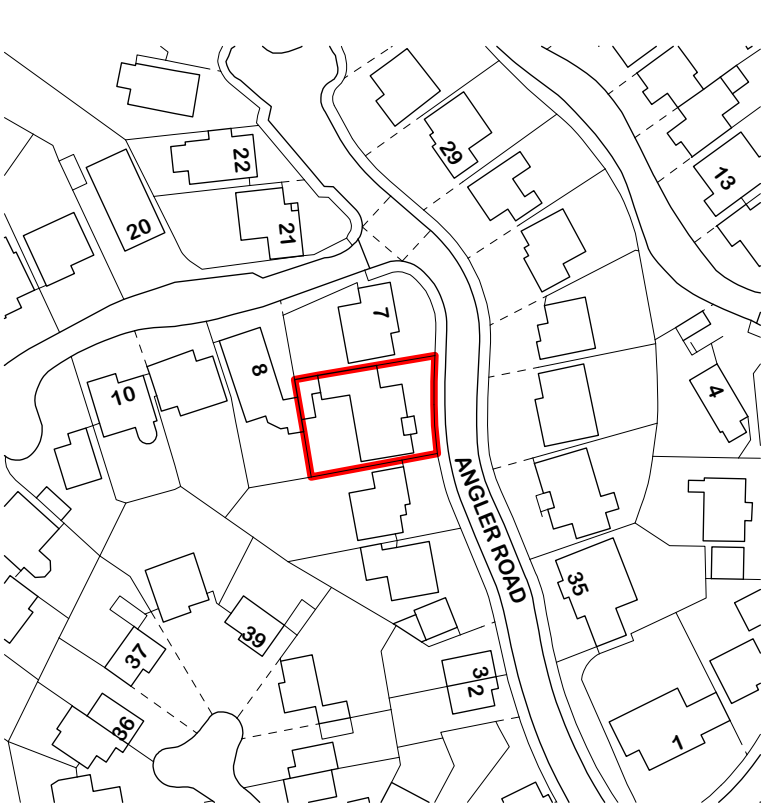


LOCATION PLAN
1:1250

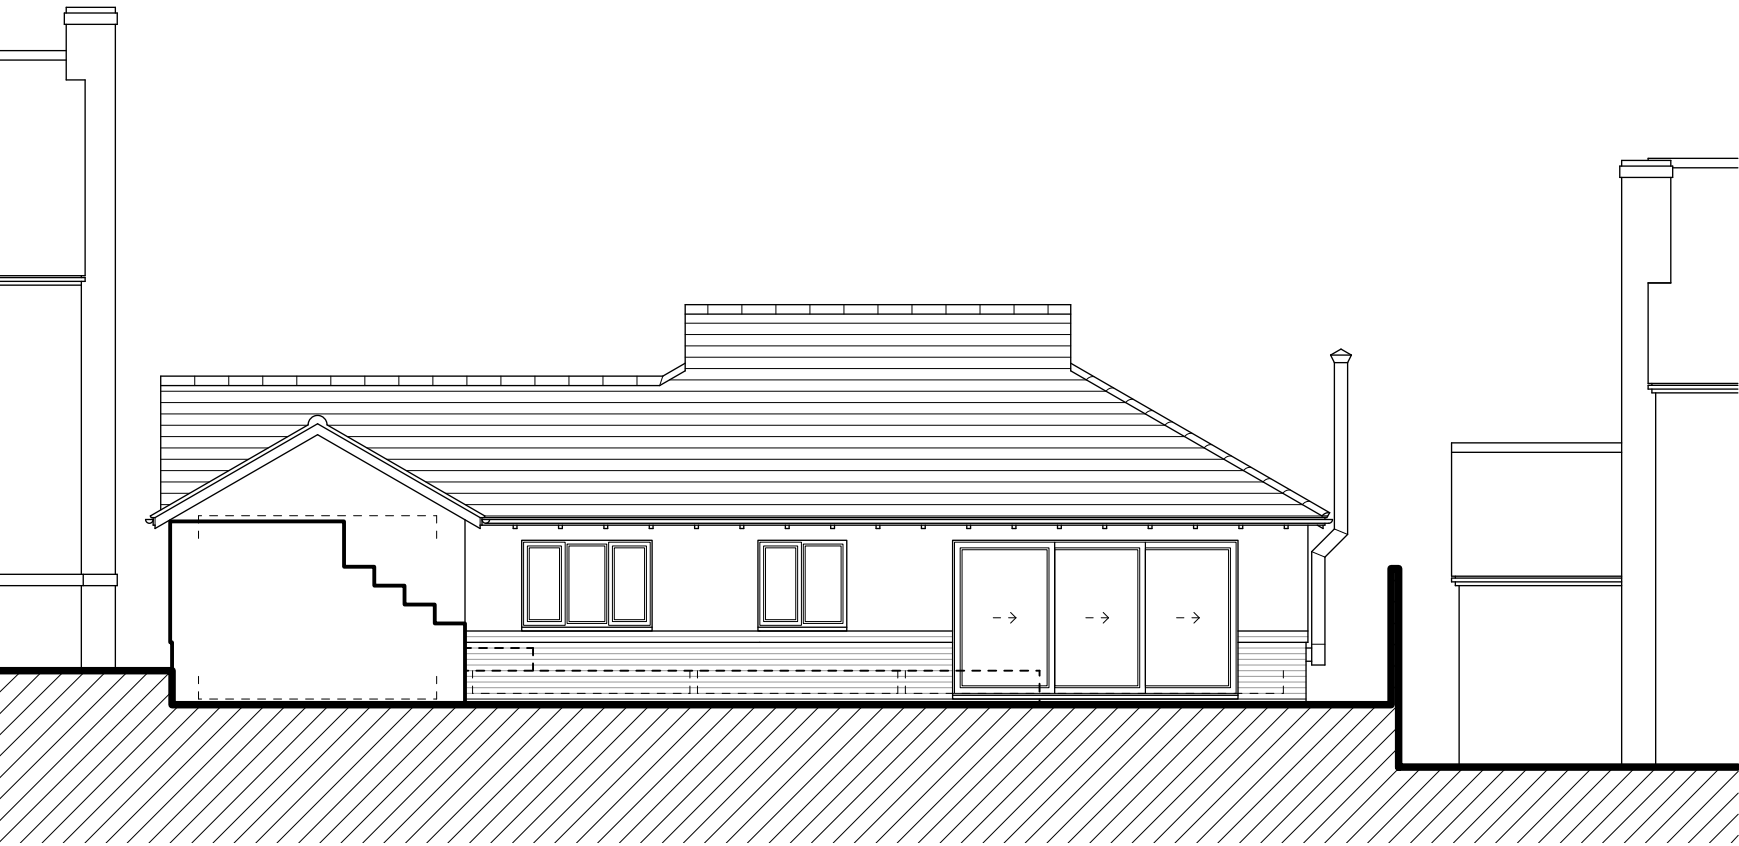


REAR (W) ELEVATION
1:100

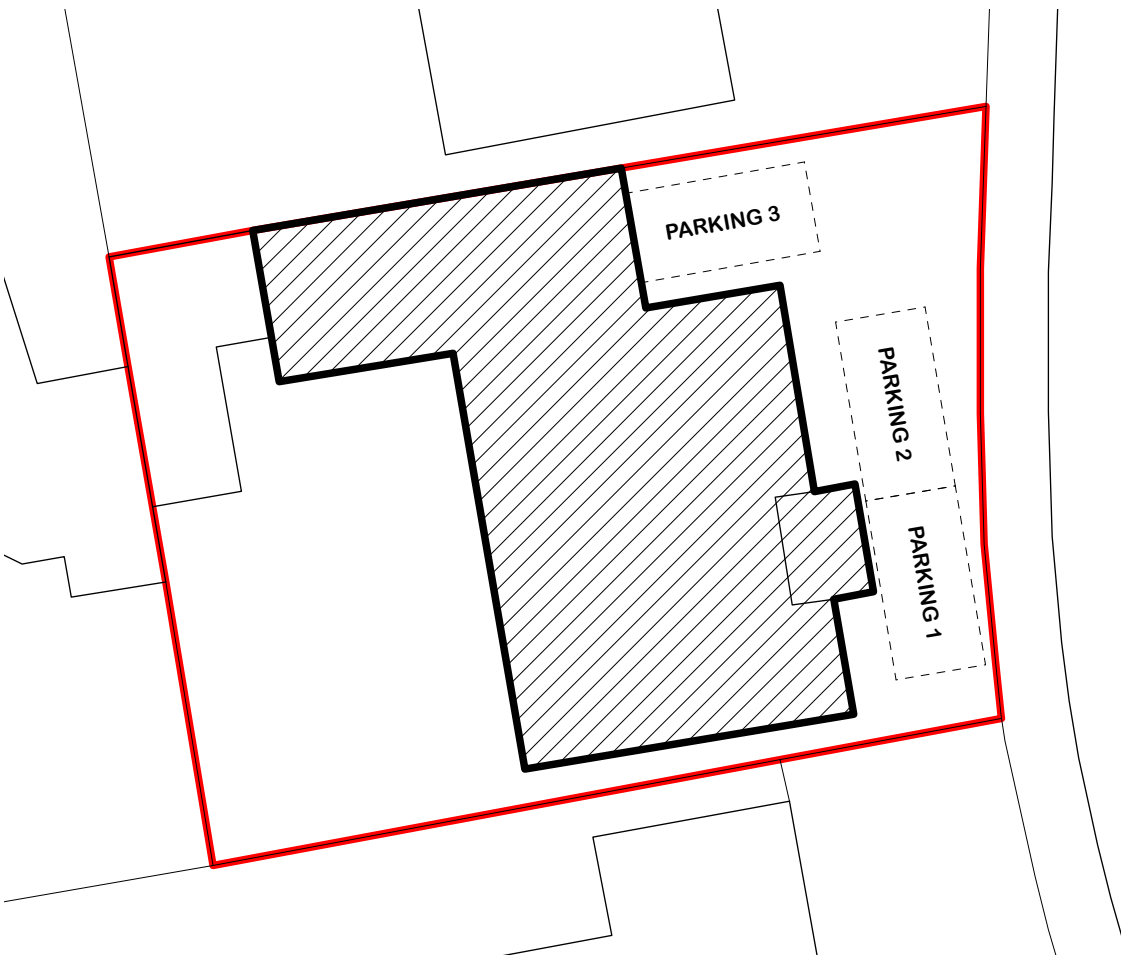


PARKING PLAN
1:200

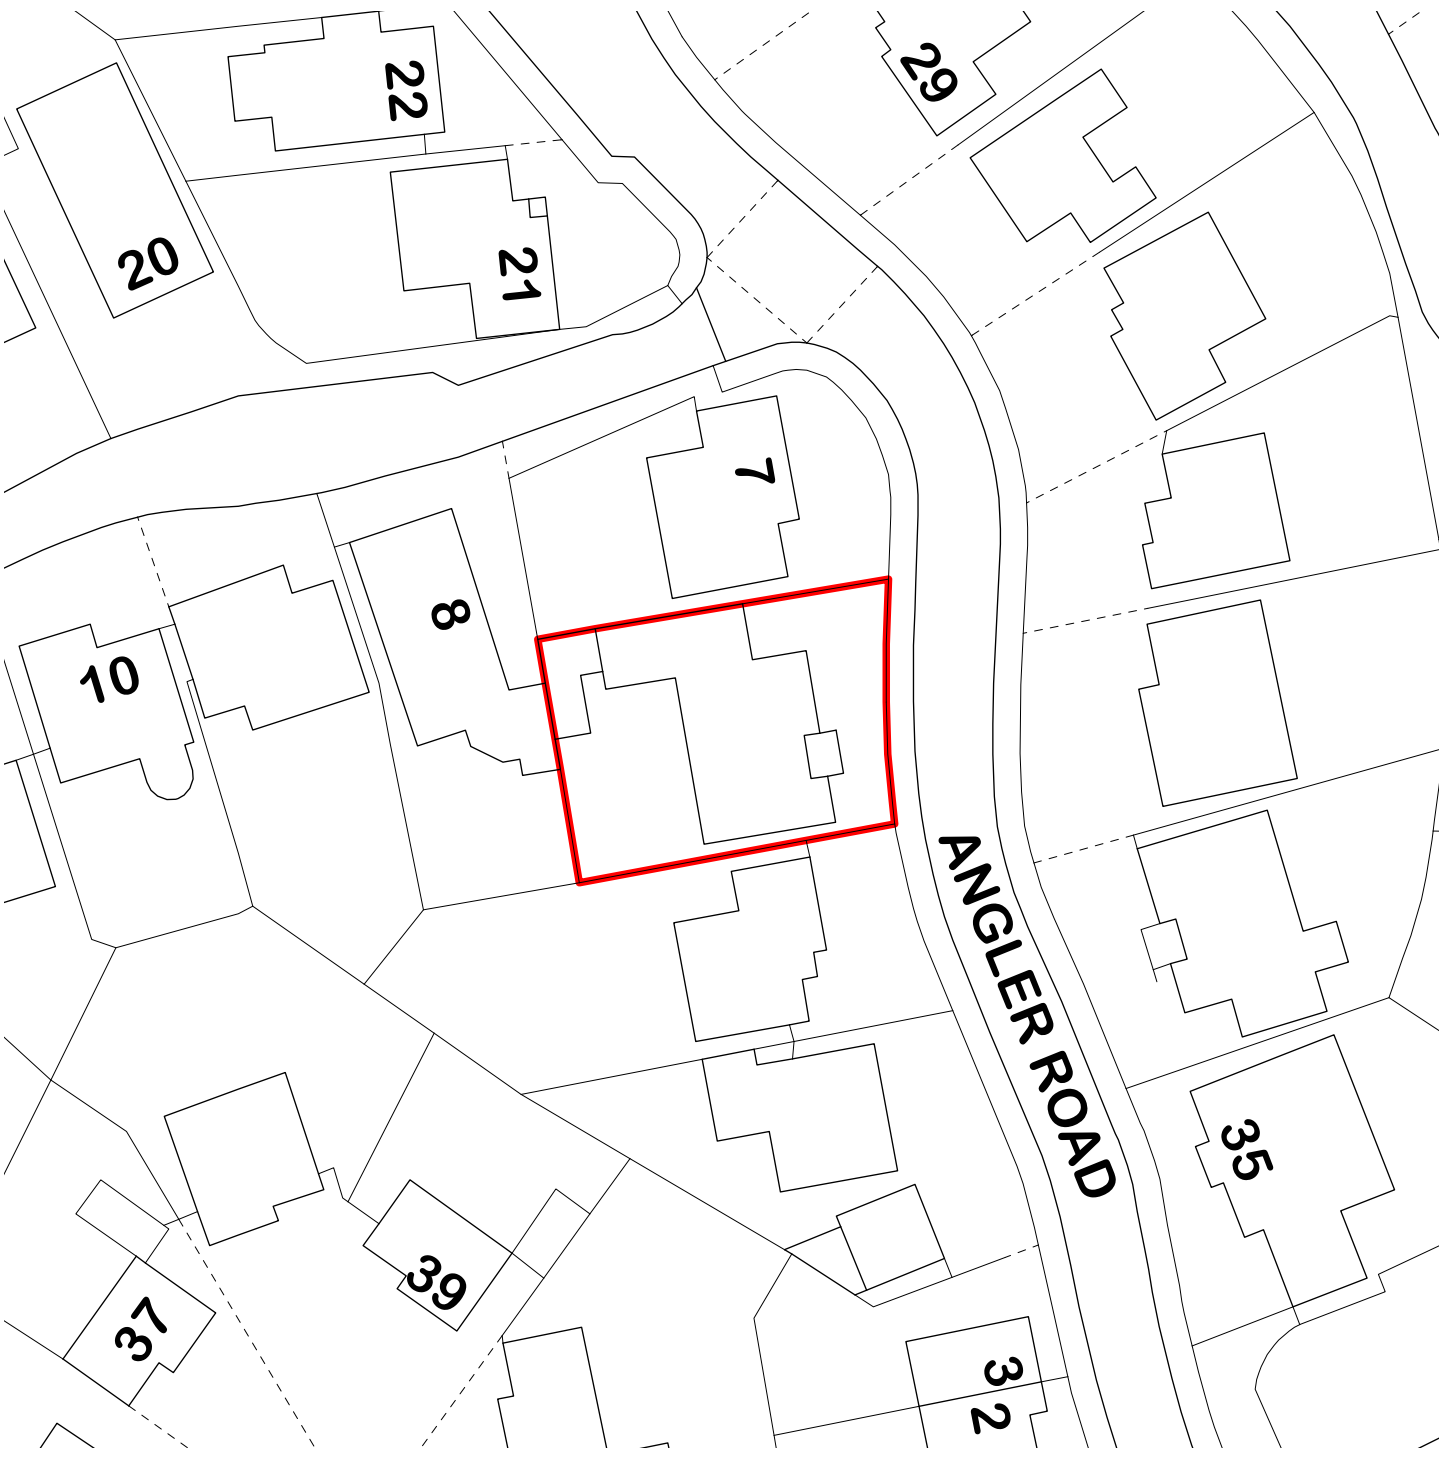

BLOCK PLAN
1:500

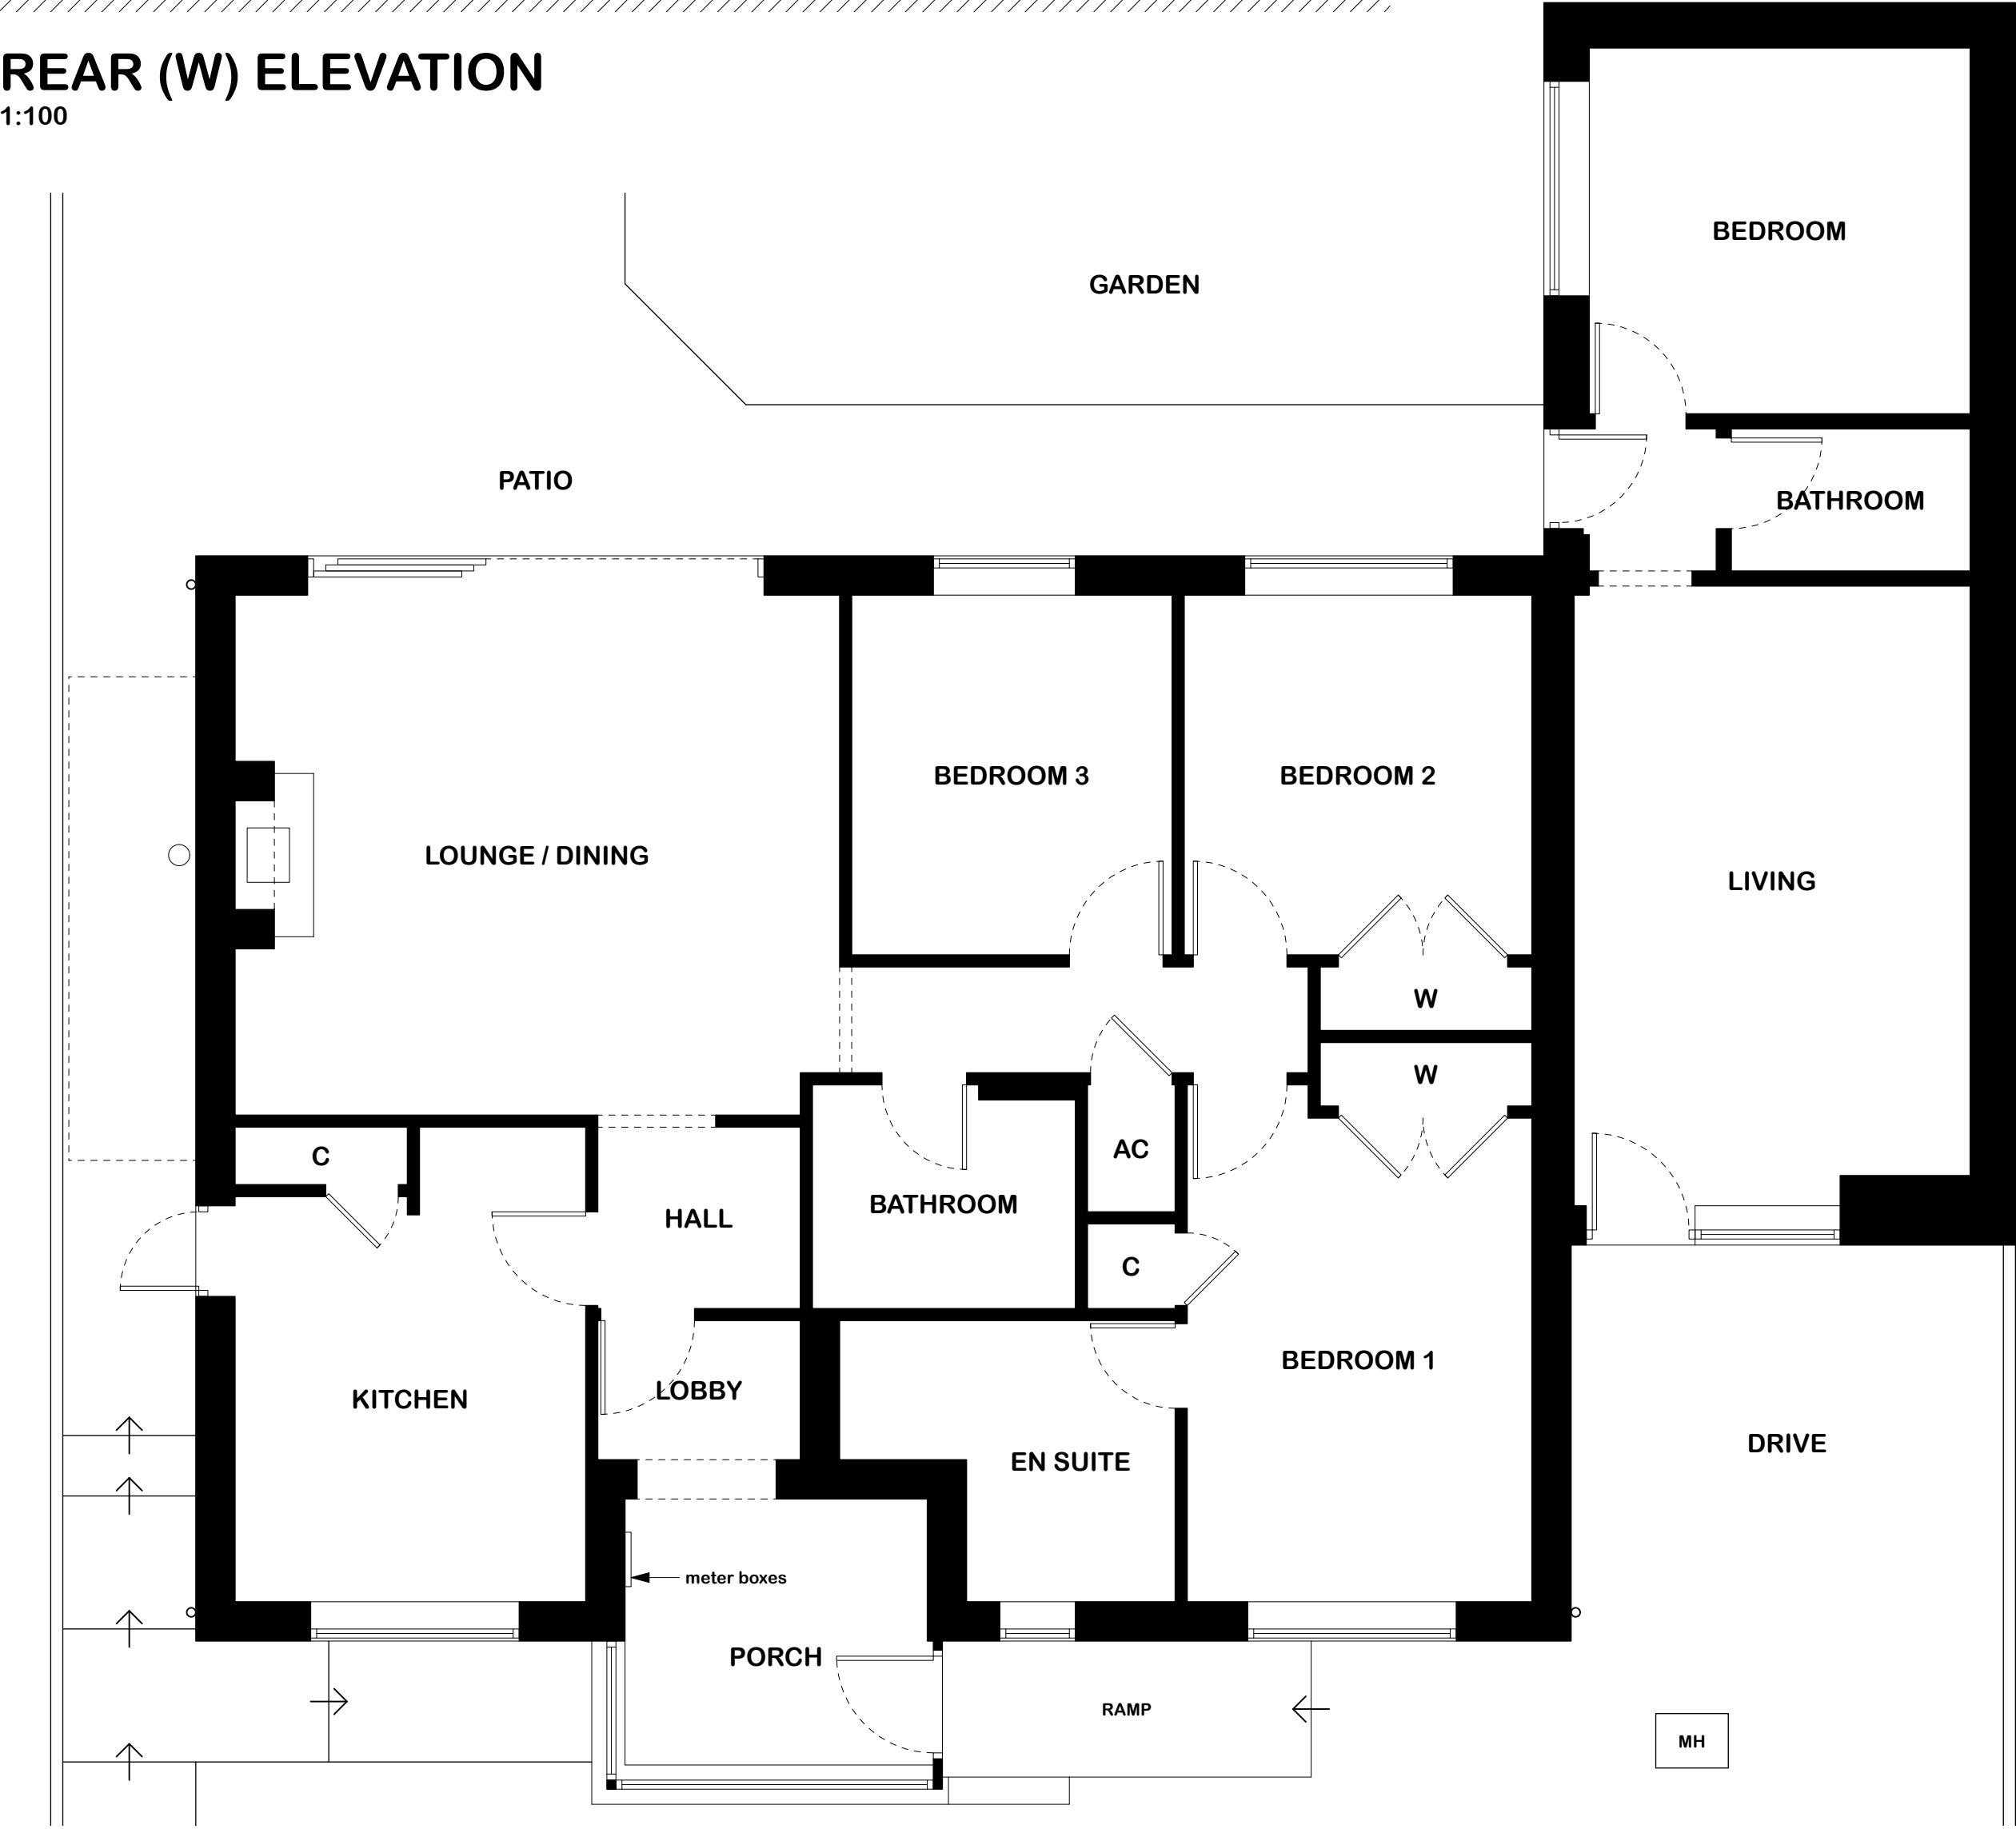

GROUND FLOOR PLAN
1:50

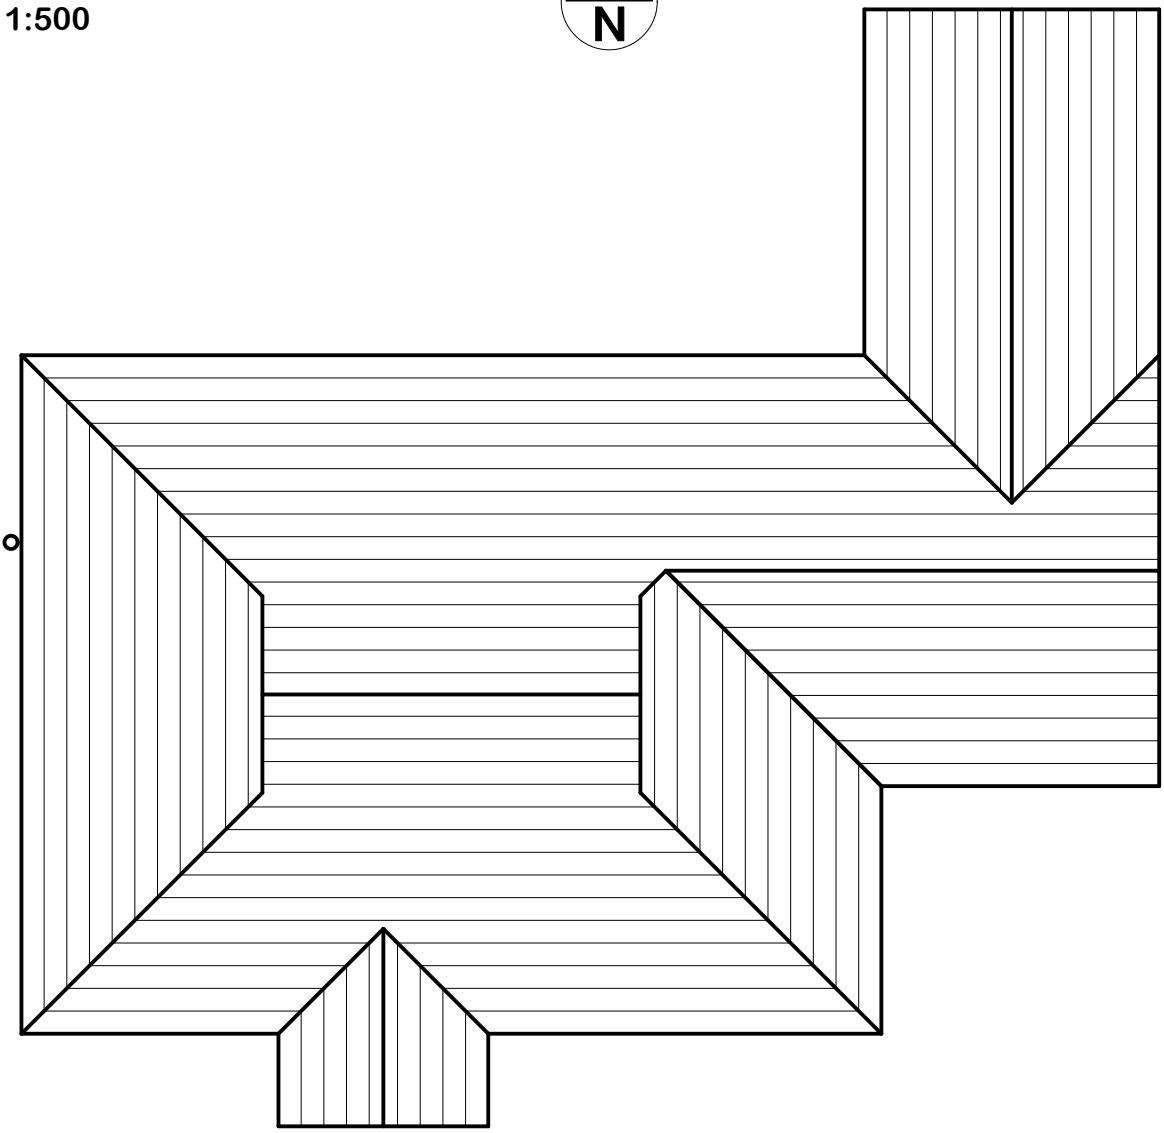

ROOF PLAN
1:100

B	17/06/2026	Floor plans and elevations amended
A	03/06/2026	Parking Plan added in accordance with LPA requirements
REV	DATE	NOTES
PROJECT		
Proposed Upward Extension		
ADDRESS		
6 Angler Road, Salisbury, SP2 9PB		
CLIENT		
Mr Cooper		
PURPOSE		
Planning		
DRAWING		
Plans and Elevations as Existing		

DATE

April 2026


PAPER

A1

DRAWING N°

2605-PL01B

Do not scale from this drawing for construction purposes. Use typical dimensions only. This drawing shall be used only for the purpose intended. All dimensions and levels to be checked on site prior to work commencing. Any discrepancies, errors or omissions to be reported to Arcimo Design. © This drawing and any design herein is the copyright of Arcimo Design and may not be reproduced or transmitted without written consent.

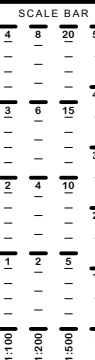

ARCIMO
DESIGN



07970 272466

mail@arcimo.design www.arcimo.design