




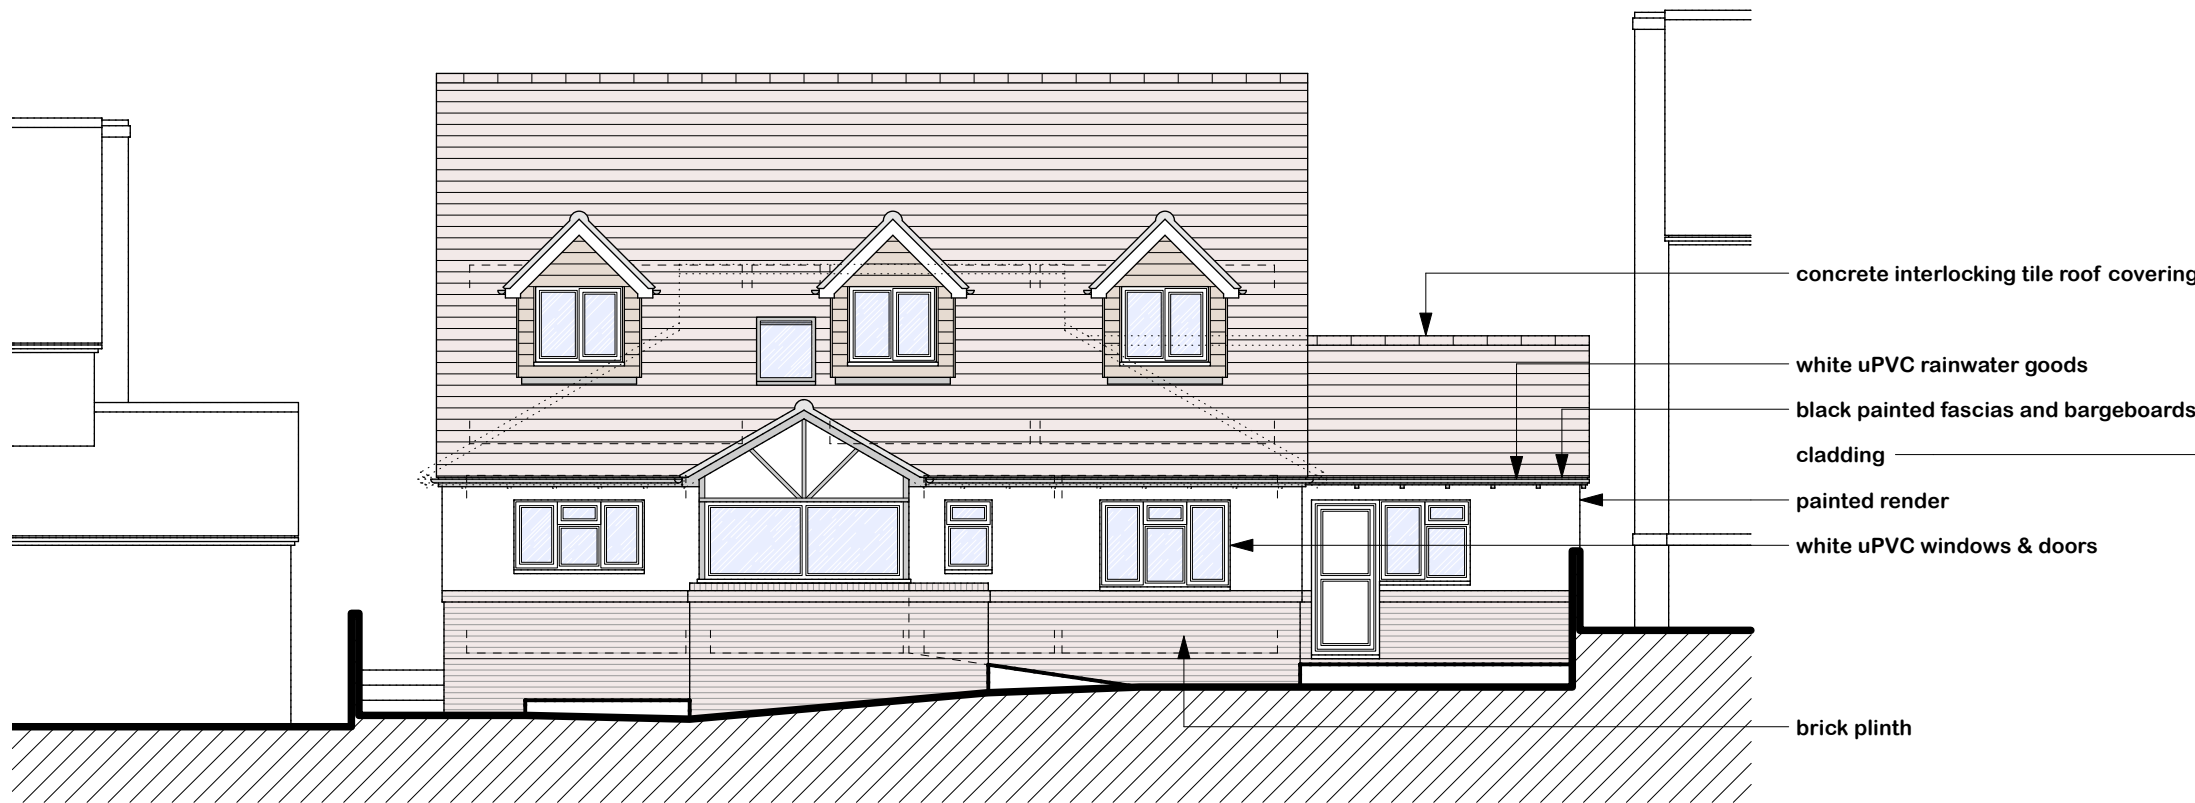


FRONT (E) ELEVATION
1:100

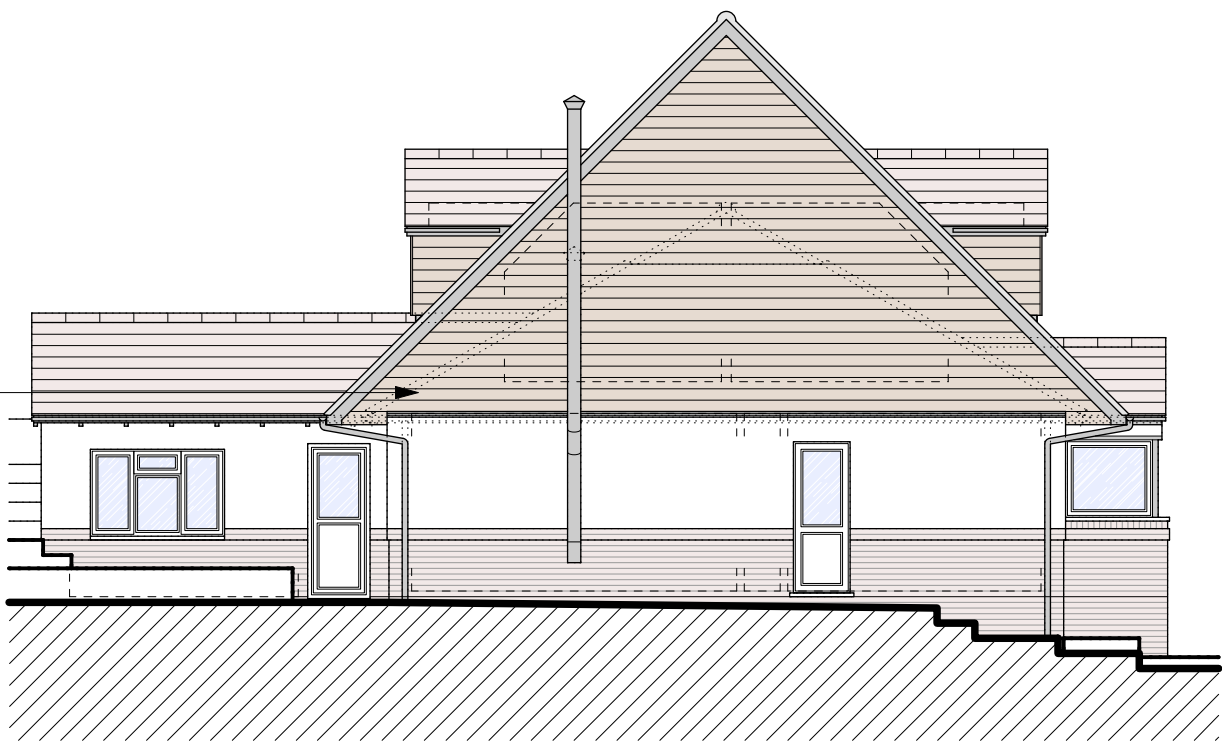

SIDE (S) ELEVATION
1:100

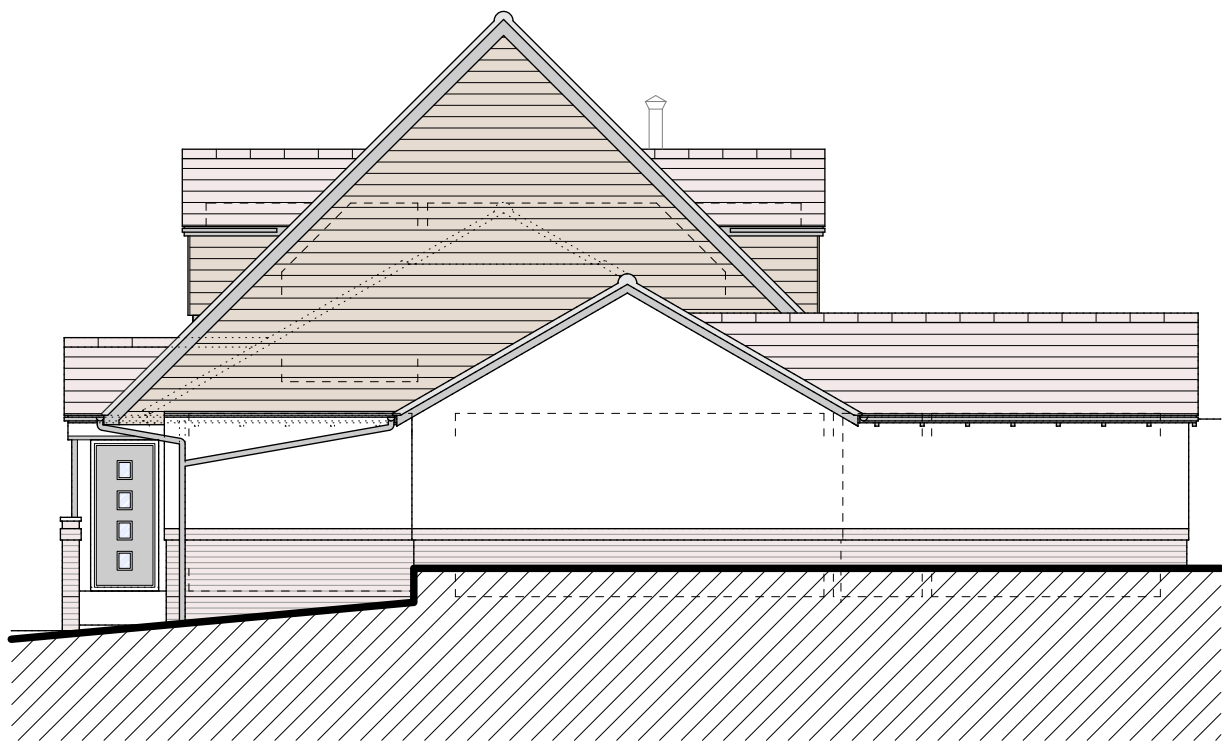


SIDE (N) ELEVATION
1:100

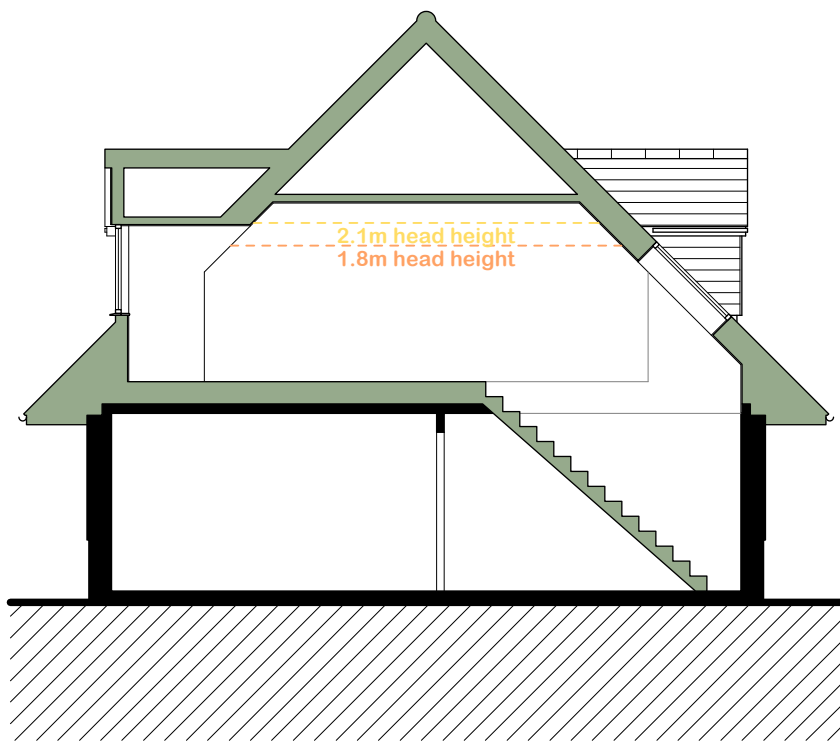


TYPICAL SECTION
1:100




REAR (W) ELEVATION
1:100

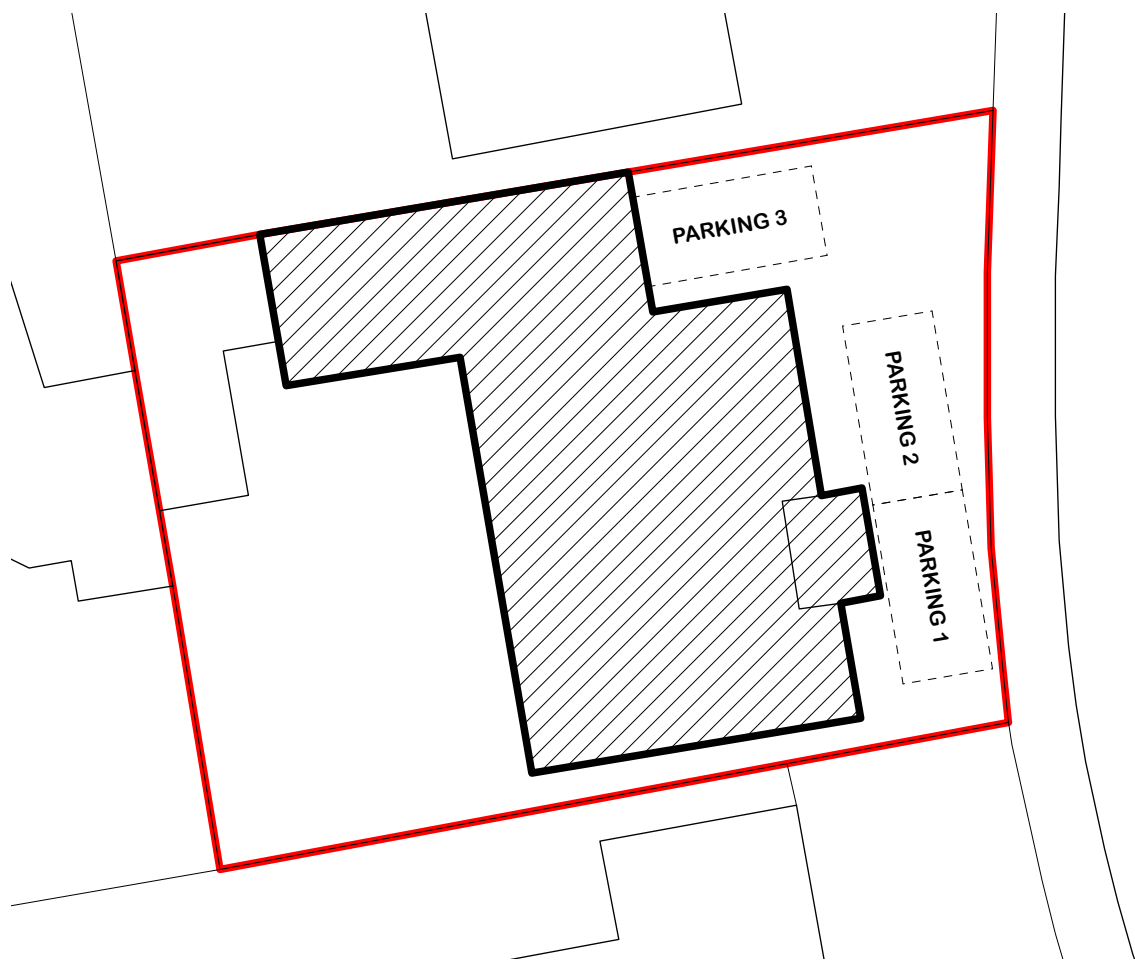


PARKING PLAN
1:200

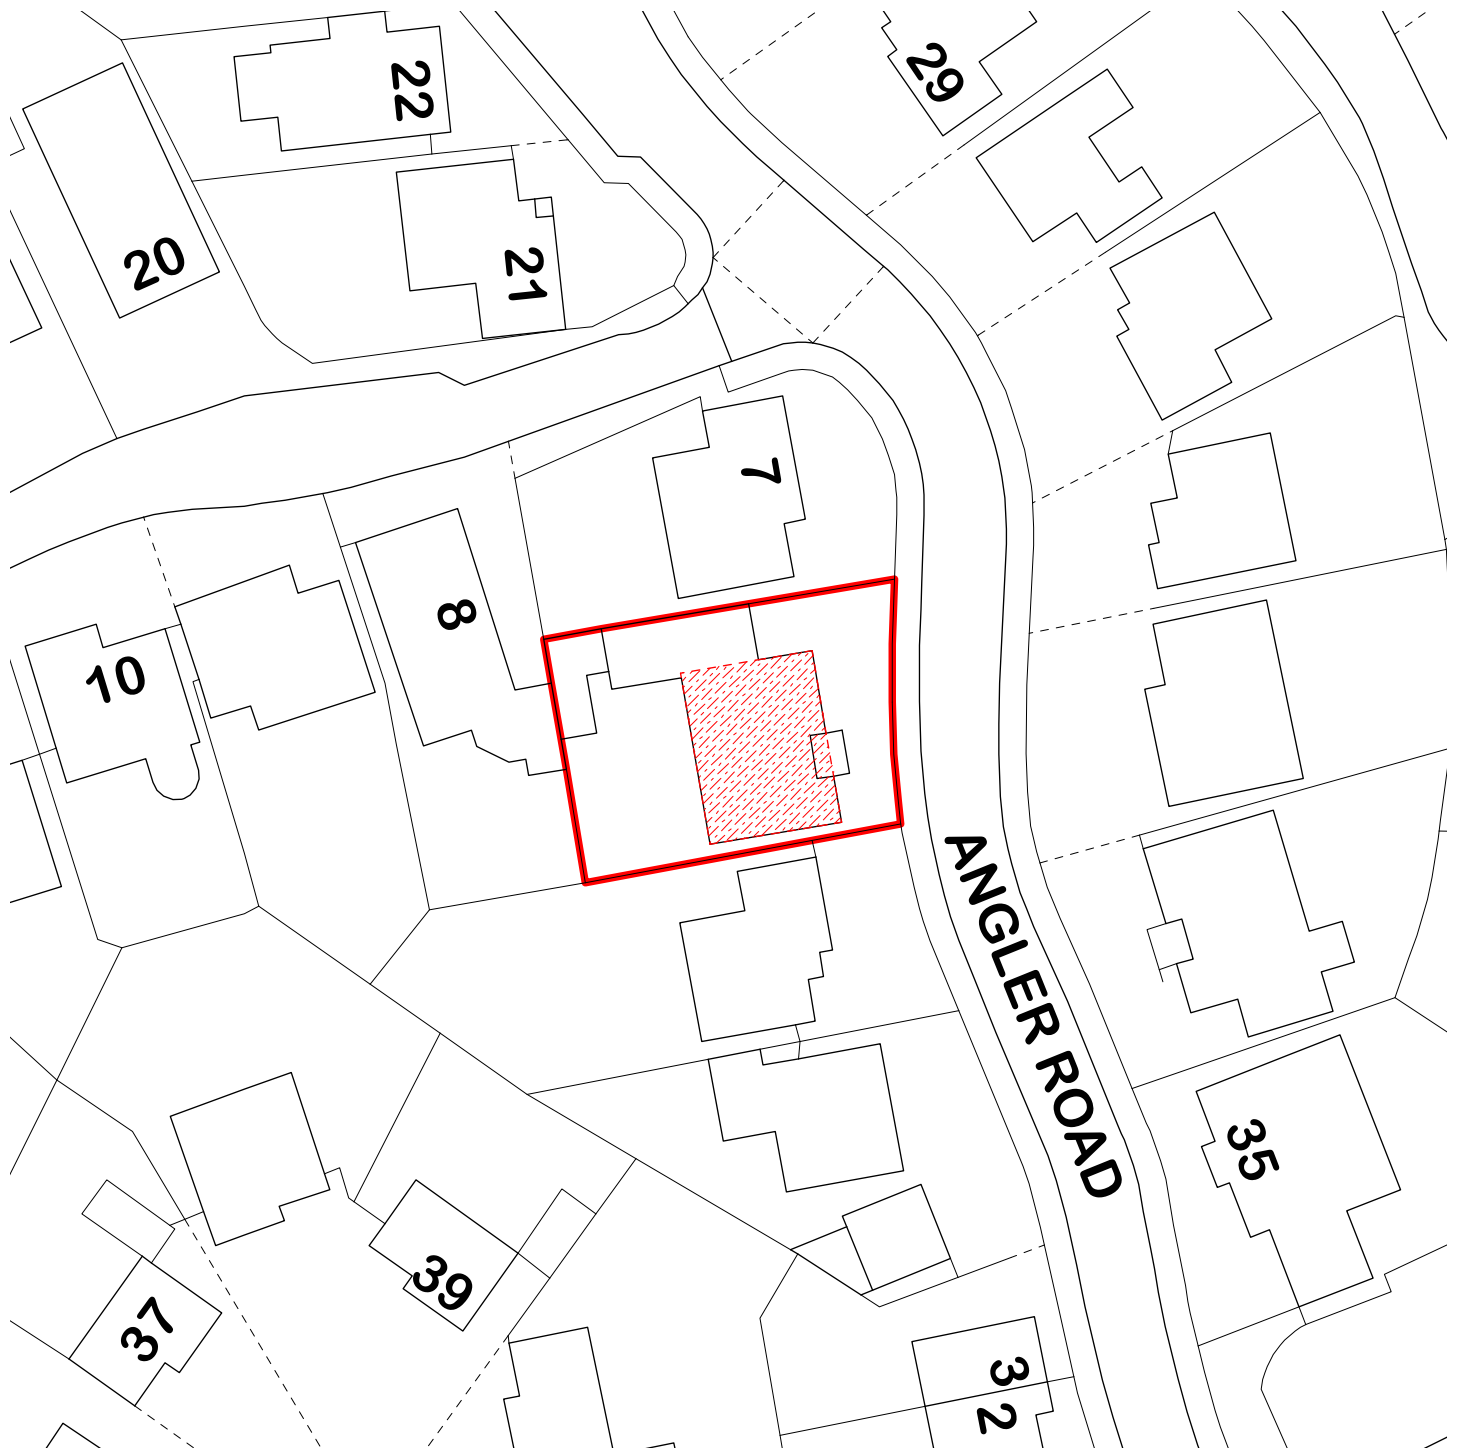


BLOCK PLAN
1:500

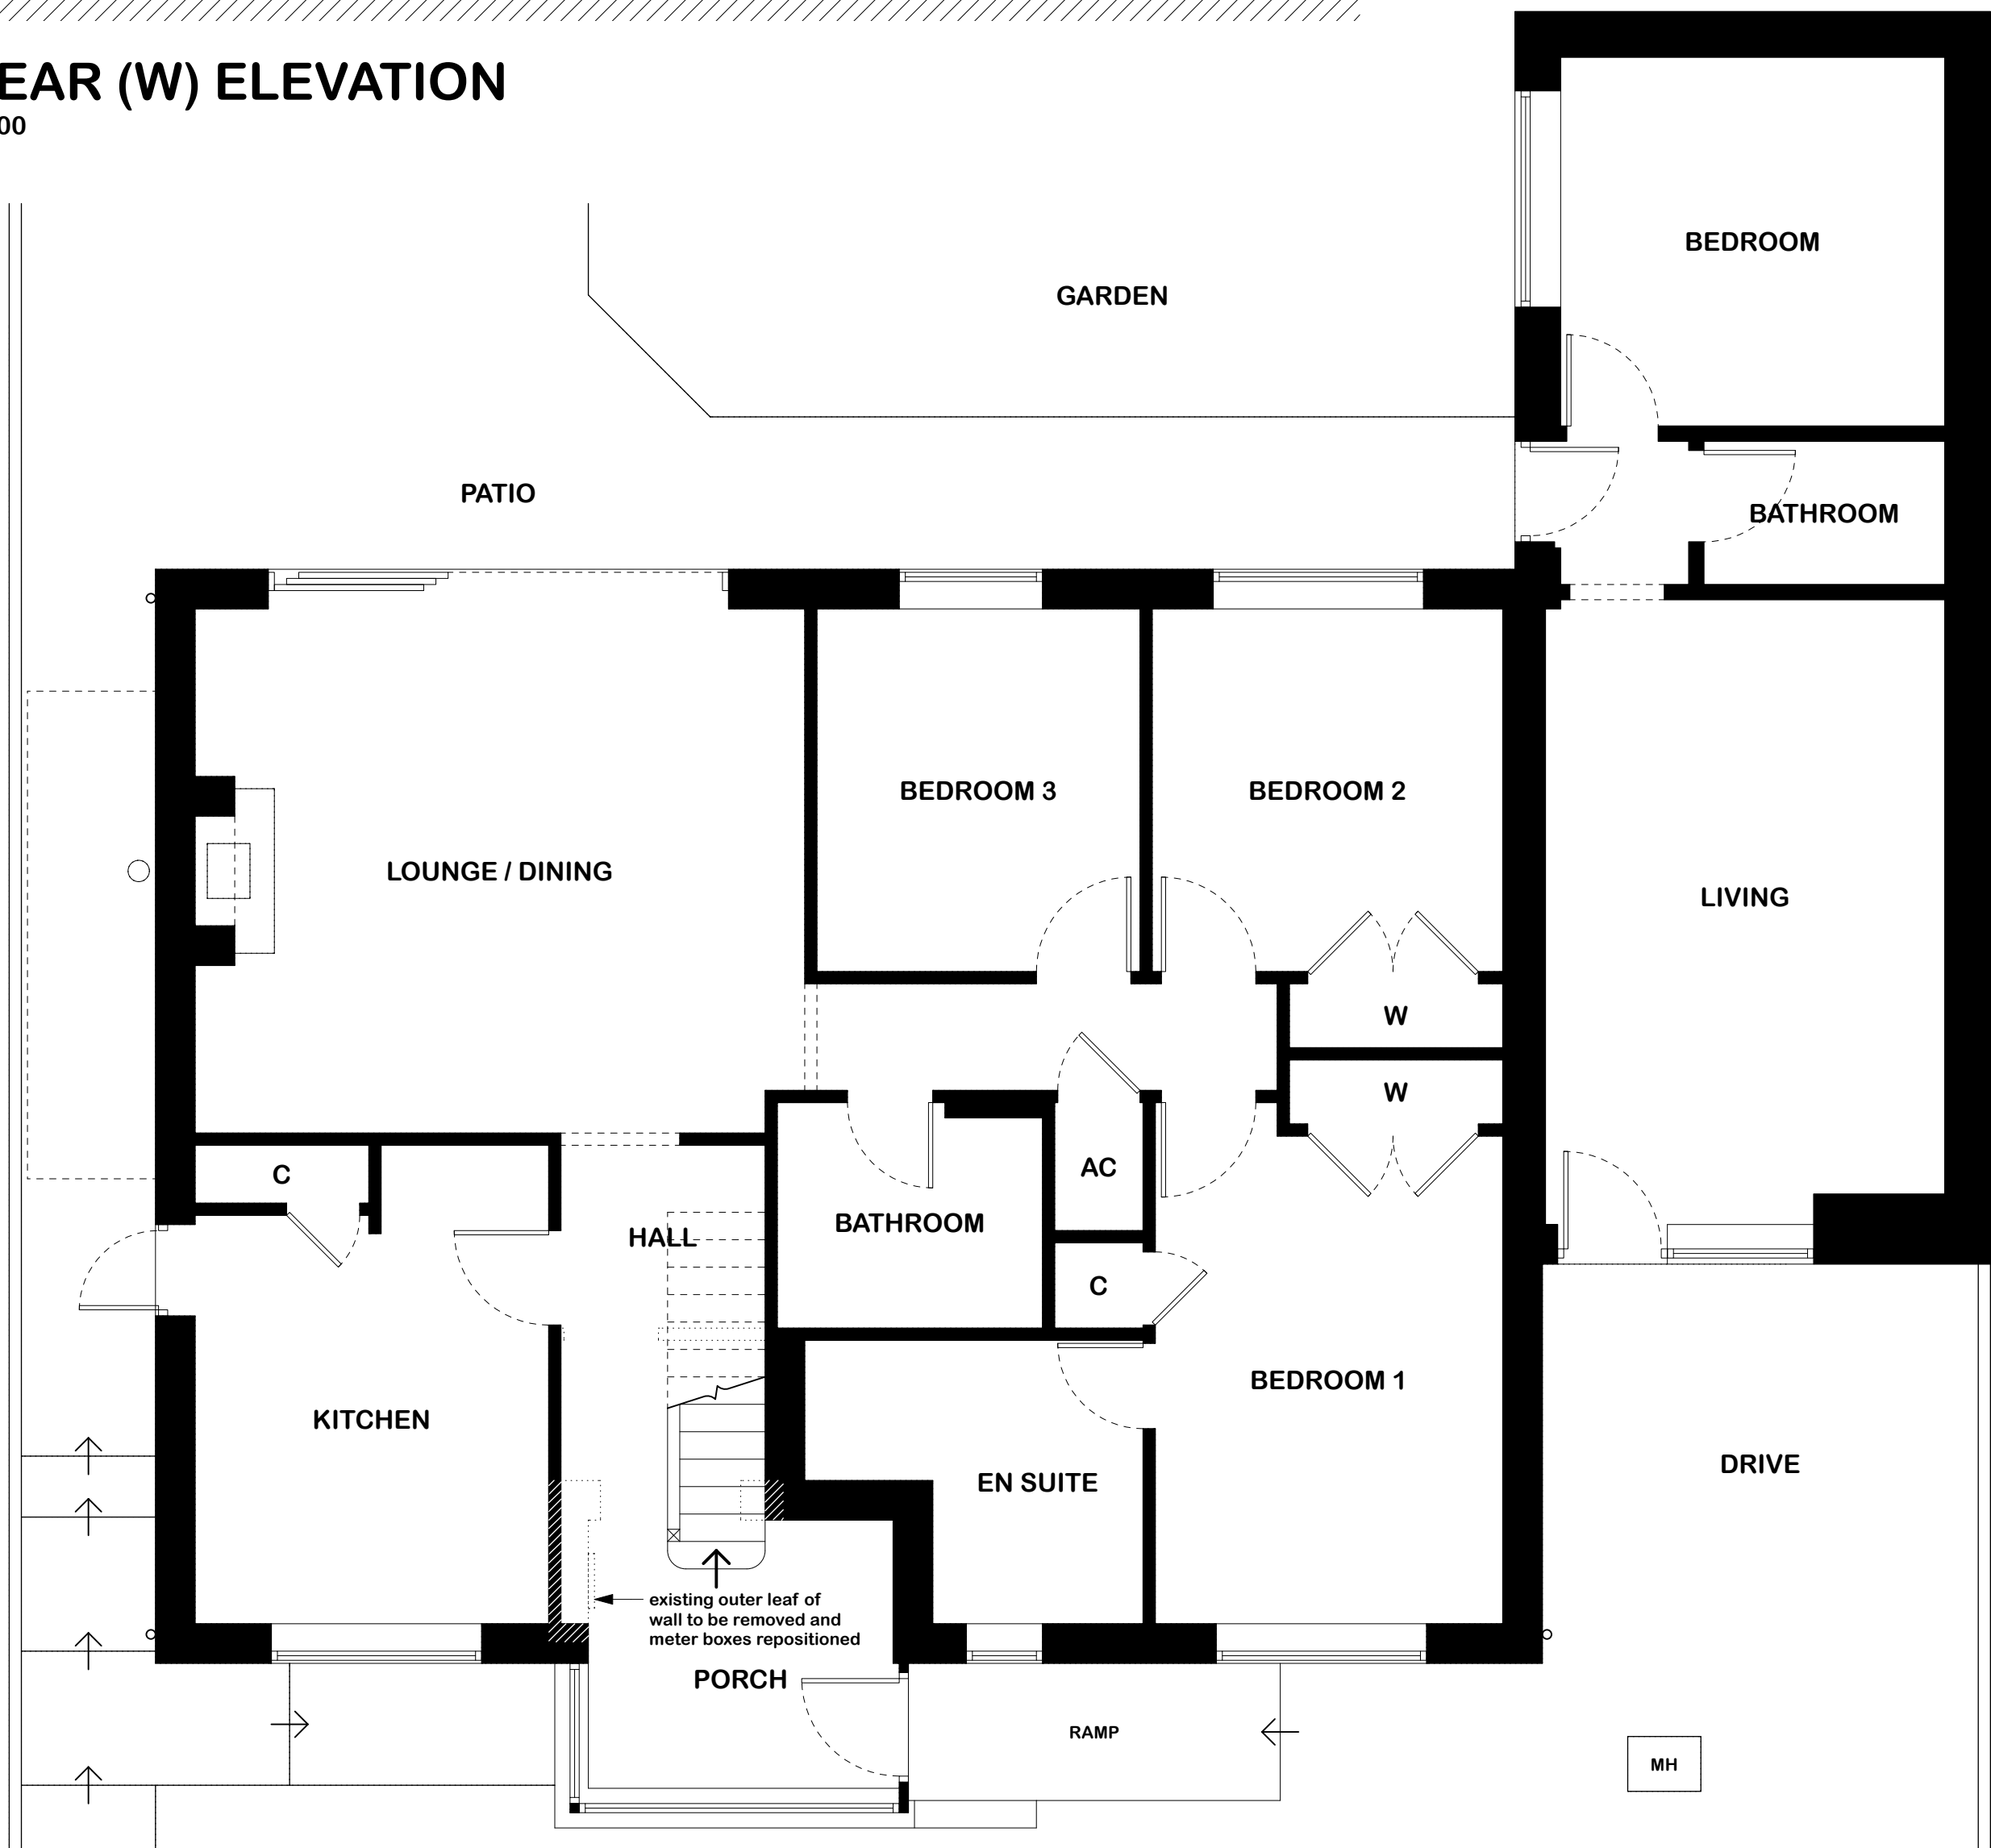

GROUND FLOOR PLAN
1:50

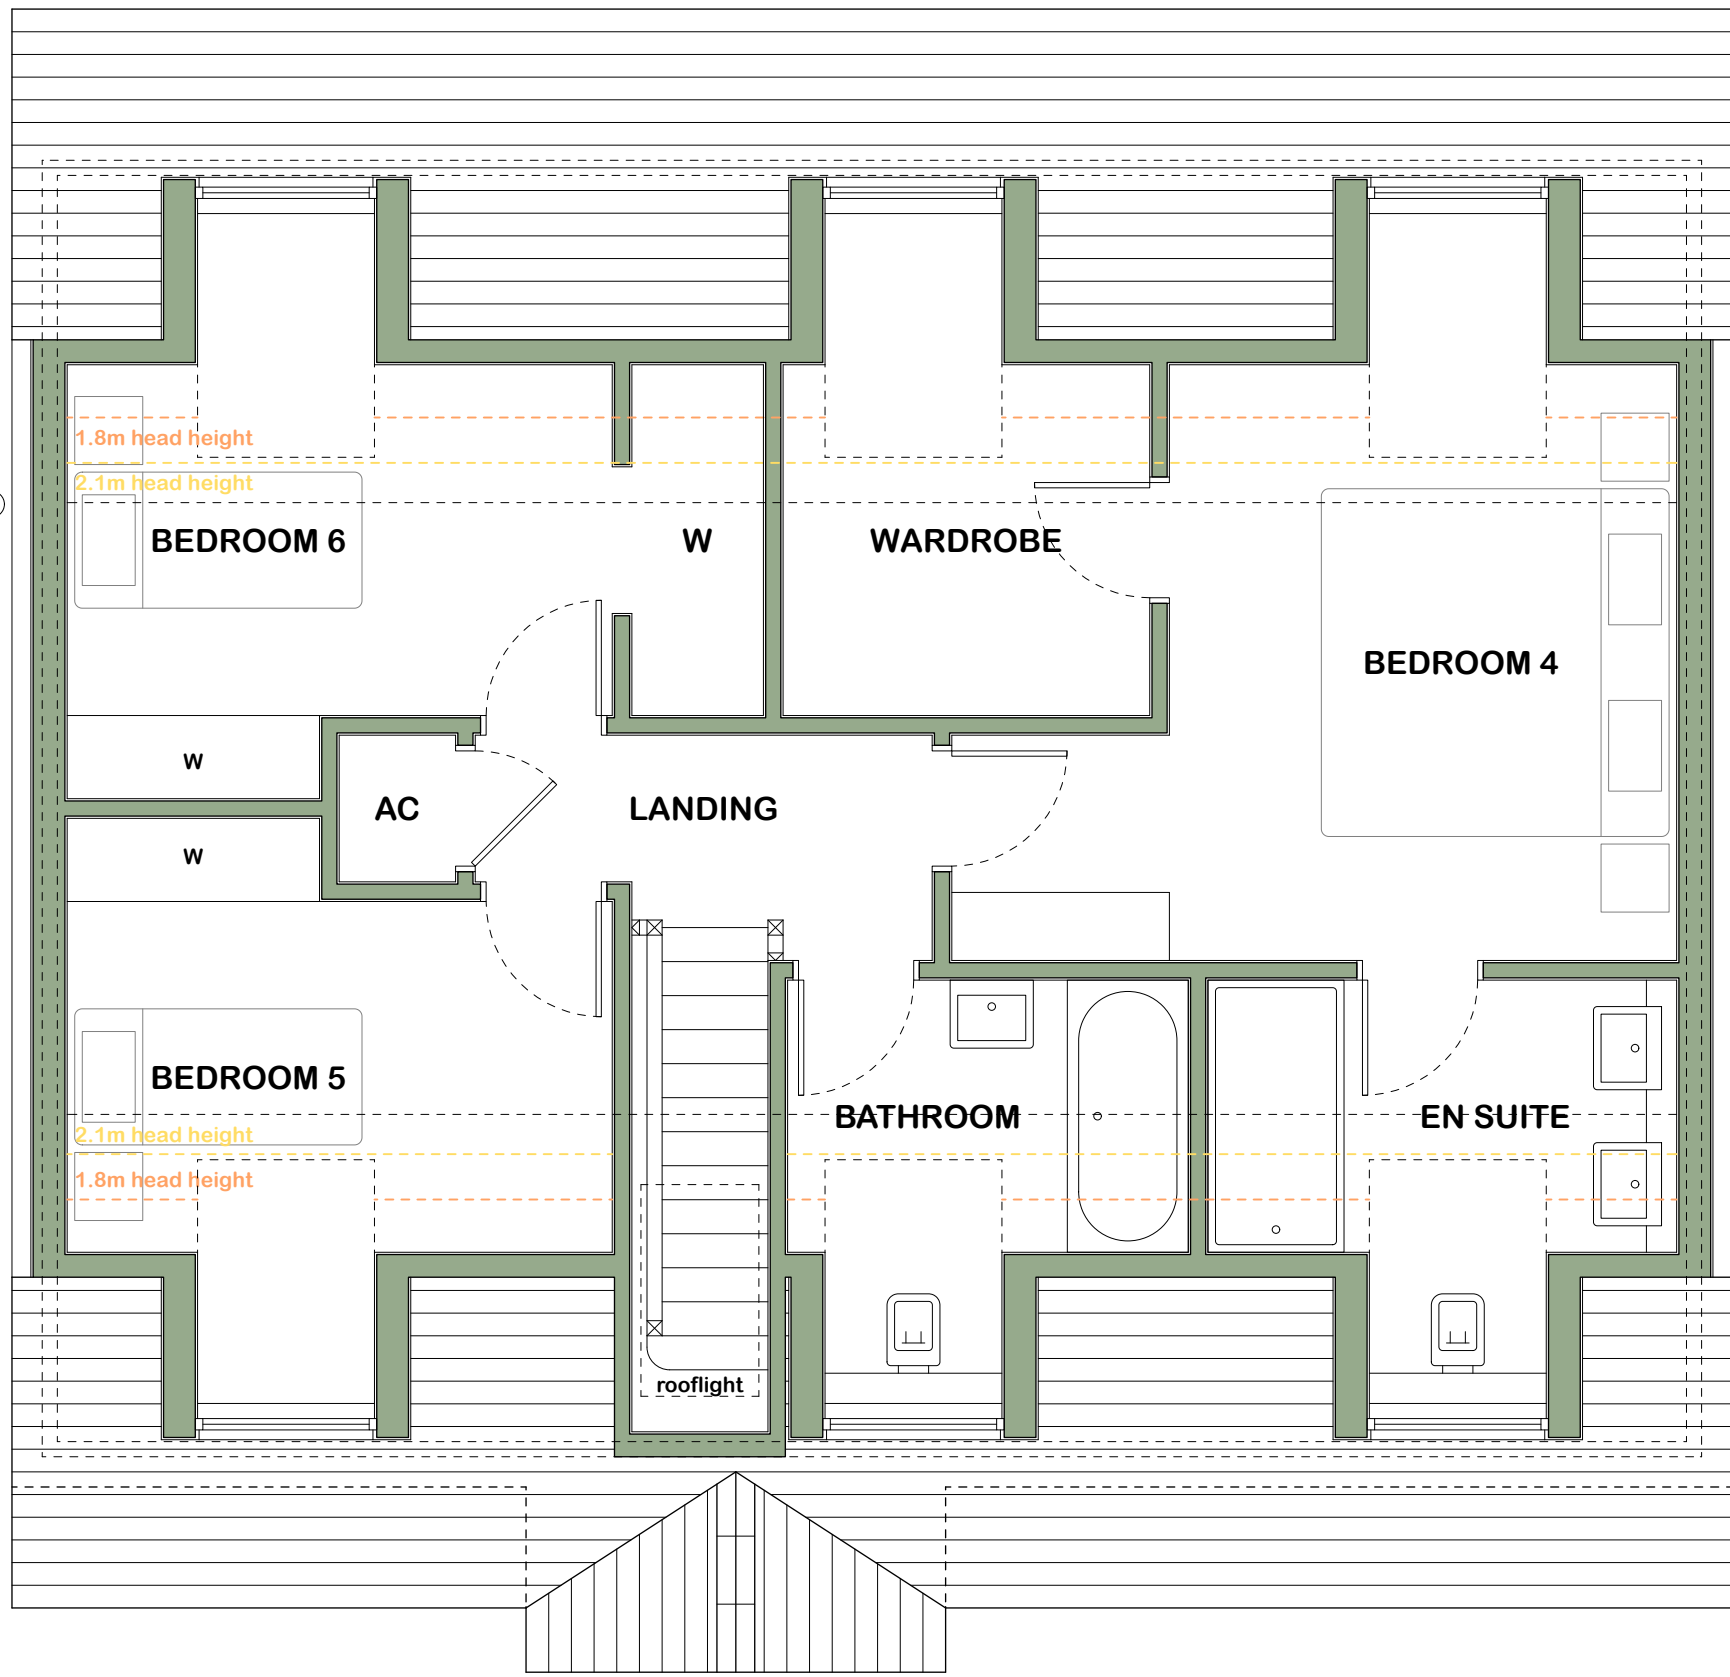


FIRST FLOOR PLAN
1:50

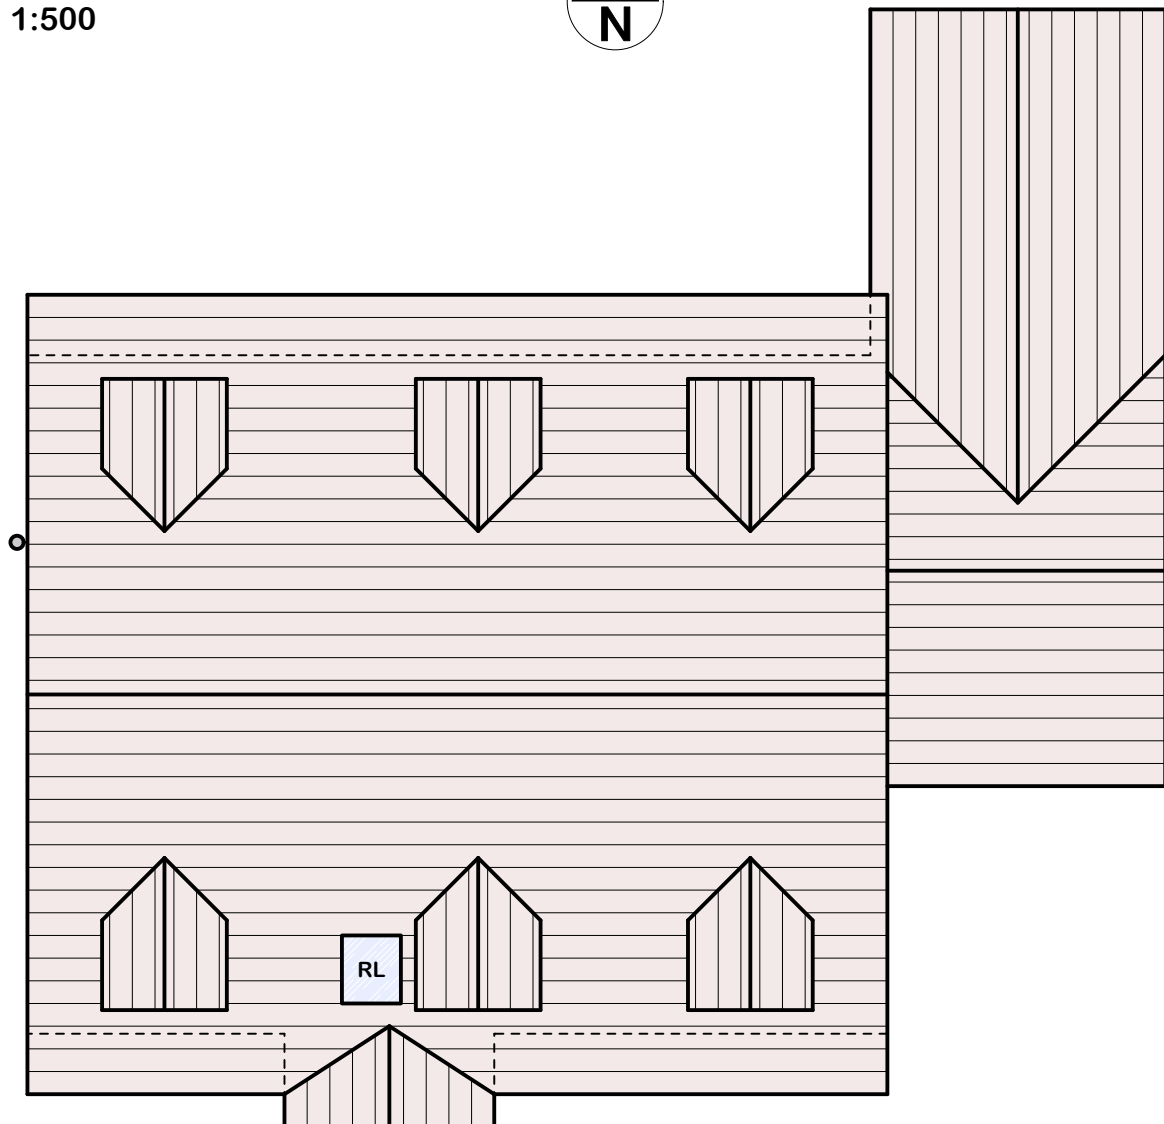

ROOF PLAN
1:100

B 17/06/2026 Floor plans and elevations amended
A 03/06/2026 Parking Plan added in accordance with LPA requirements
REV DATE
PROJECT
Proposed Upward Extension
ADDRESS
6 Angler Road, Salisbury, SP2 9PB
CLIENT
Mr Cooper
PURPOSE
Planning
DRAWING
Plans and Elevations as Proposed
DATE
April 2026
PAPER
A1
DRAWING N°
2605-PL02B

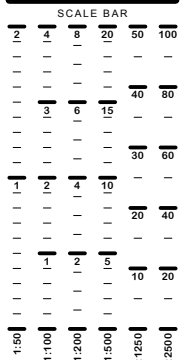

07970 272466
mail@arcimo.design www.arcimo.design

Do not scale from this drawing for construction purposes. Use typical dimensions only. This drawing shall be used only for the purpose intended. All dimensions and levels to be checked on site prior to work commencing. Any discrepancies, errors or omissions to be reported to Arcimo Design. © This drawing and any design therein is the copyright of Arcimo Design and may not be reproduced or transmitted without written consent.