



REV	DETAIL OF REVISION	BY	DATE
-----	--------------------	----	------

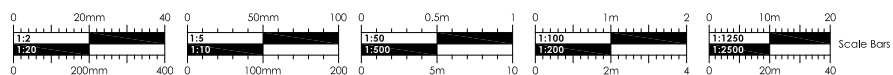

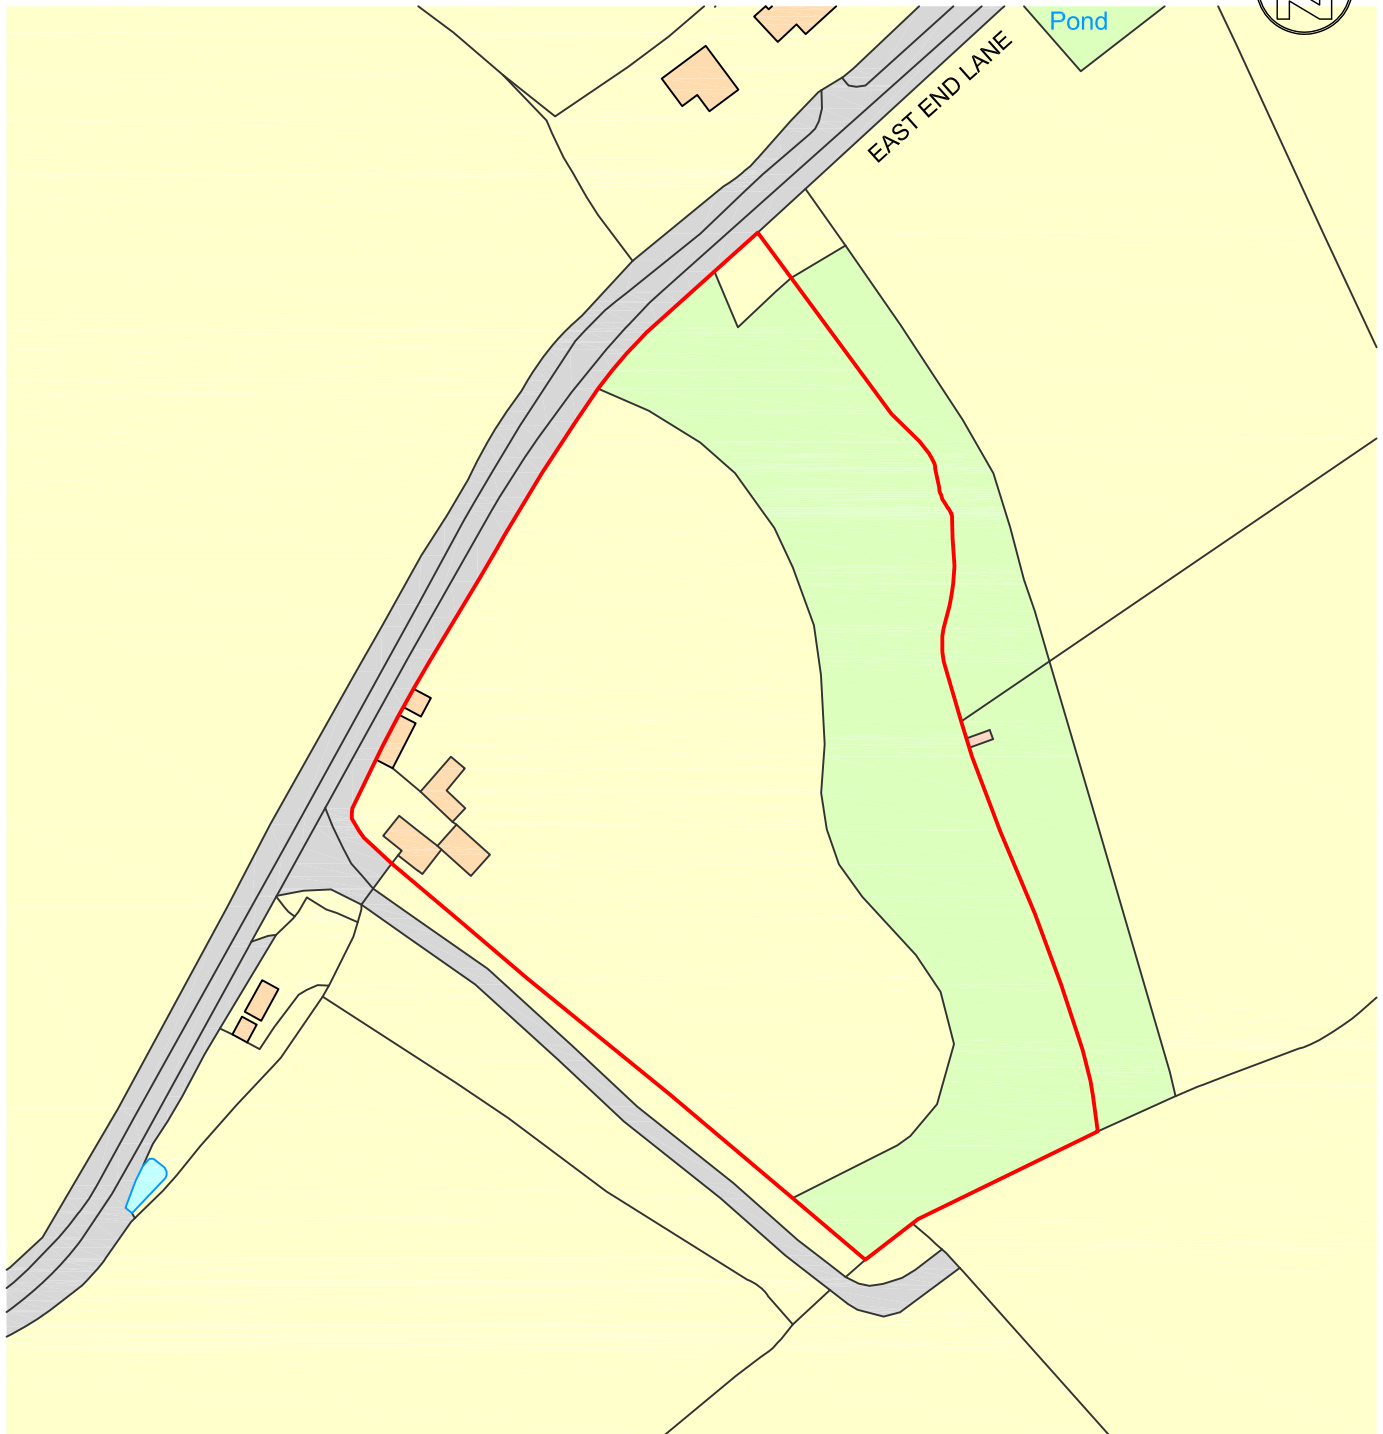

CLARK & MASLIN

Unit 5, Charlton Business Park
Crudwell Road, Malmesbury
Wiltshire, SN16 9RU
Telephone: 01666 822911

Planning Architecture Conservation

Client JULIE HARDING		Document Type SURVEY DRAWING	
Project DEMOLITION OF FARM OUTBUILDINGS, STORES AND PROPOSED IMPLEMENT STORE, ROPERS FIELD, LITTLE SOMERFORD, SN15 5JX		Scale 1:1250	PG Size A4
Description SITE LOCATION PLAN		Date OCT '21	Drawn DN
		Drawing No 5229/01	Revision -