
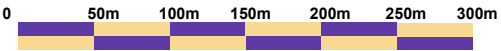
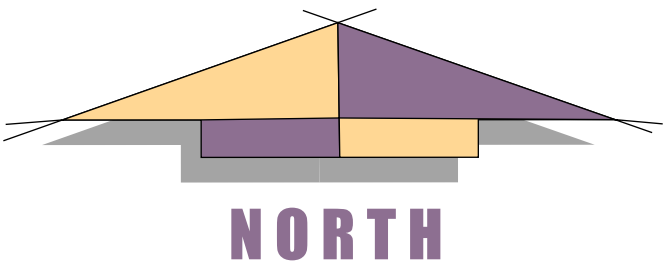


WHITEHALL HOUSE, WHITEHALL FARM, CRICKLADE ROAD, CRICKLADE, WILTS SN6 6HY

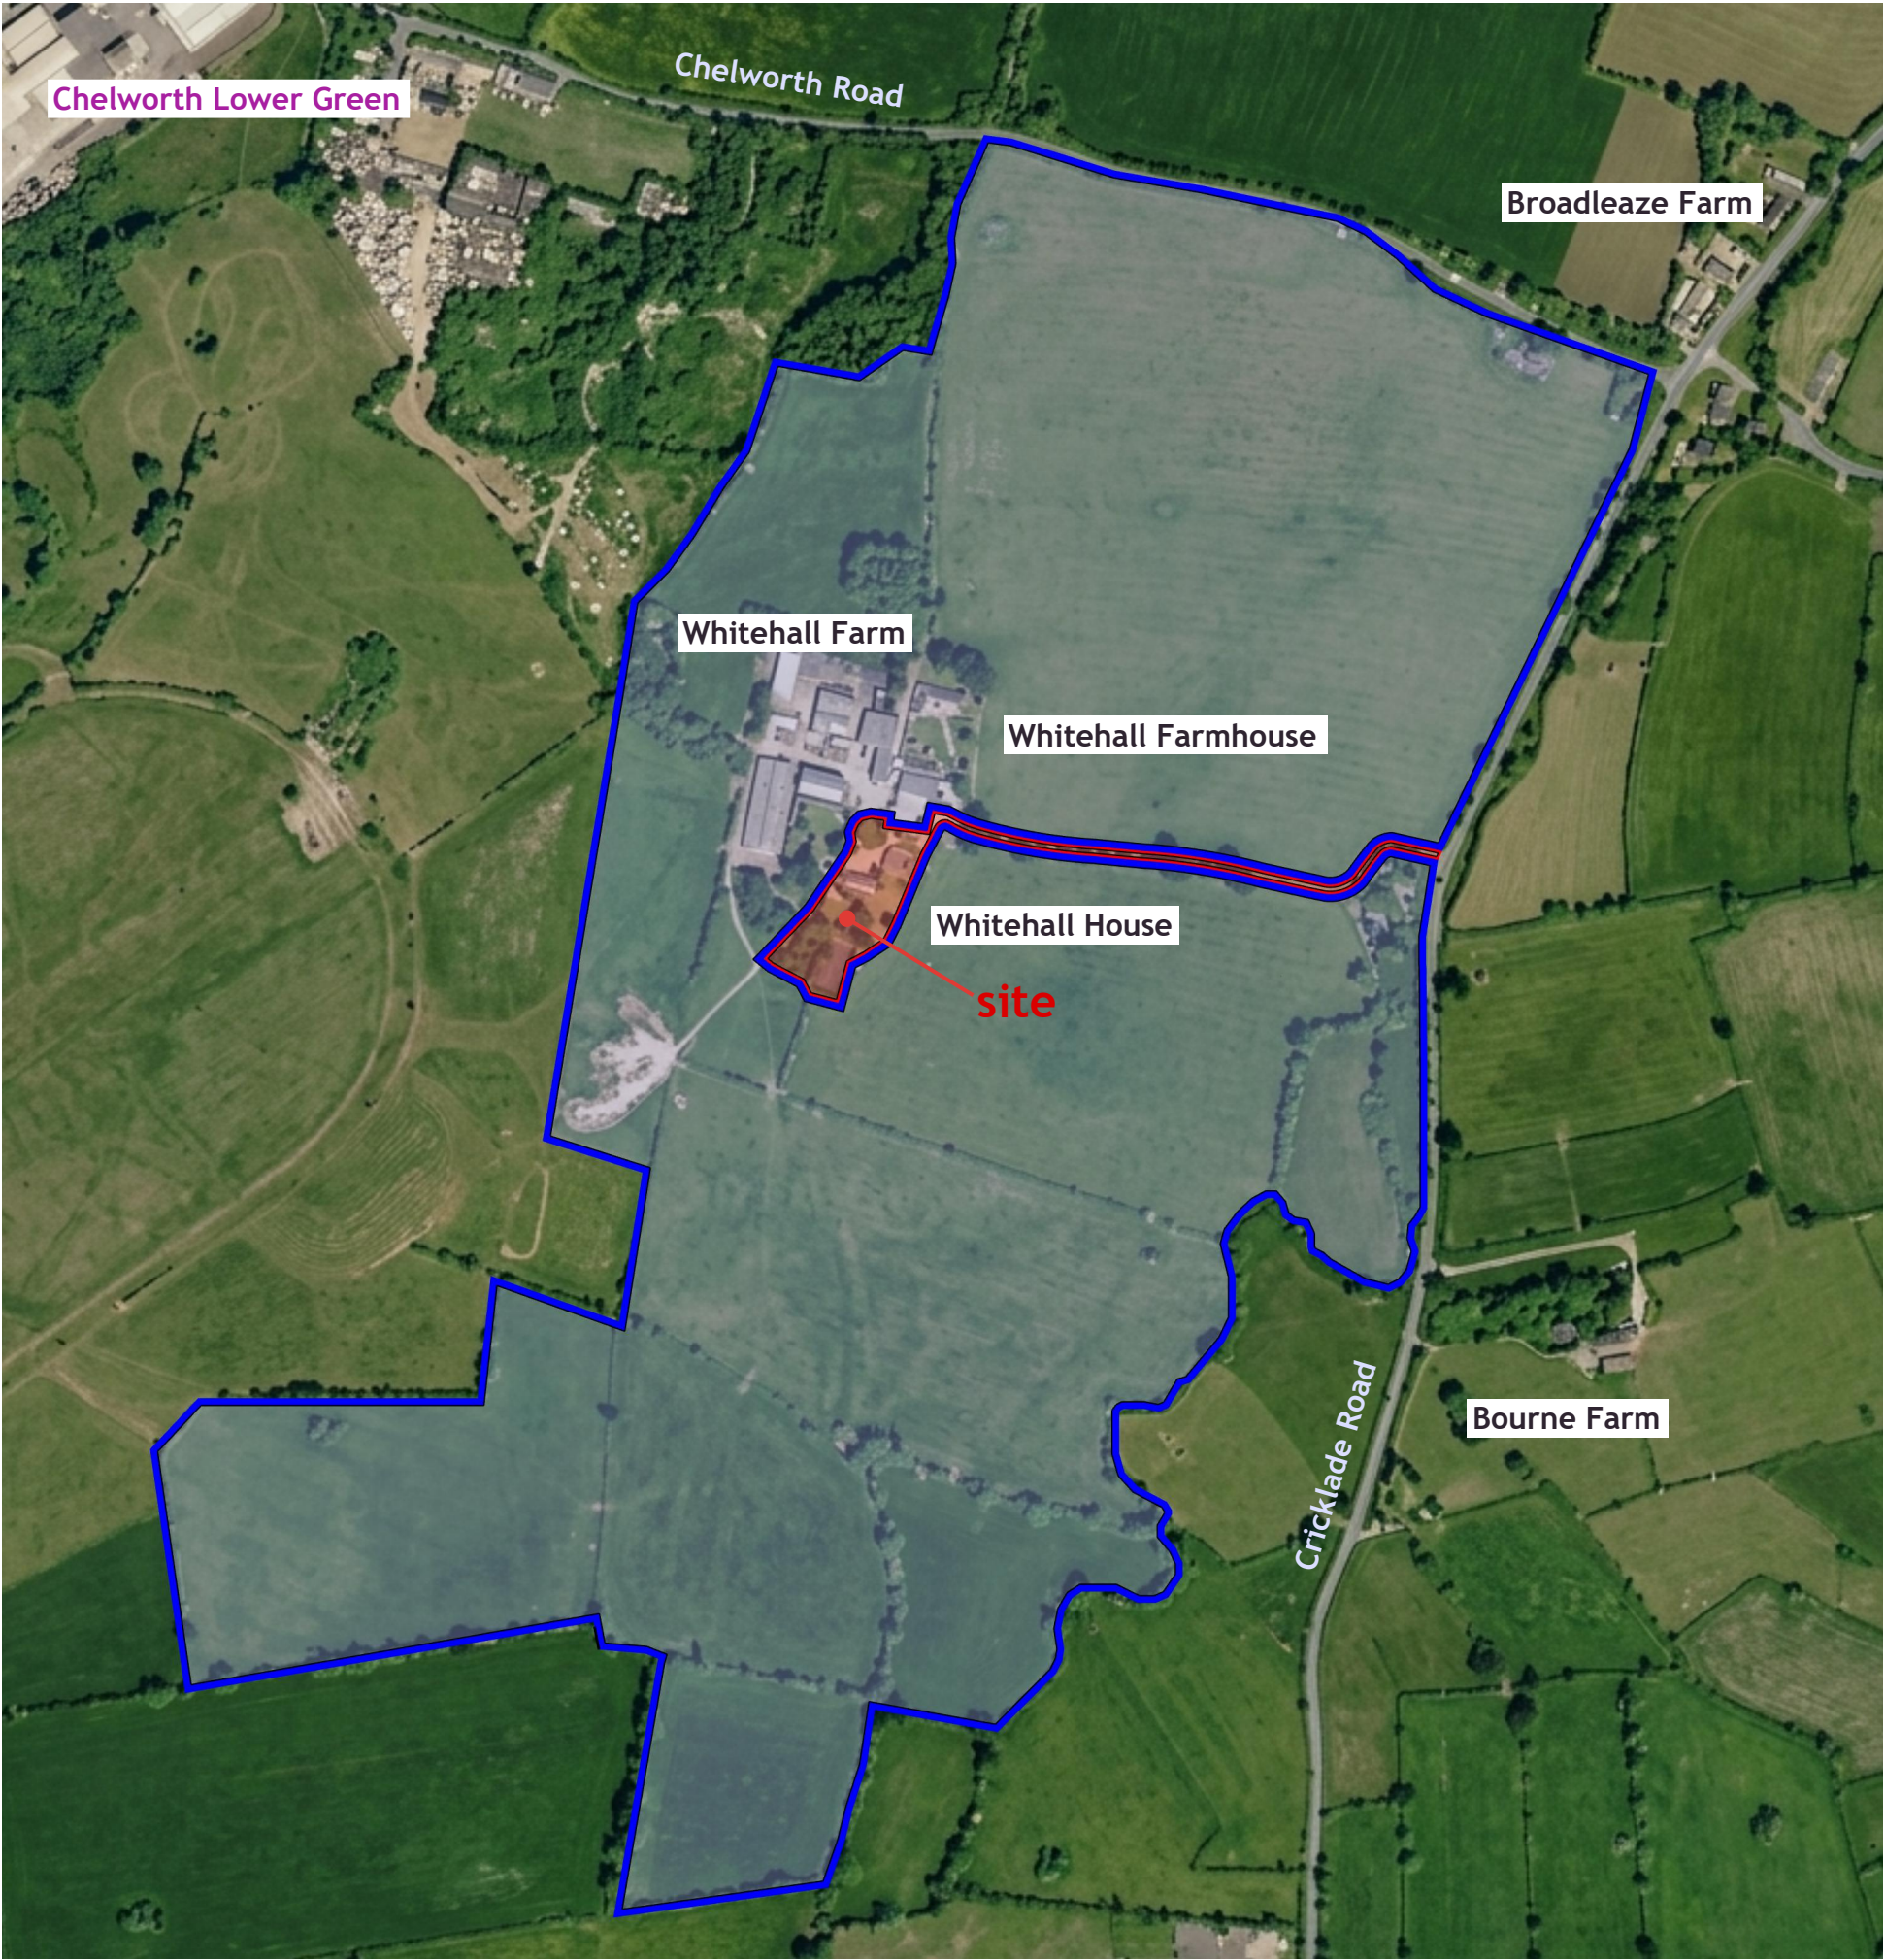

Scale Bar (A3 print out = 1: 5000 scale).