
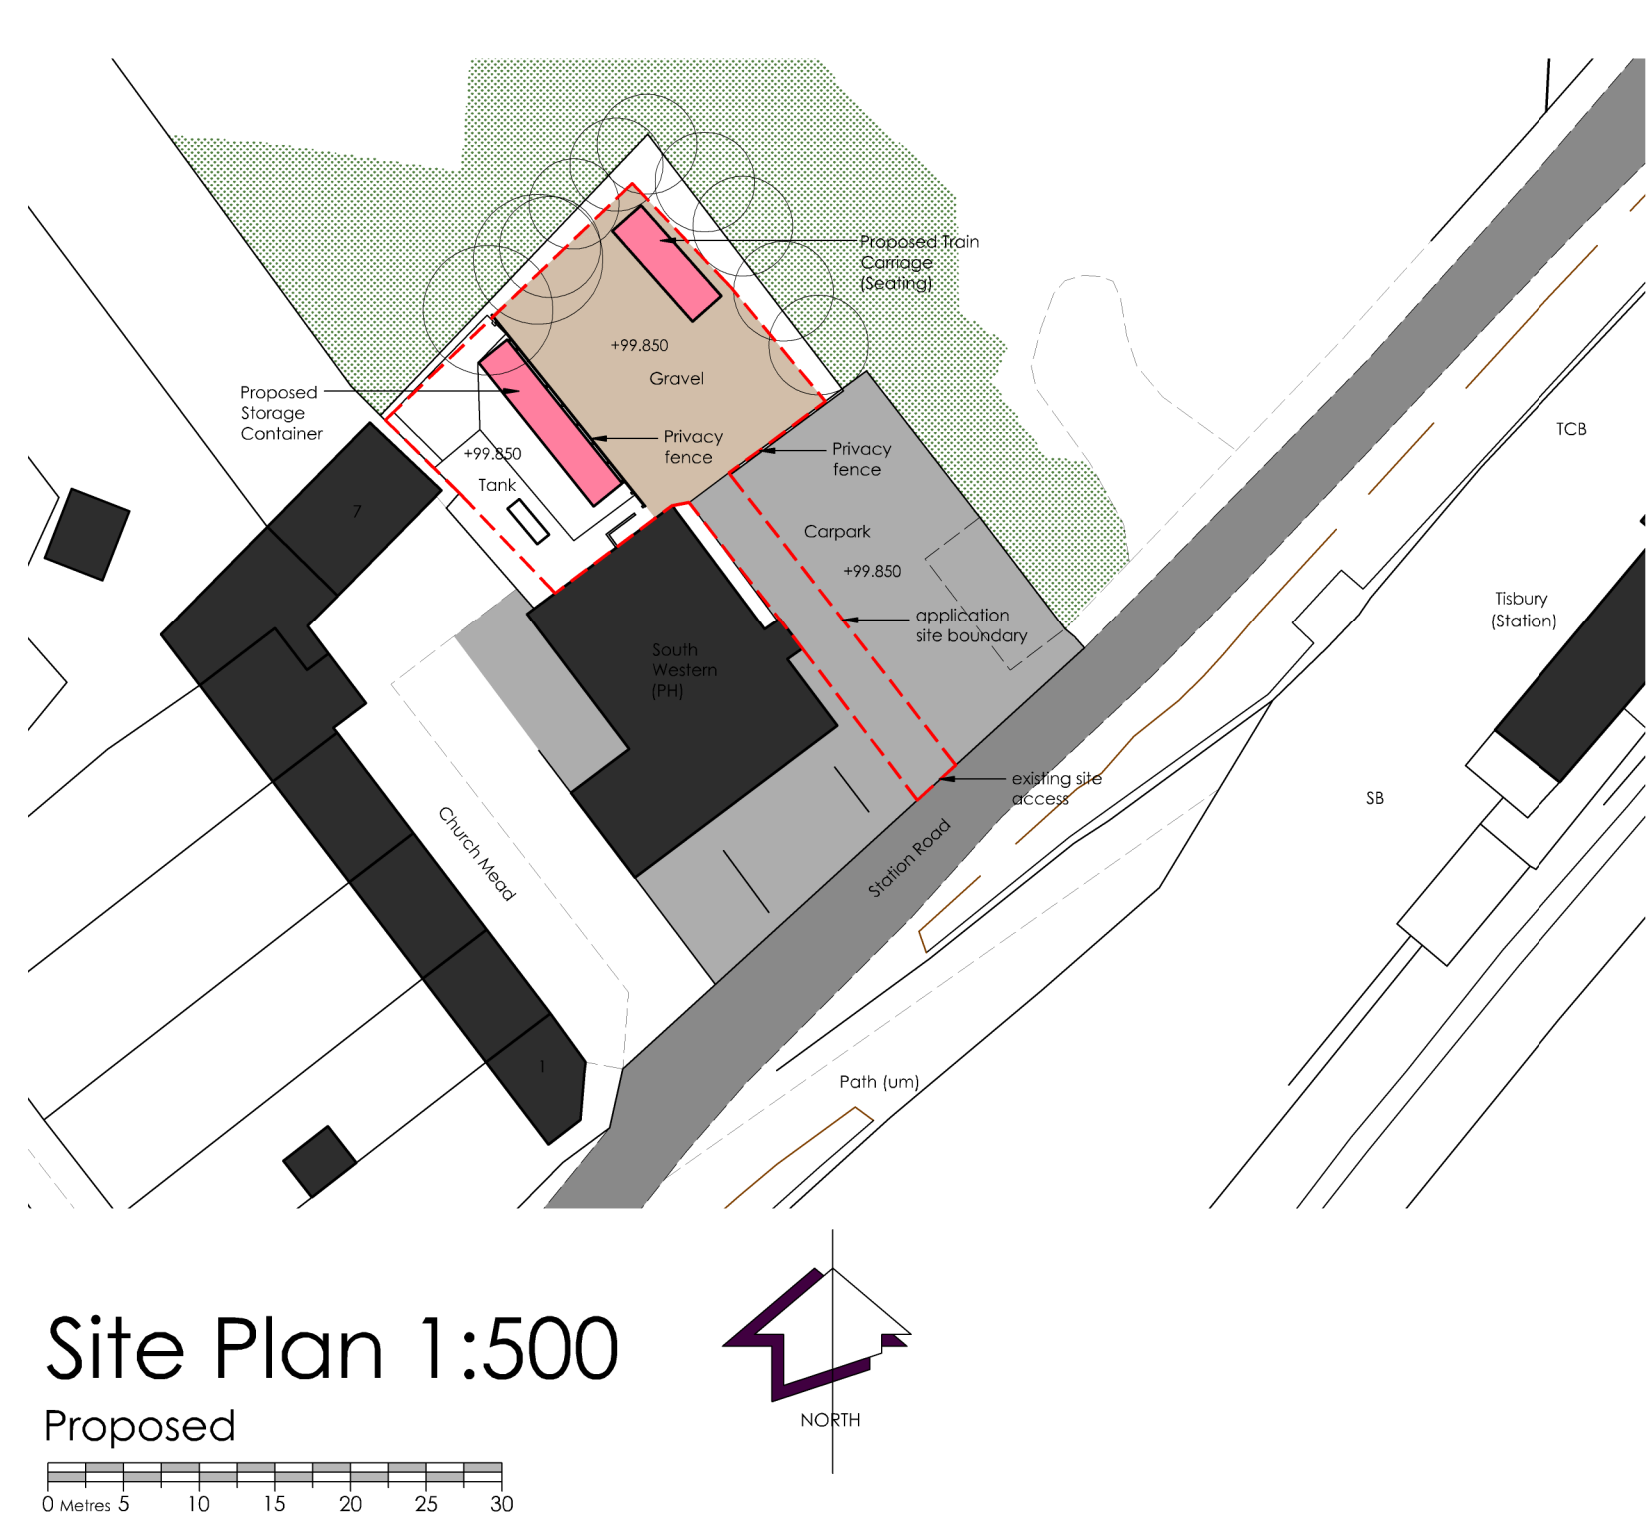
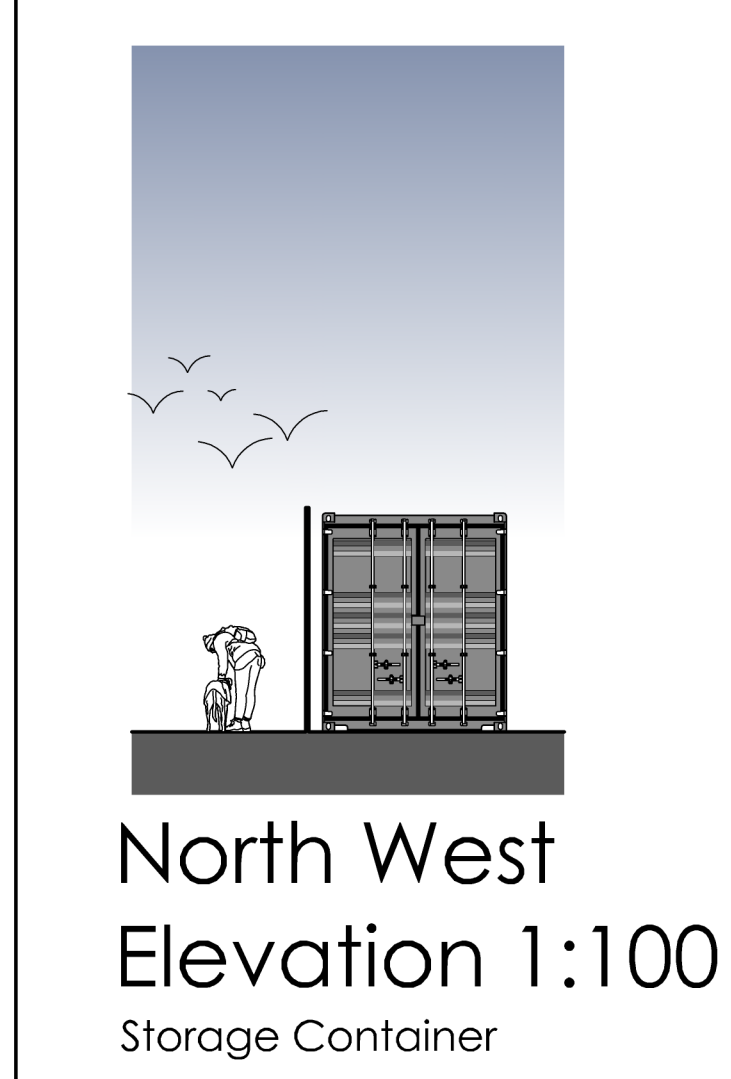
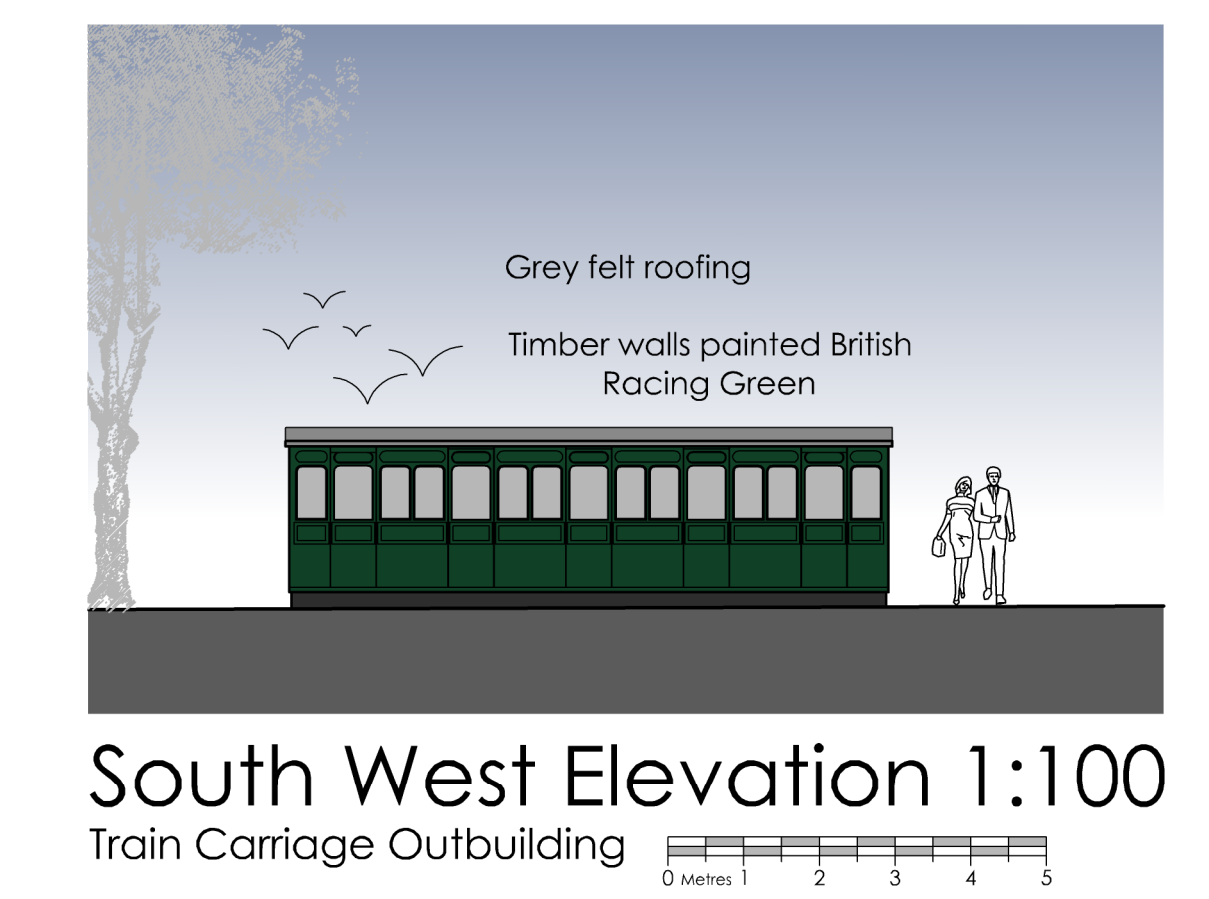
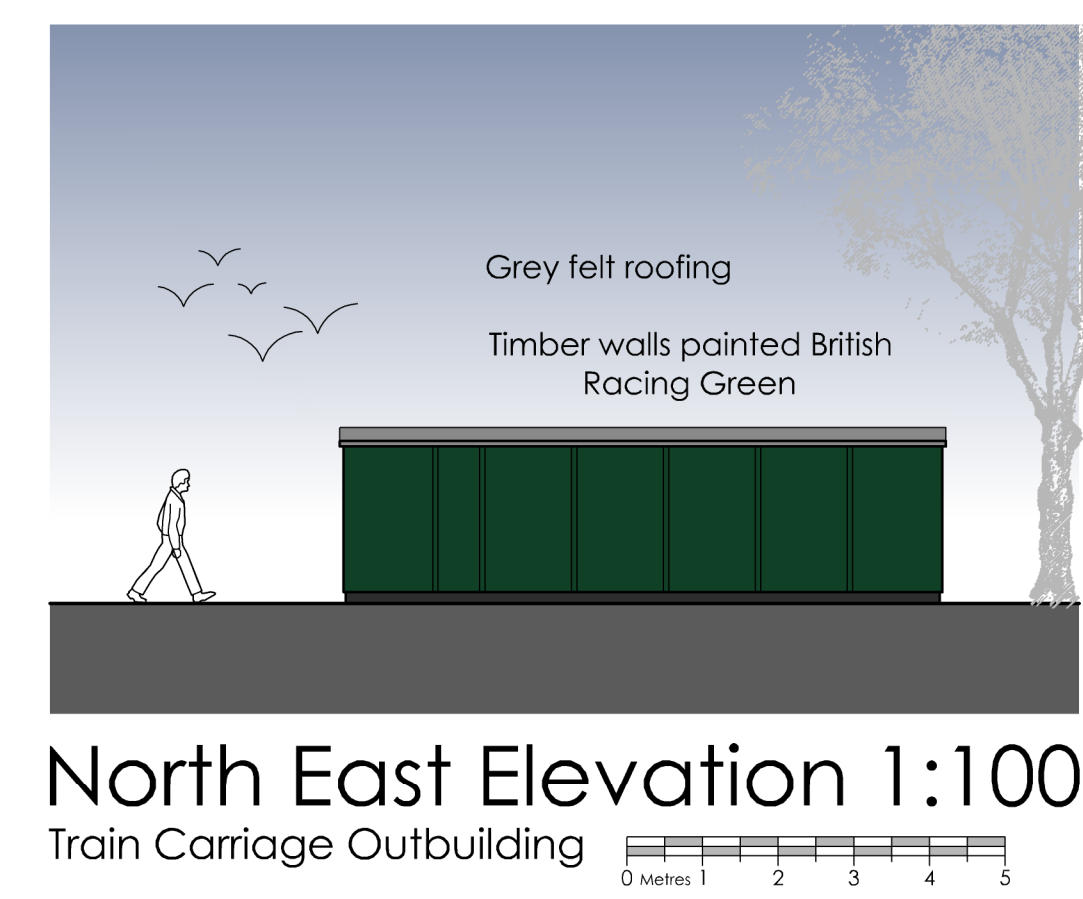
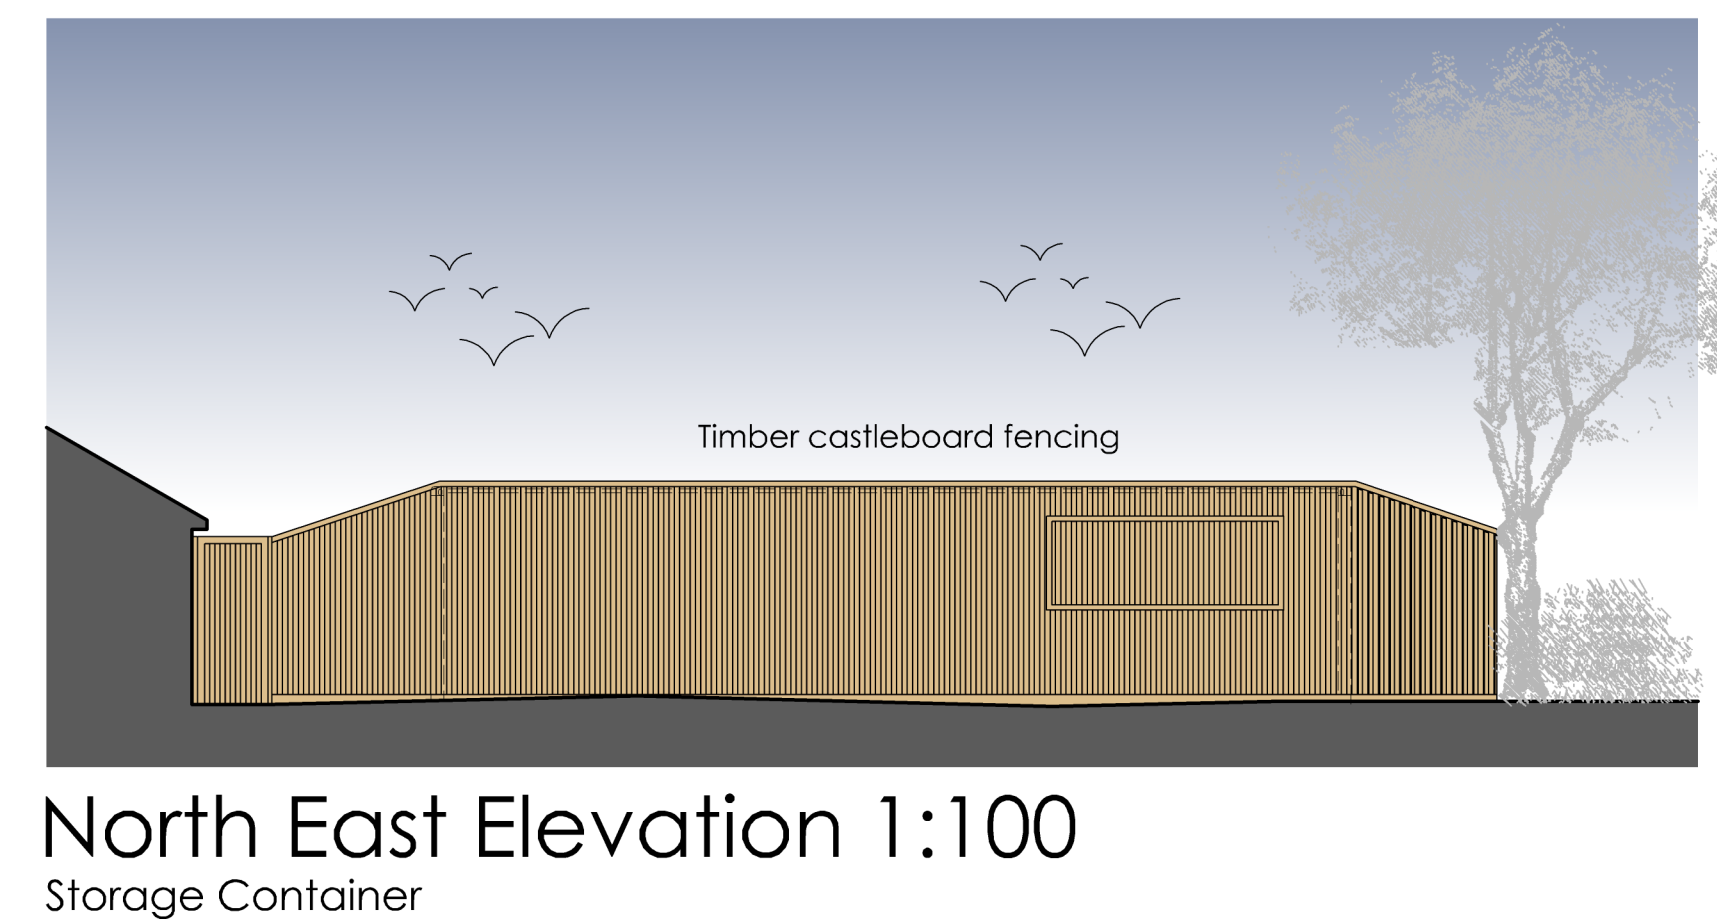
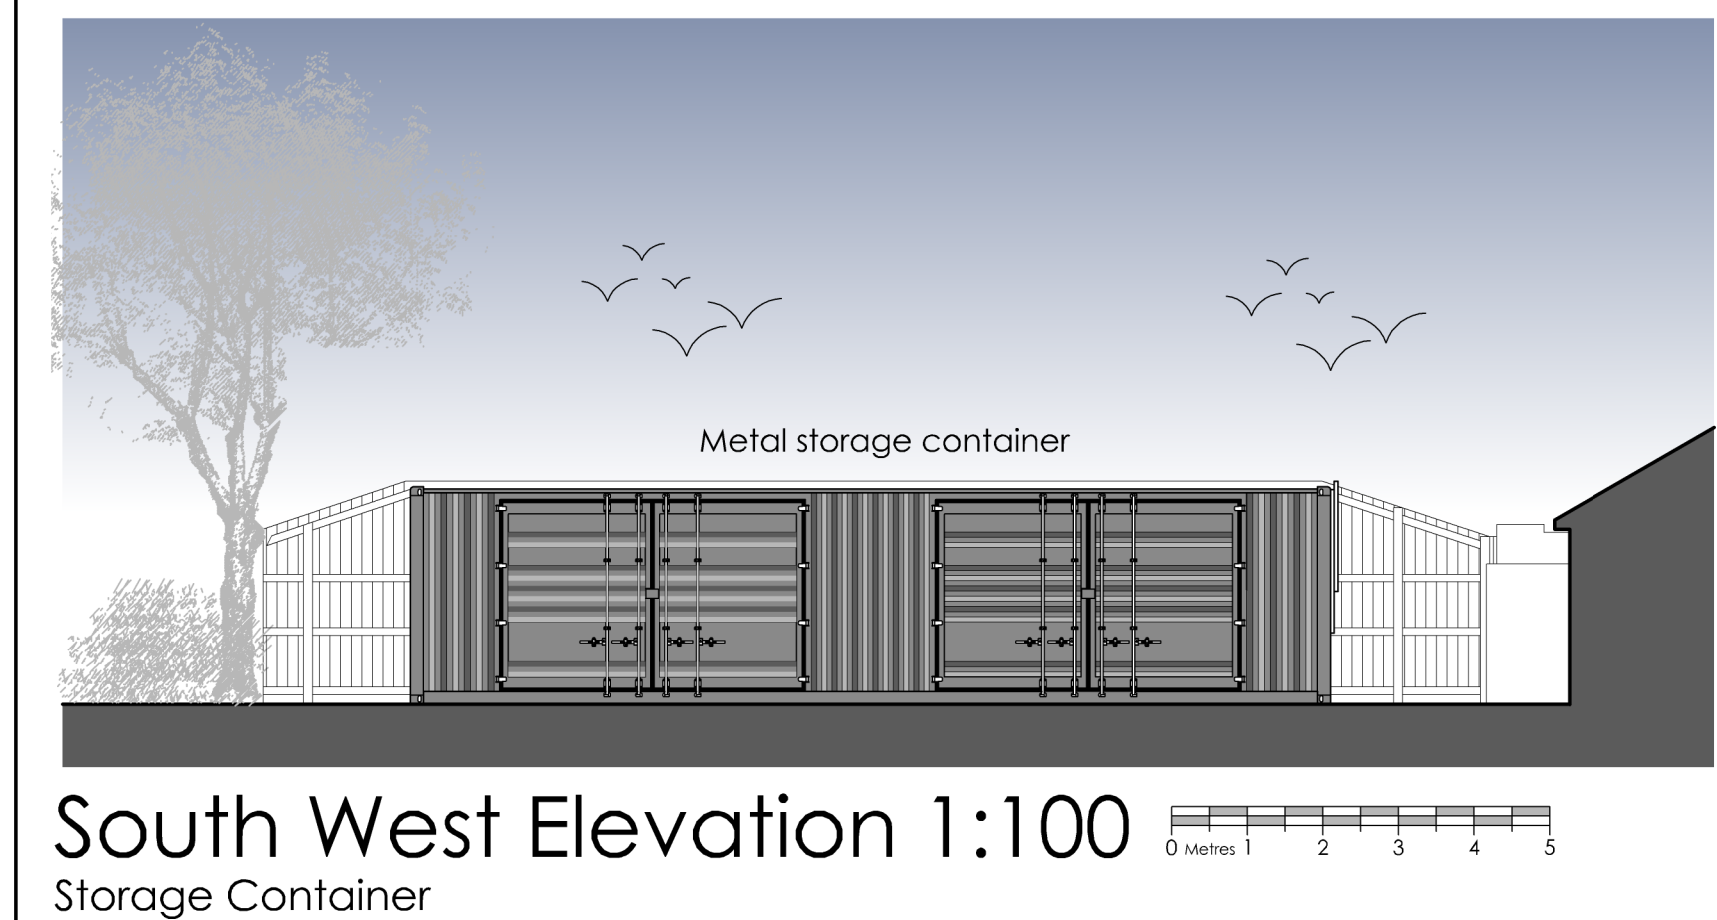
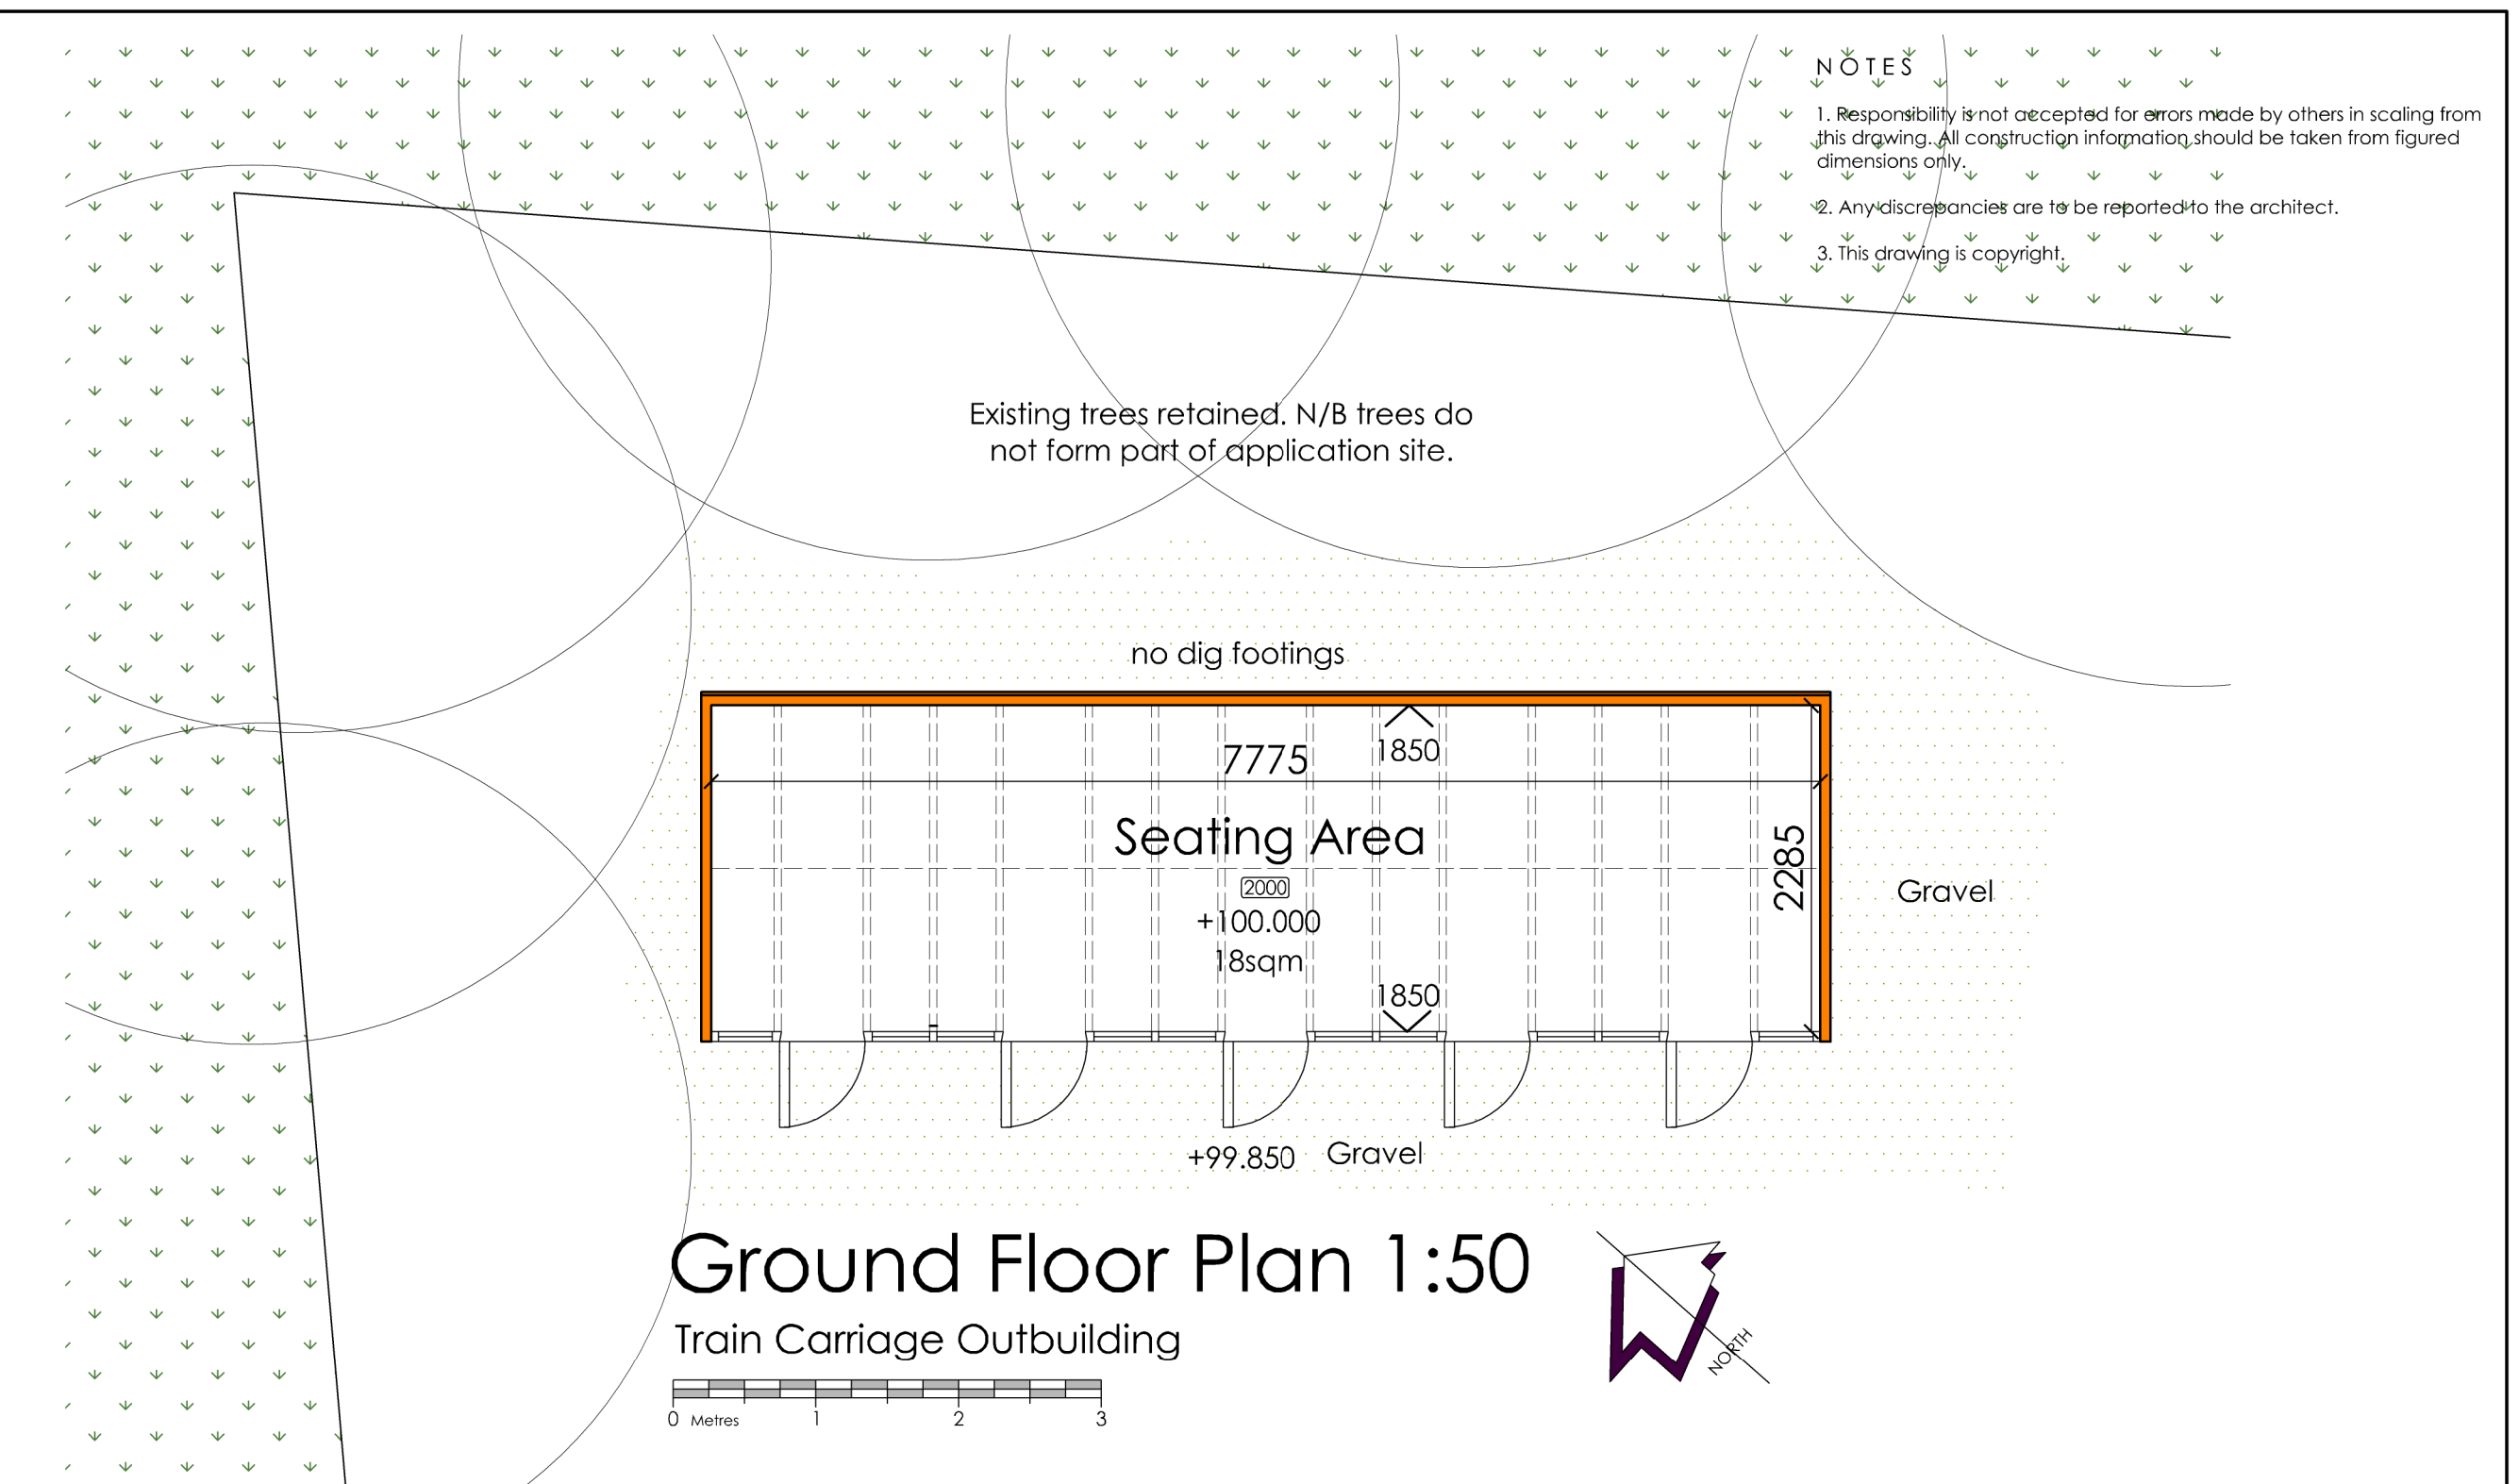


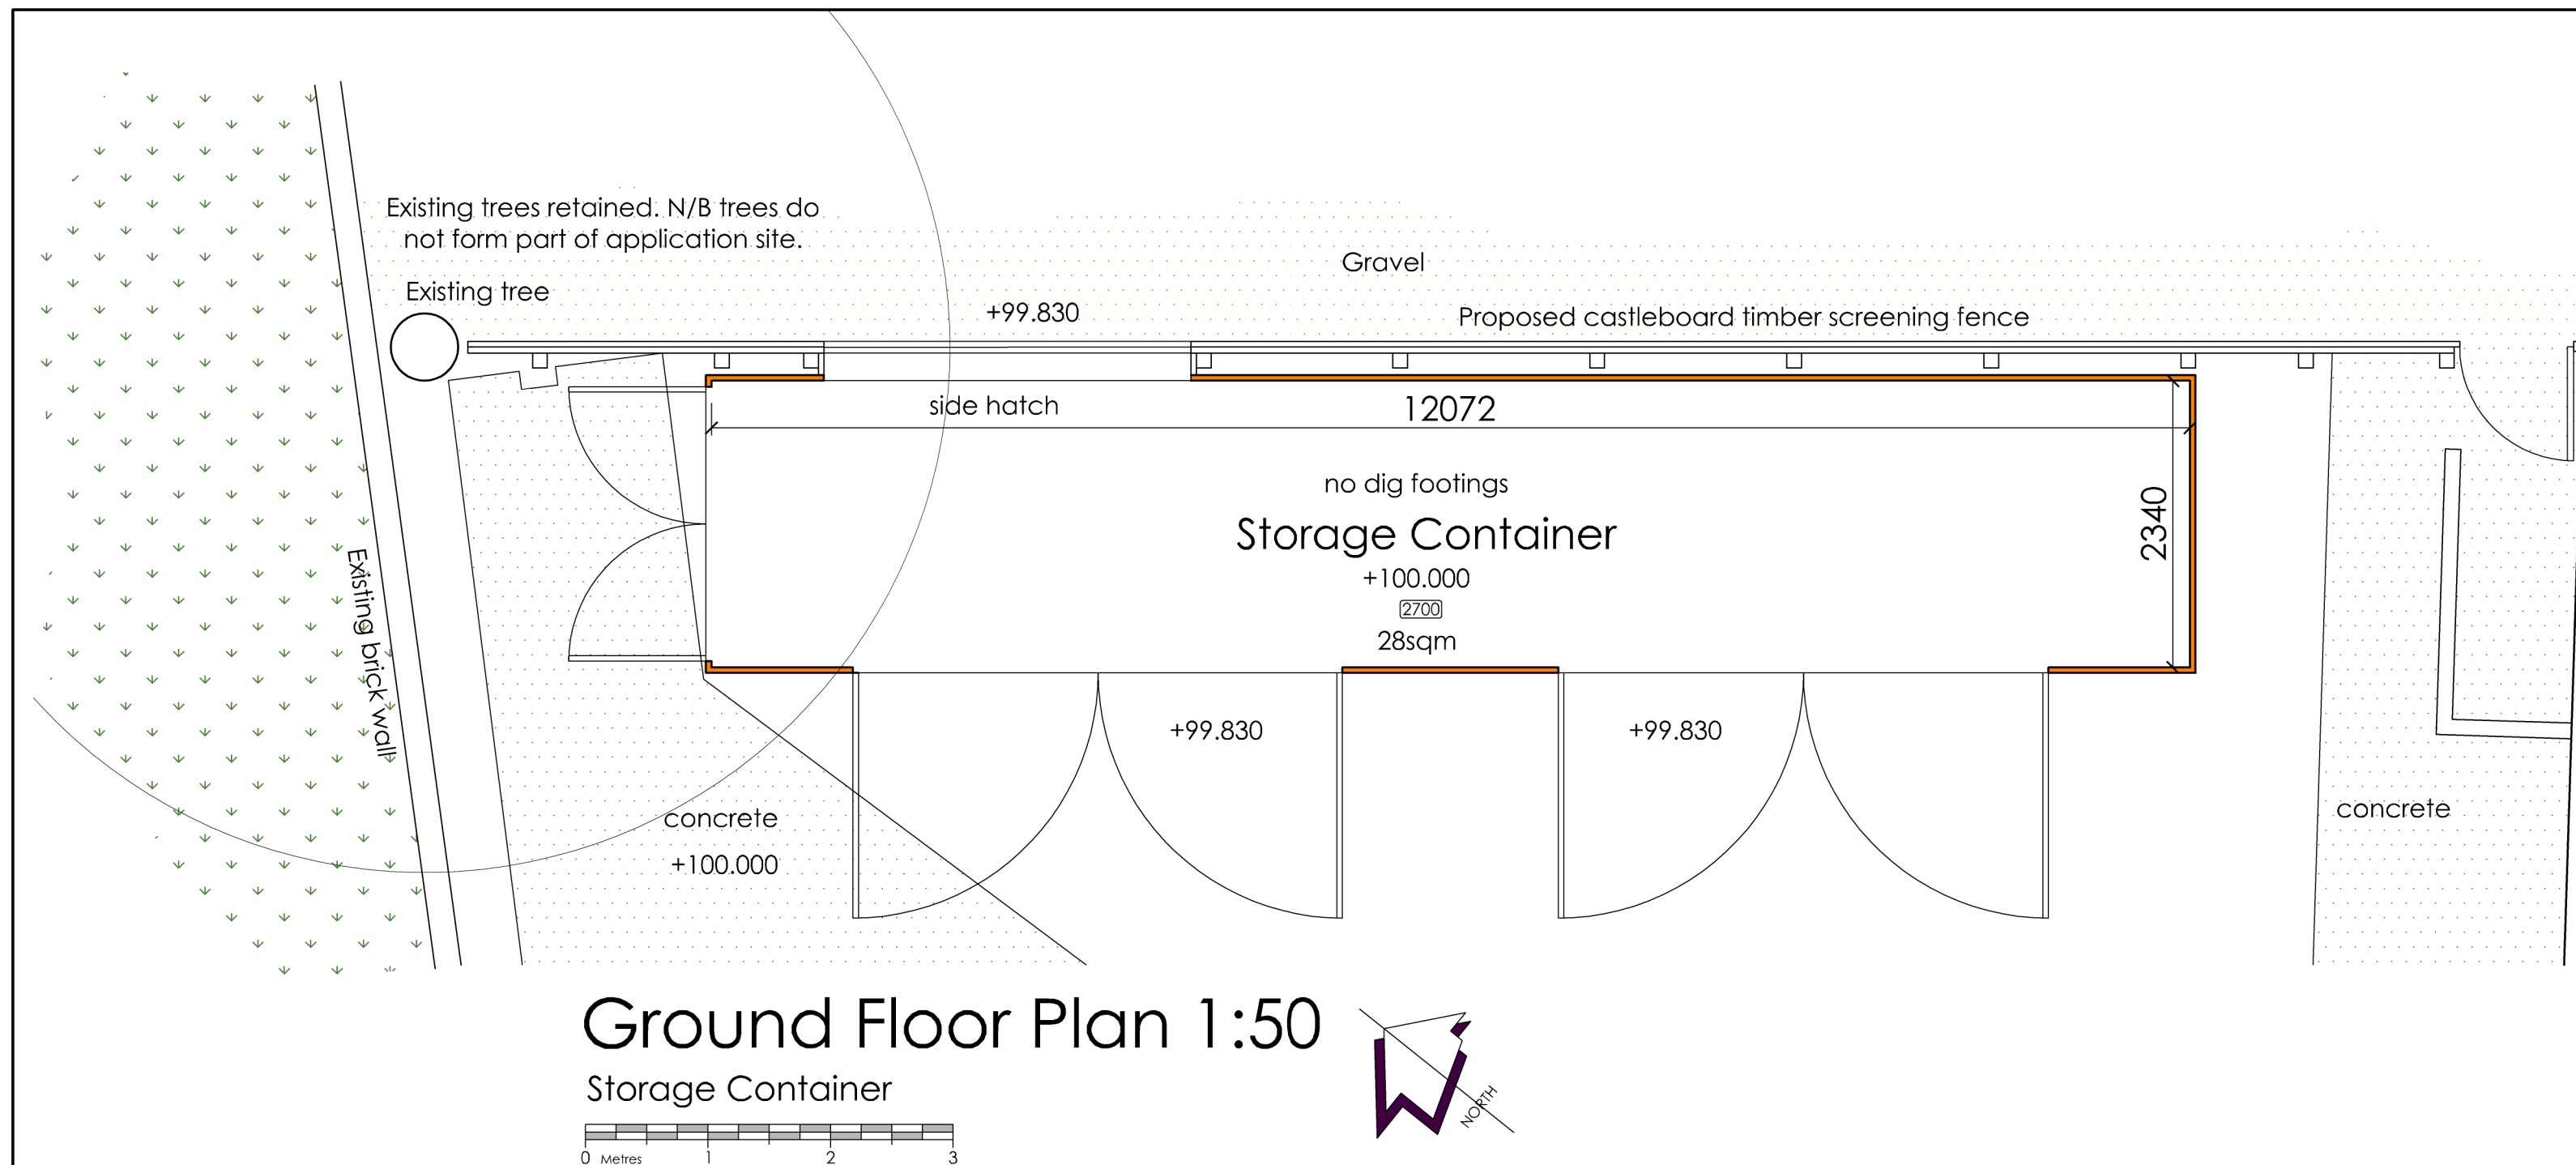

Della Valle architects

Lake View • Charlton Estate • Shepton Mallet • BA4 5QE
T 01749 330672 • E mail@dellavallearchitects.co.uk
Chartered Architect • Designer • Project Manager

Client • Mr S Woodward

Job • Proposed Storage Container and Outbuilding for External Seating Area at South Western Hotel, Station Road, Tisbury

Title • Proposed Plans and Elevations

Scale • 1:50, 1:100, 1:500 @A1

Date • 12 June 2026

Drawn • RSR

Dwg No • F1948_100