



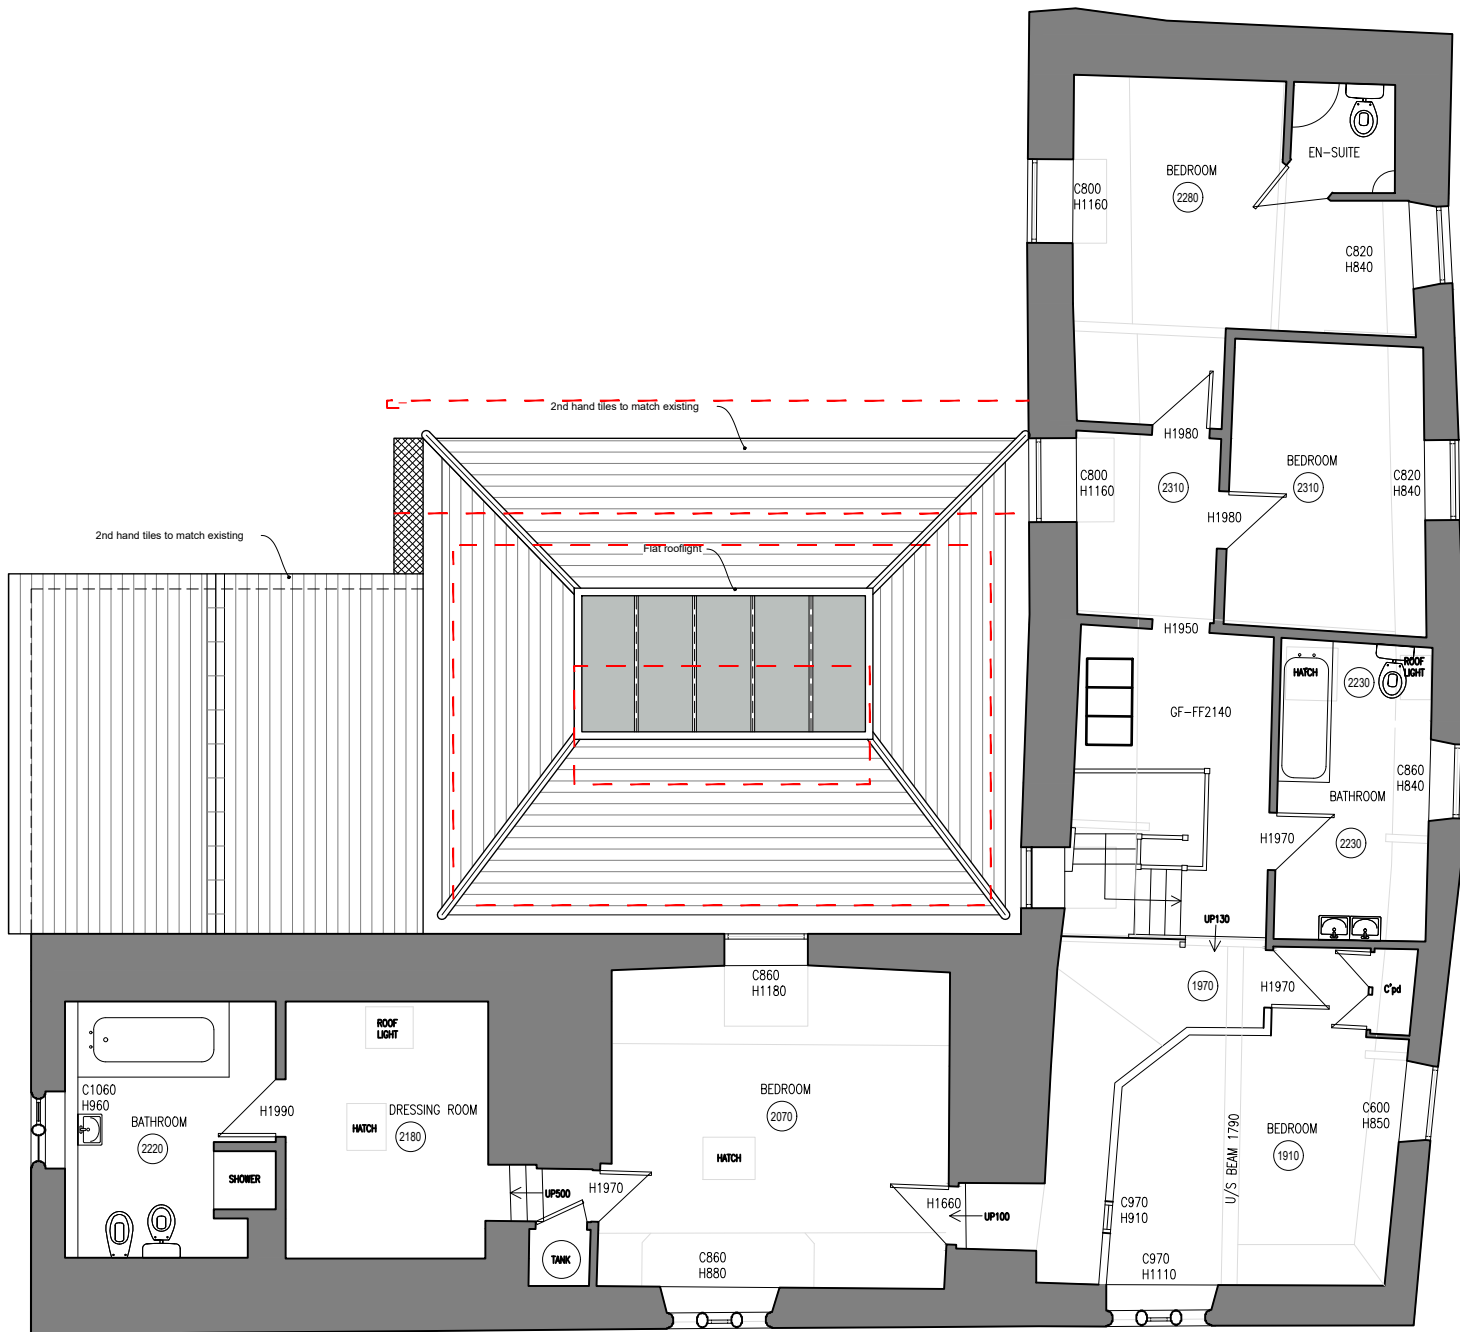

First Floor
1:100

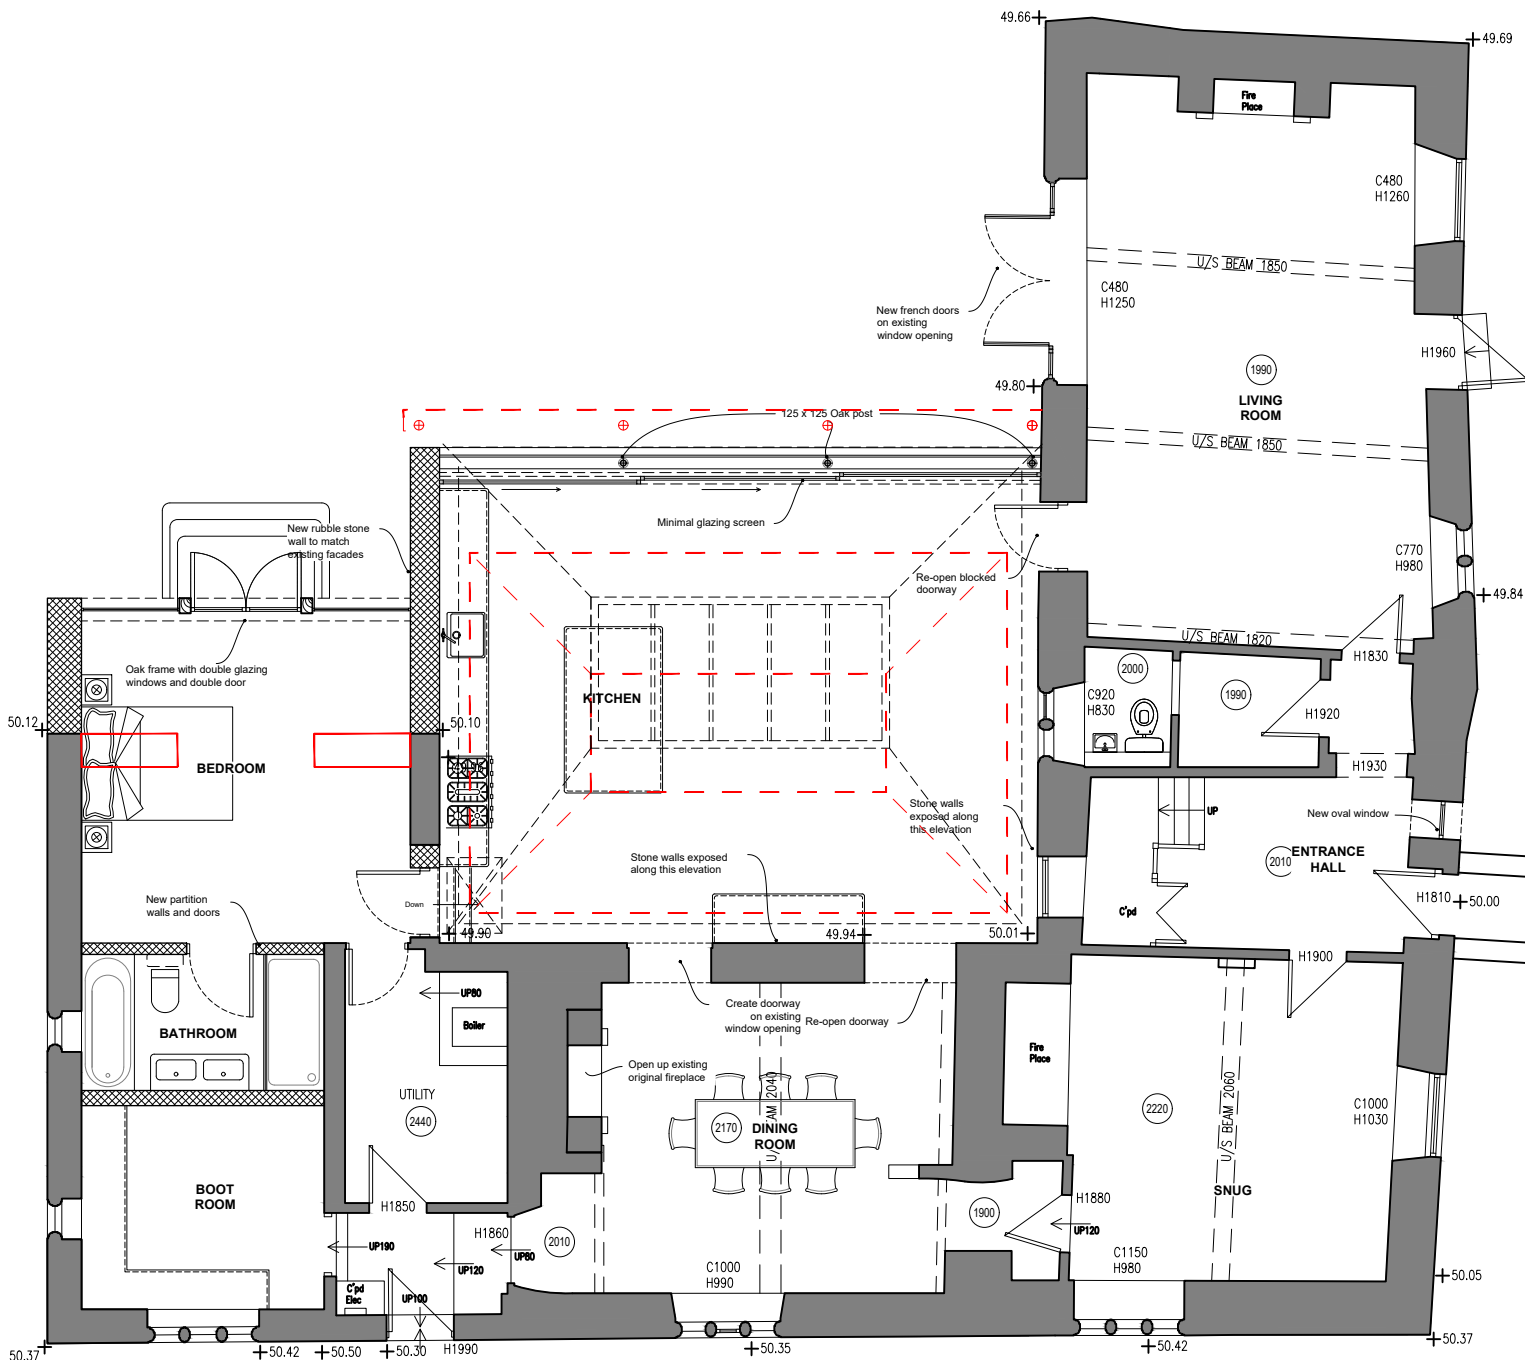

Ground Floor
1:100

A 20.06.25 TENDER ISSUE	
Revisions	
Address	
Little Court	
Upper South Wraxall	
BA15 2SE	
Project	
Proposed Works	
and Alterations	
Drawing Title	
General Arrangements	
Proposed Ground & Fisrt Floor	
Scale	
1:00 @ A3	
Date	
February 2026	
Drawn by	Checked by
MR	MW
Contractors must check all dimensions on site	
Only figured dimensions are to be worked from	
Discrepancies must be reported immediately to	
the architect before proceeding	
This drawing is copyrighted	
Drawing Number	Revision
255-PP02	B
Filename	
WATSON BERTRAM & FELL	
ARCHITECTS & SURVEYORS	
6 OLD KING STREET	
BATH - BA12JW	
Telephone 01225 337 273	
mail@wbf-bath.co.uk	
www.wbf-bath.co.uk	