

3 Potley Lane
Corsham, Wilts
SN13 9RT
01225813057

HYDE


Project 13 Meadland
Corsham SN13 9RT

Drawing
Elevations
Existing &
Proposed

Scale 1:100
Drawing No 2655/5
Date June 26 04




Rear - East
Existing Elevations 1:100

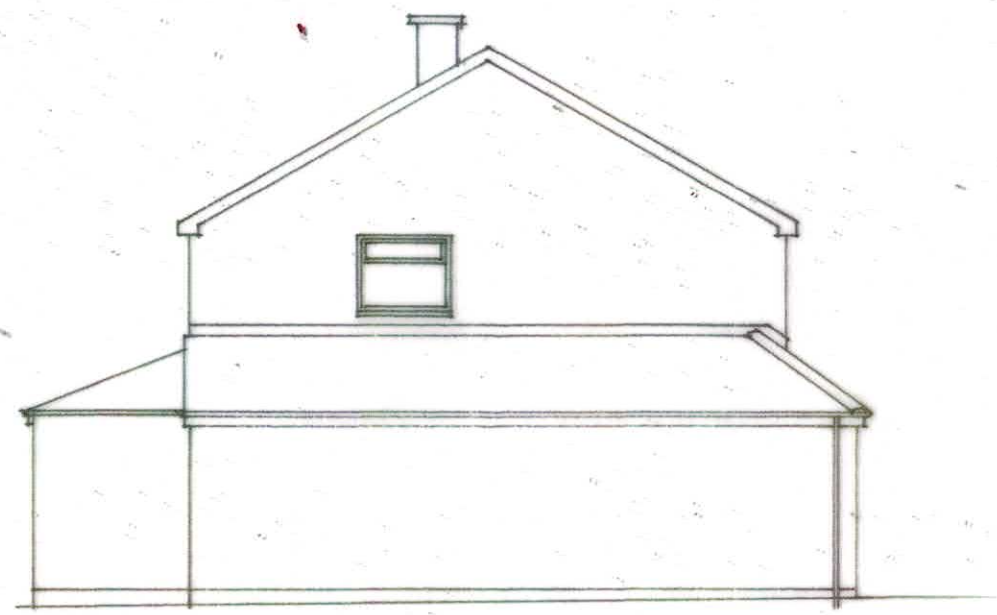


Side - North




Front - West

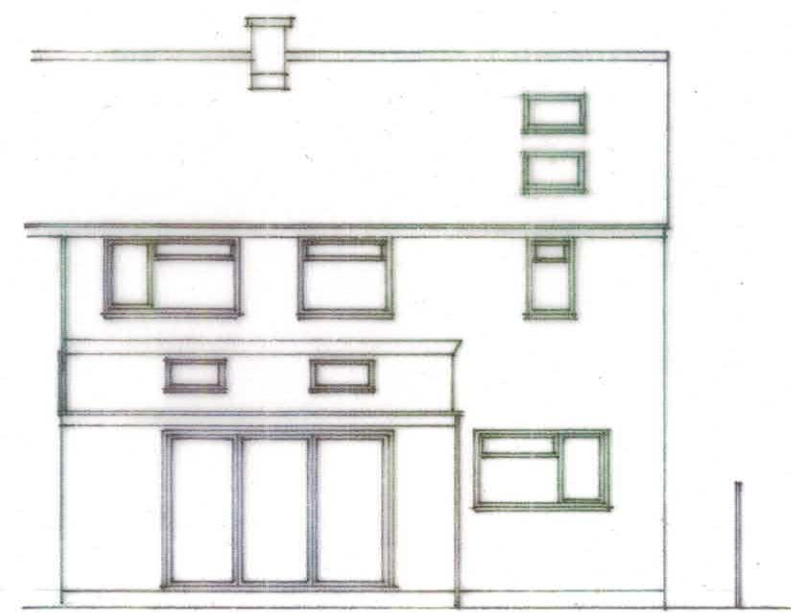

Rear - East.
Proposed Elevations 1:100 on A3

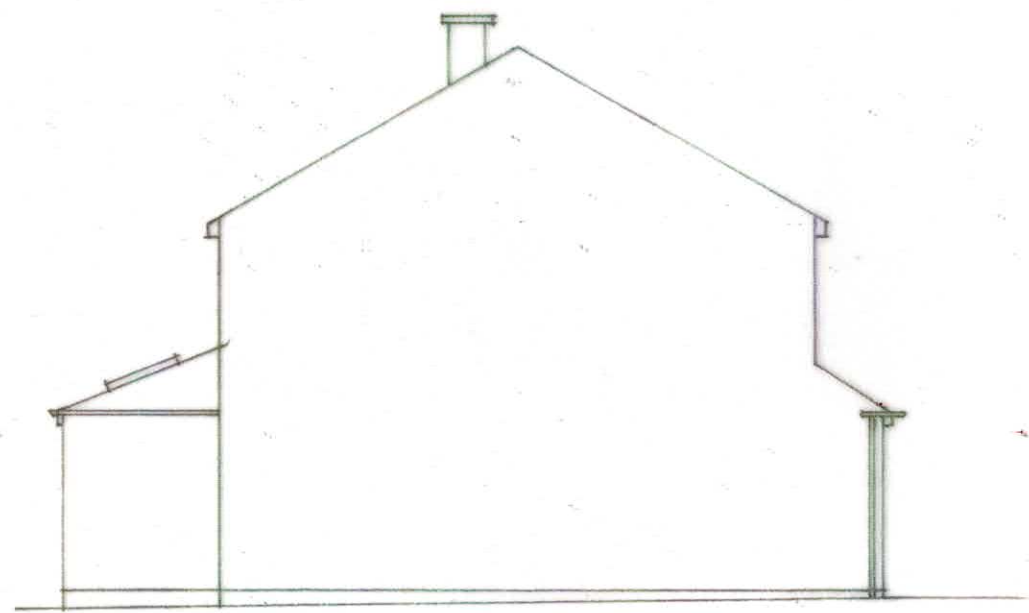

Side - North

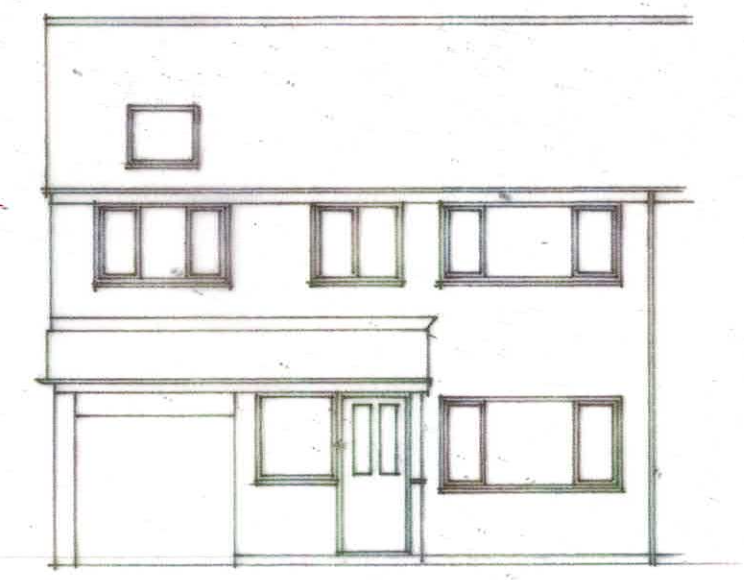

Front - West