




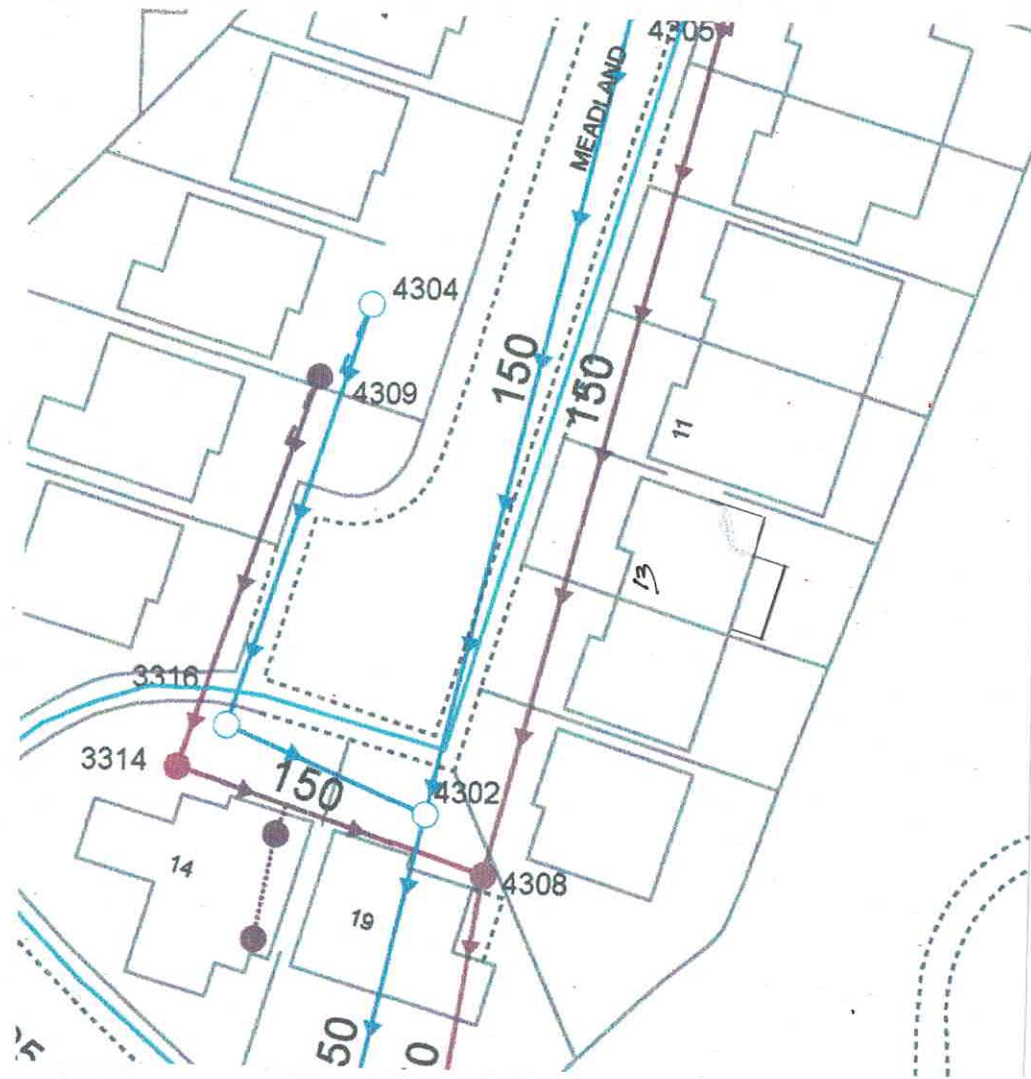


Block Plan Existing 1:500

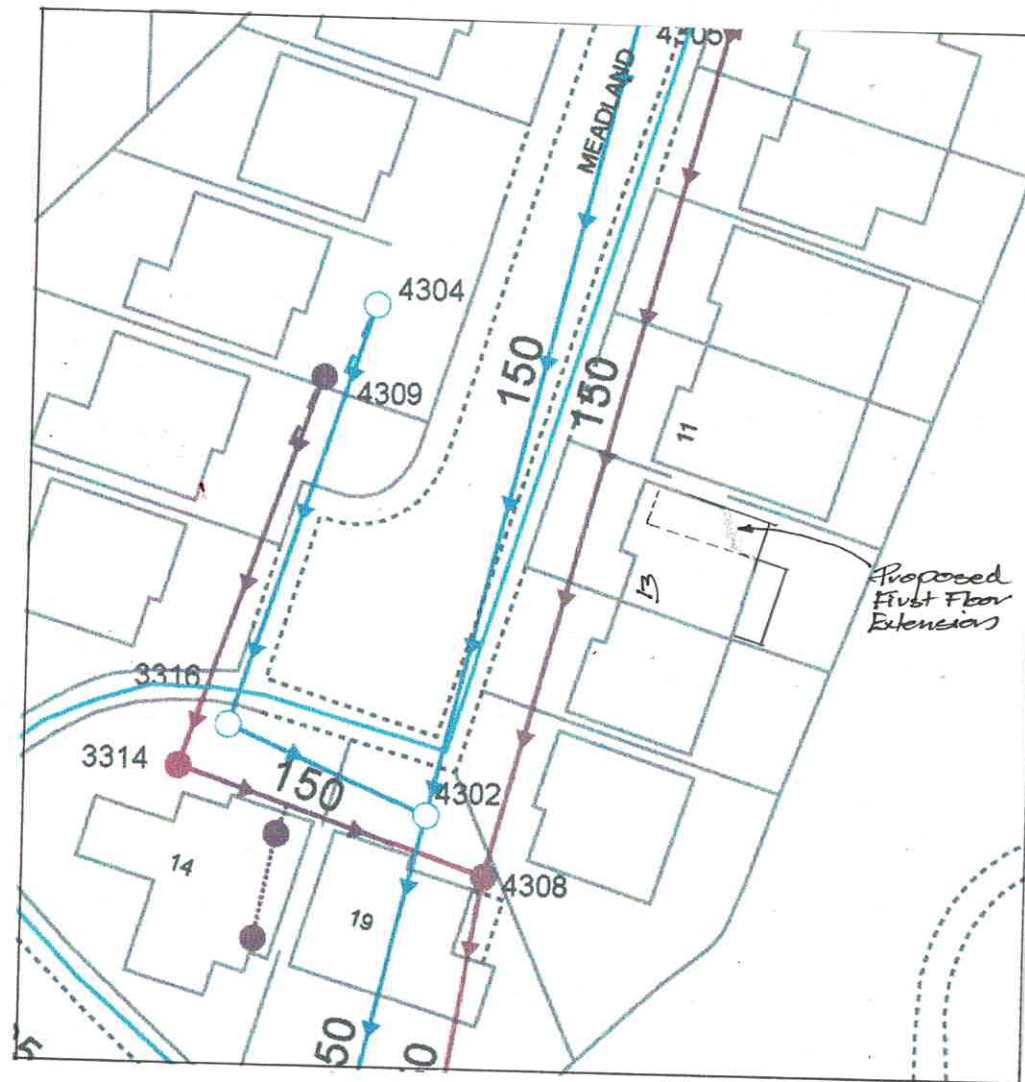


Block Plan Proposed 1:500

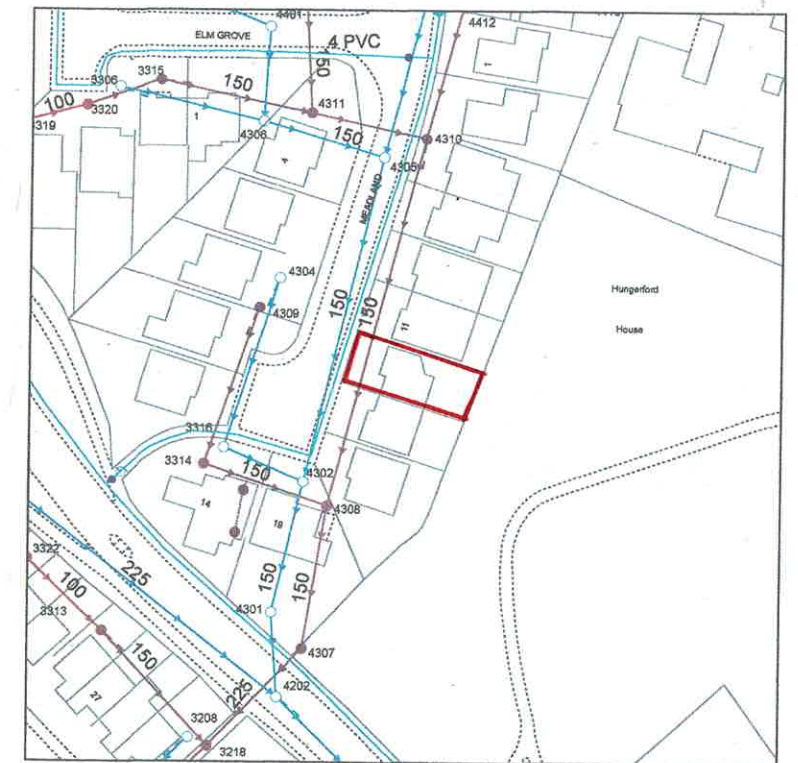

Location Plan 1:1250

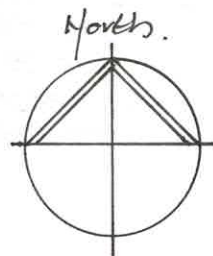

3 Potley Lane Corsham, Wilts SN13 9RY 01225811057	
Project 13 Meadland Corsham SN13 9RY	
Drawing Block Plans Existing & Proposed Location Plan	
Scale 1:500 1:1250 Date June 26	Drawing No 2683/9 Drawn CH

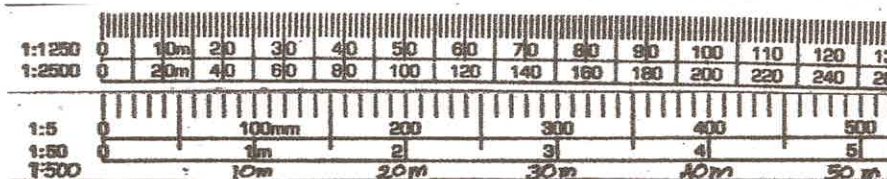

At A3 size.