


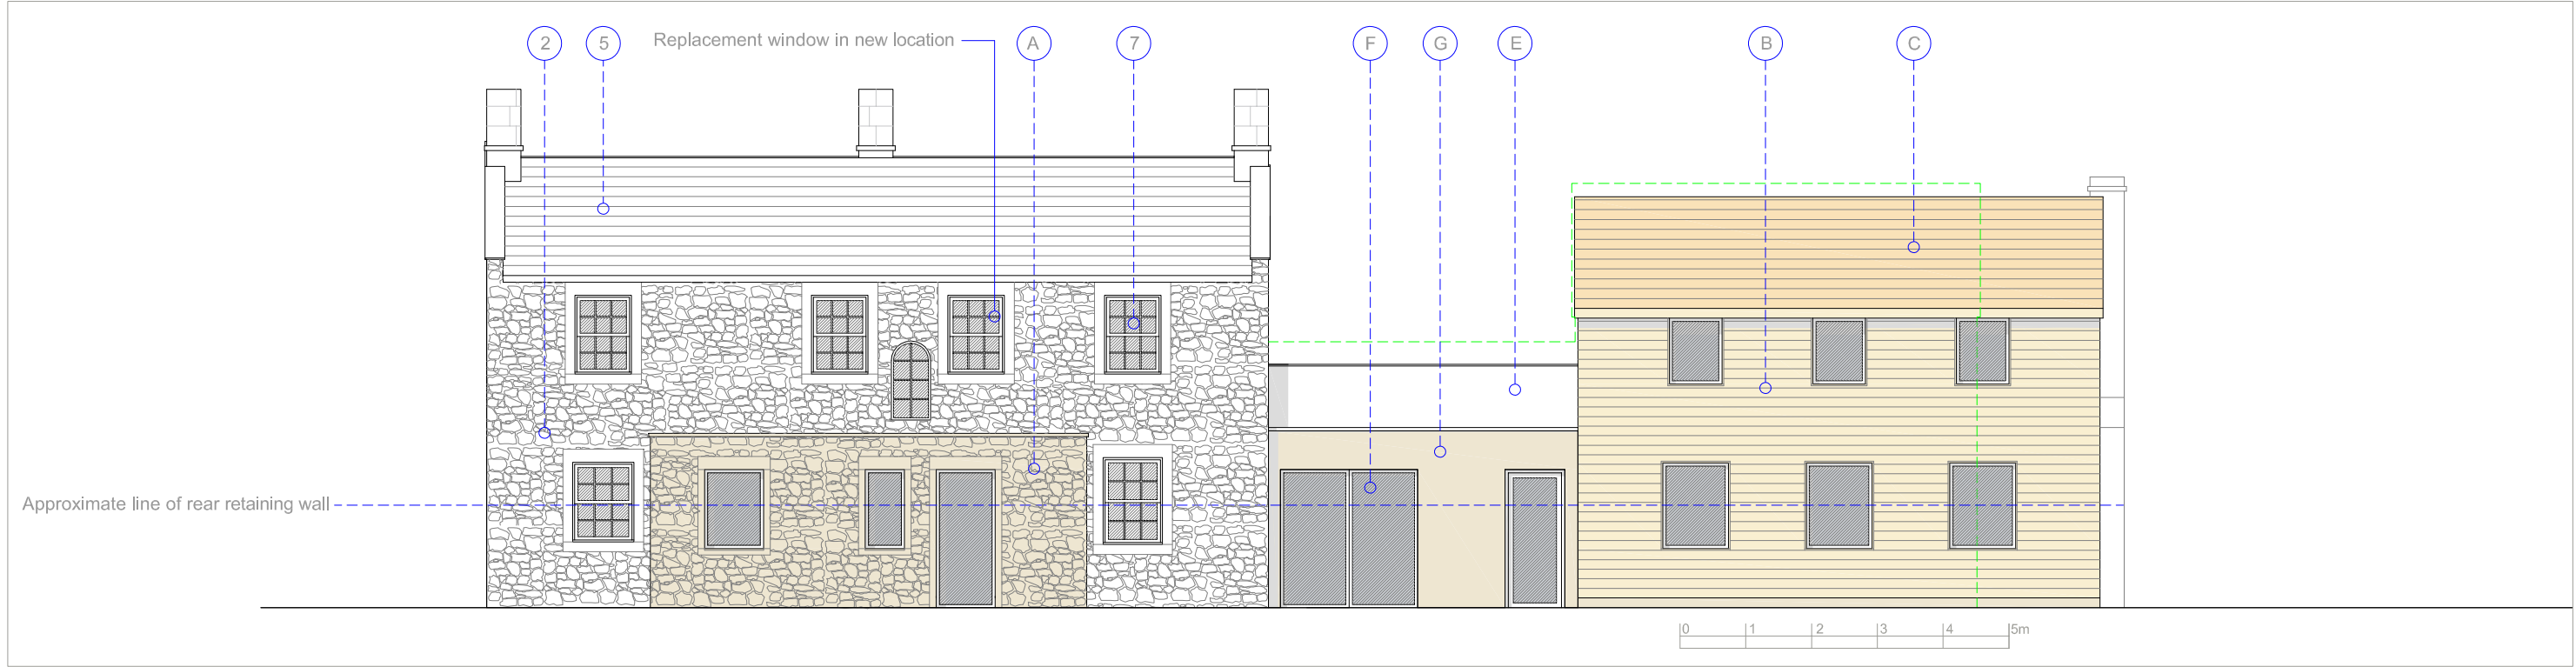

Rear (East) Elevation 1:100

Existing Materials		Proposed Materials	
1	Natural ashlar limestone	A	Natural limestone to match existing
2	Natural random rubble limestone	B	Timber cladding
3	Reconstituted stone walling	C	Clay pantiles to match existing
4	Concrete pantiles	D	Green oak structure
5	Clay pantiles	E	Glazed balustrade
6	Upvc windows & doors	F	Windows & doors - material tbc.
7	Painted timber windows & doors	G	Stone coloured render
8	Timber cladding	H	Painted timber doors

Walker - Elbow Cottage

Refurbishment & Extension

Proposed Elevations (2)

date Nov '25

drawn ae

checked

cad ref

scale

job no

2137

dwg no

P-12

rev

H

1:100@A3

Use figured dimensions only. All levels and dimensions to be checked on site. Drawing to be read in conjunction with all relevant information.

©Alistair Ellen Architect. All rights reserved.

alistair@alistairellen.co.uk

07771 956771

www.alistairellen.co.uk

Dormers, The Green, Hinton Charterhouse, Bath

BA2 7TJ

Alistair Ellen Architect

