


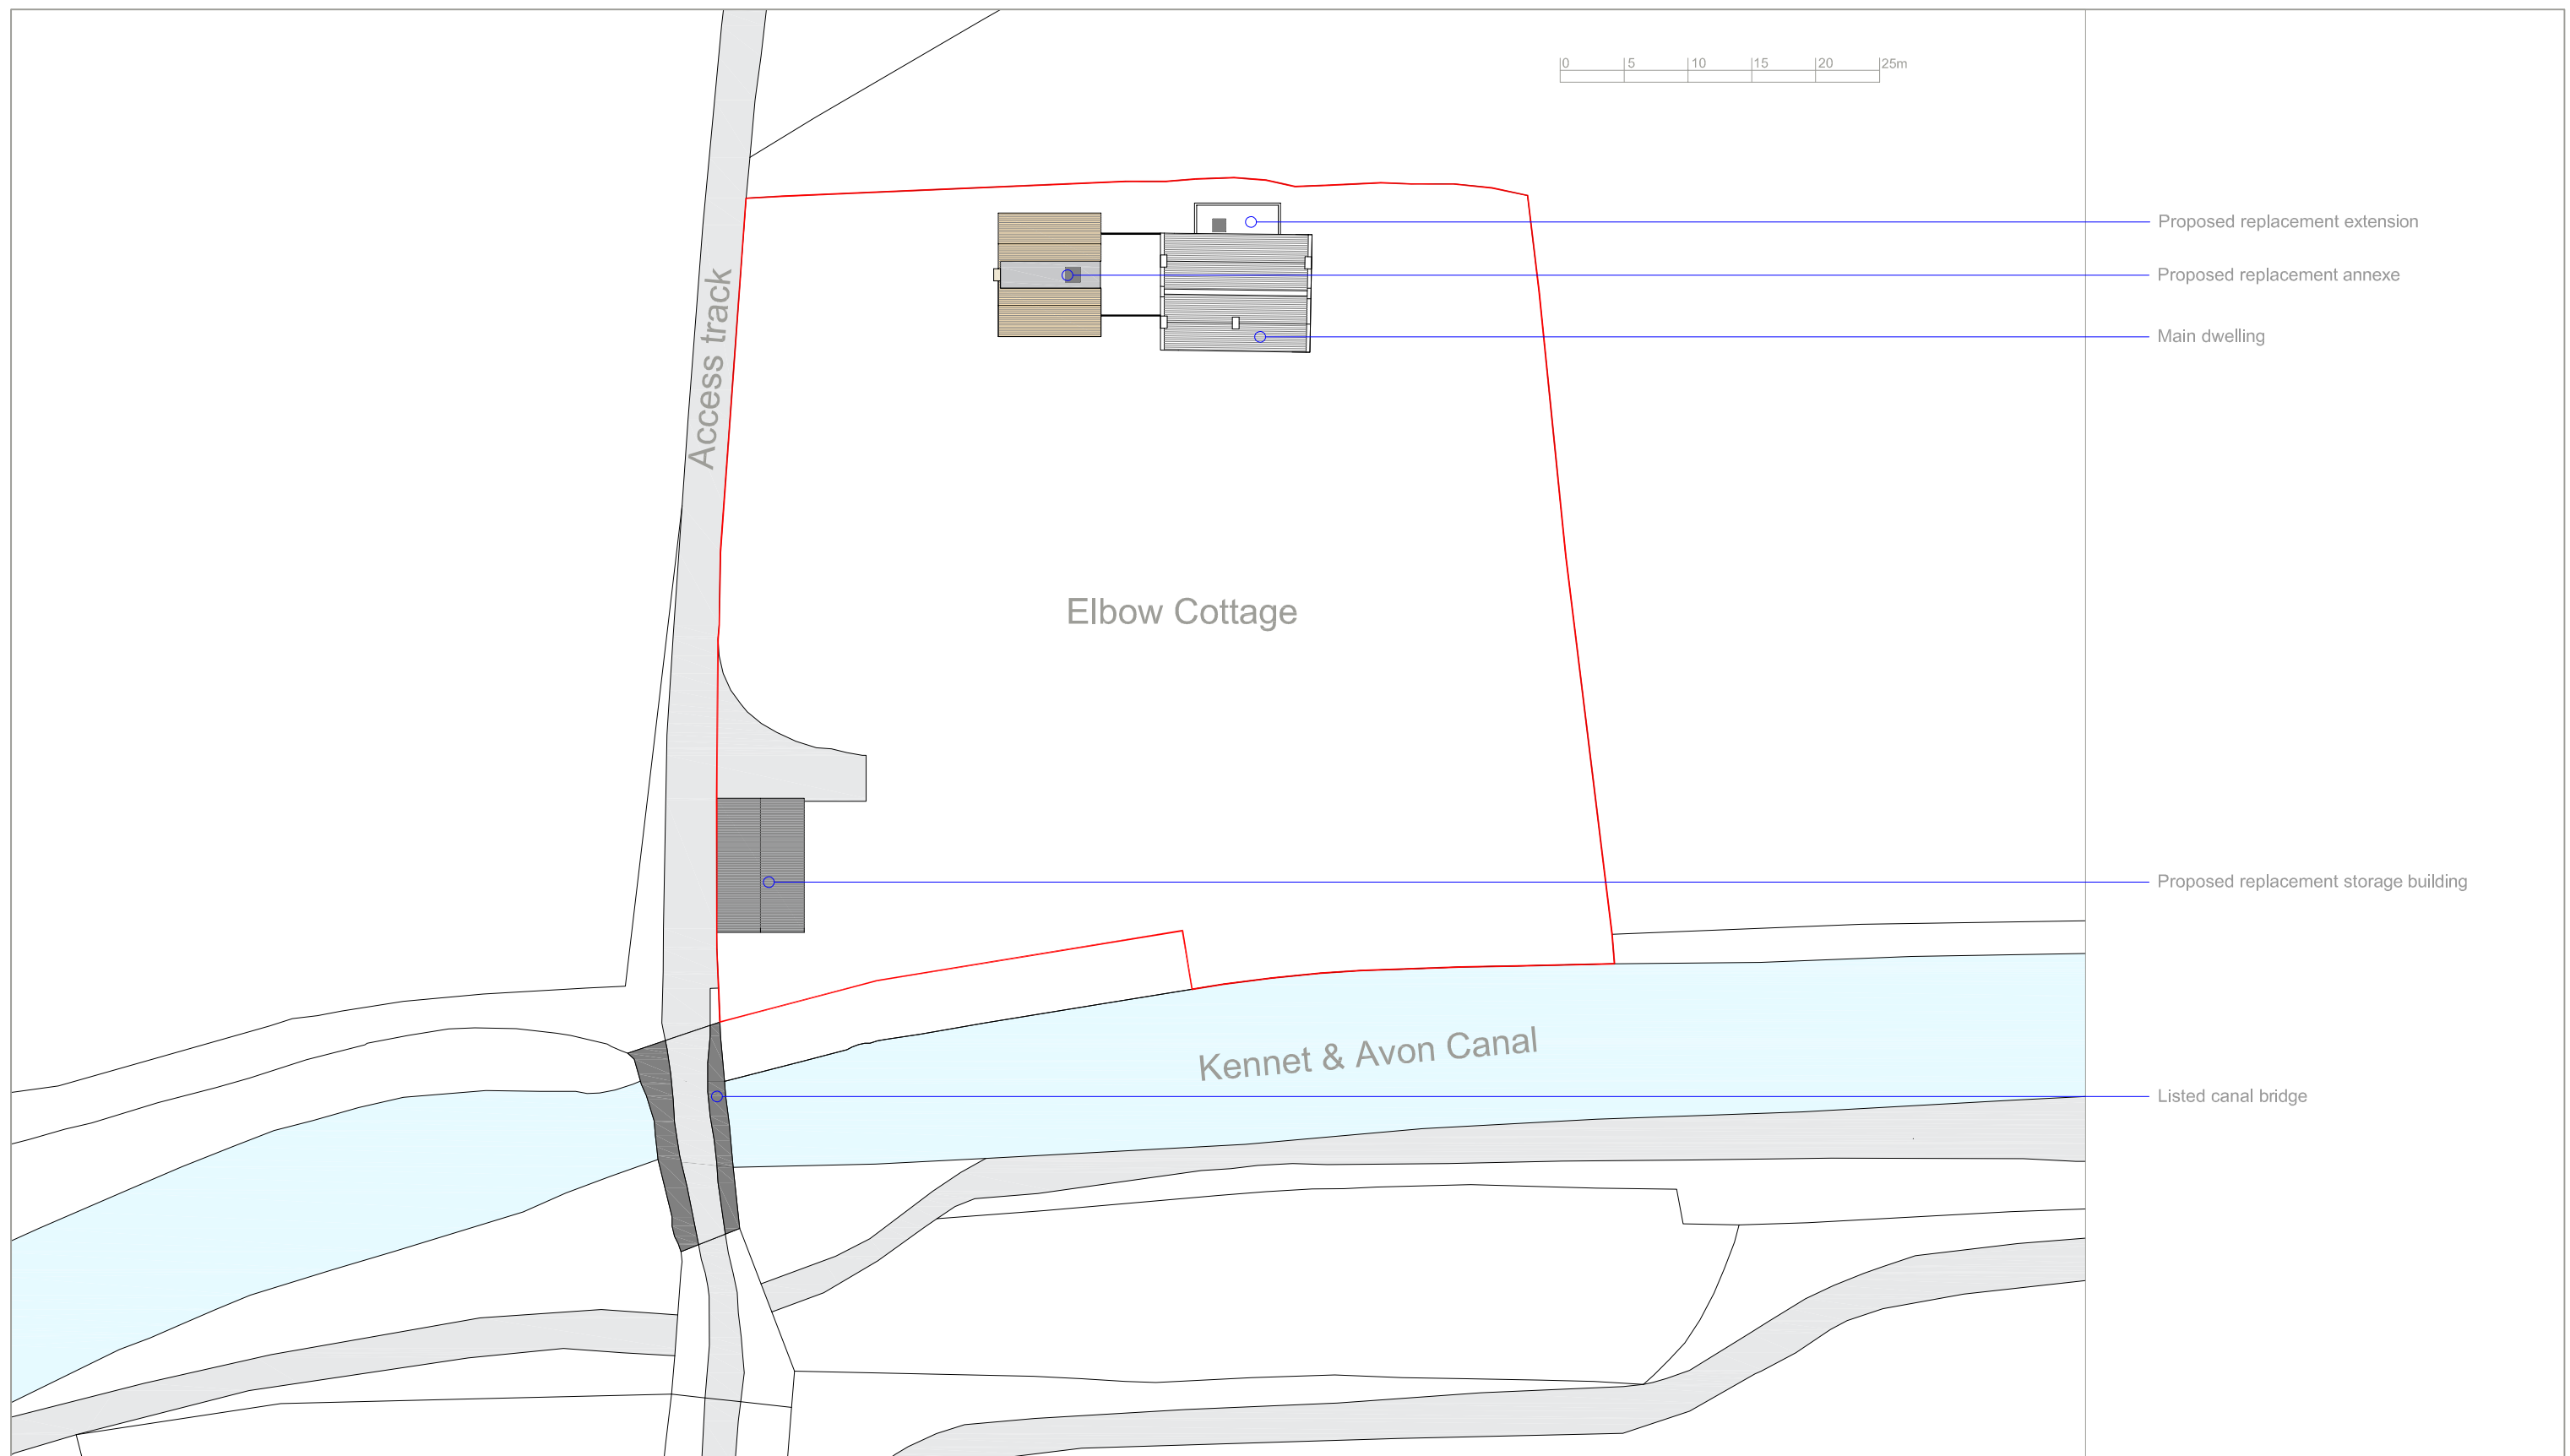

Walker - Elbow Cottage

Refurbishment & Extension Proposed Site/Roof Plan

2137

P-08

F

1:500@A3

alistair@alistairellen.co.uk

07771 956771

www.alistairellen.co.uk

Dormers, The Green, Hinton Charterhouse, Bath
BA2 7TJ

Alistair Ellen Architect 

