



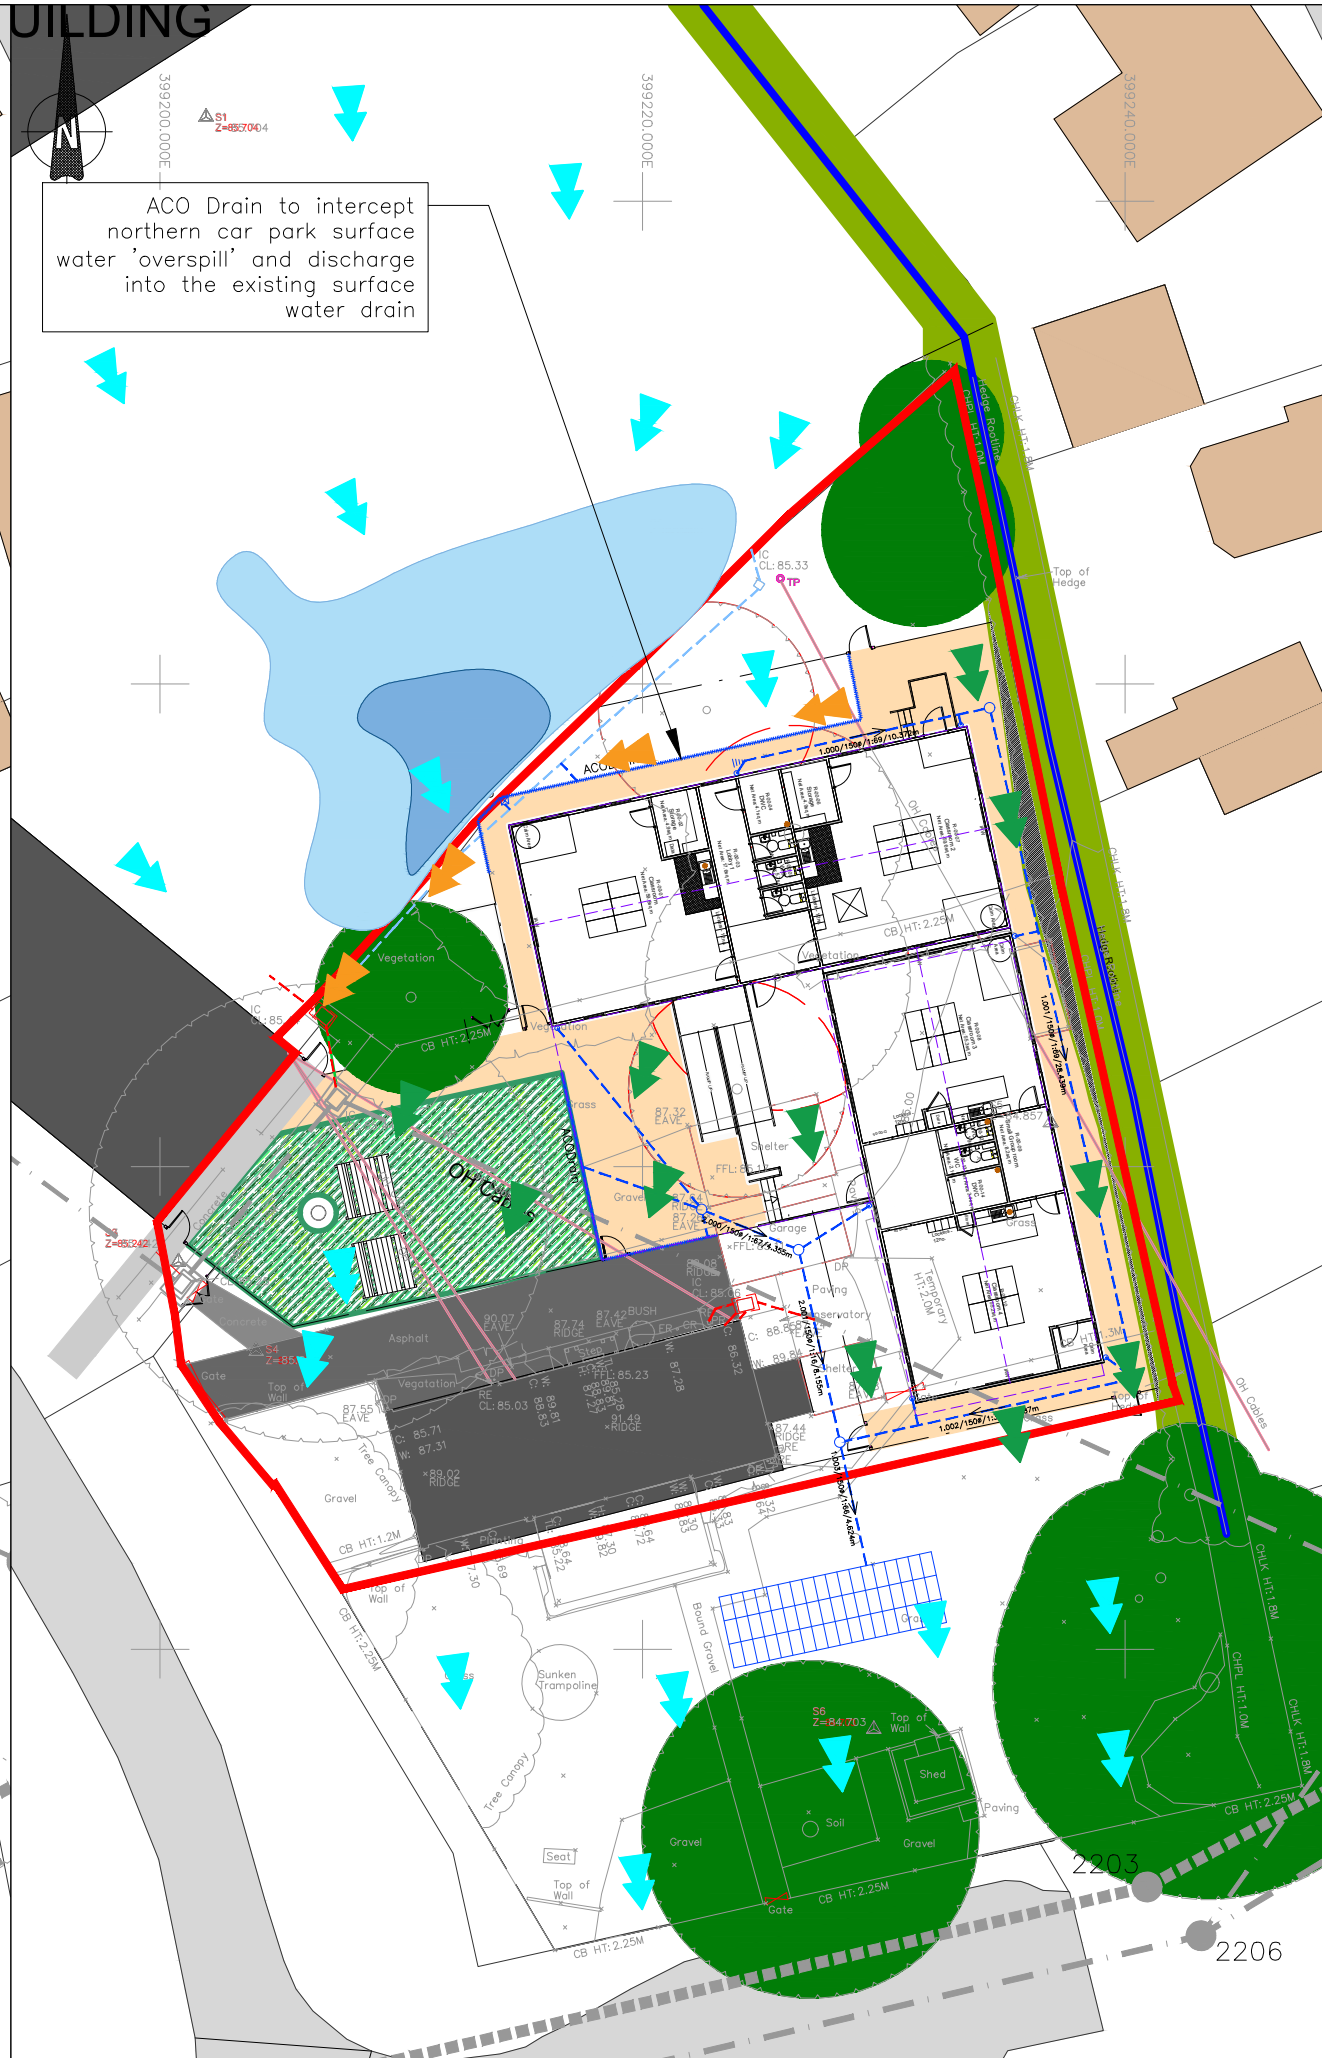

NOTES:

1. Drawing for information only

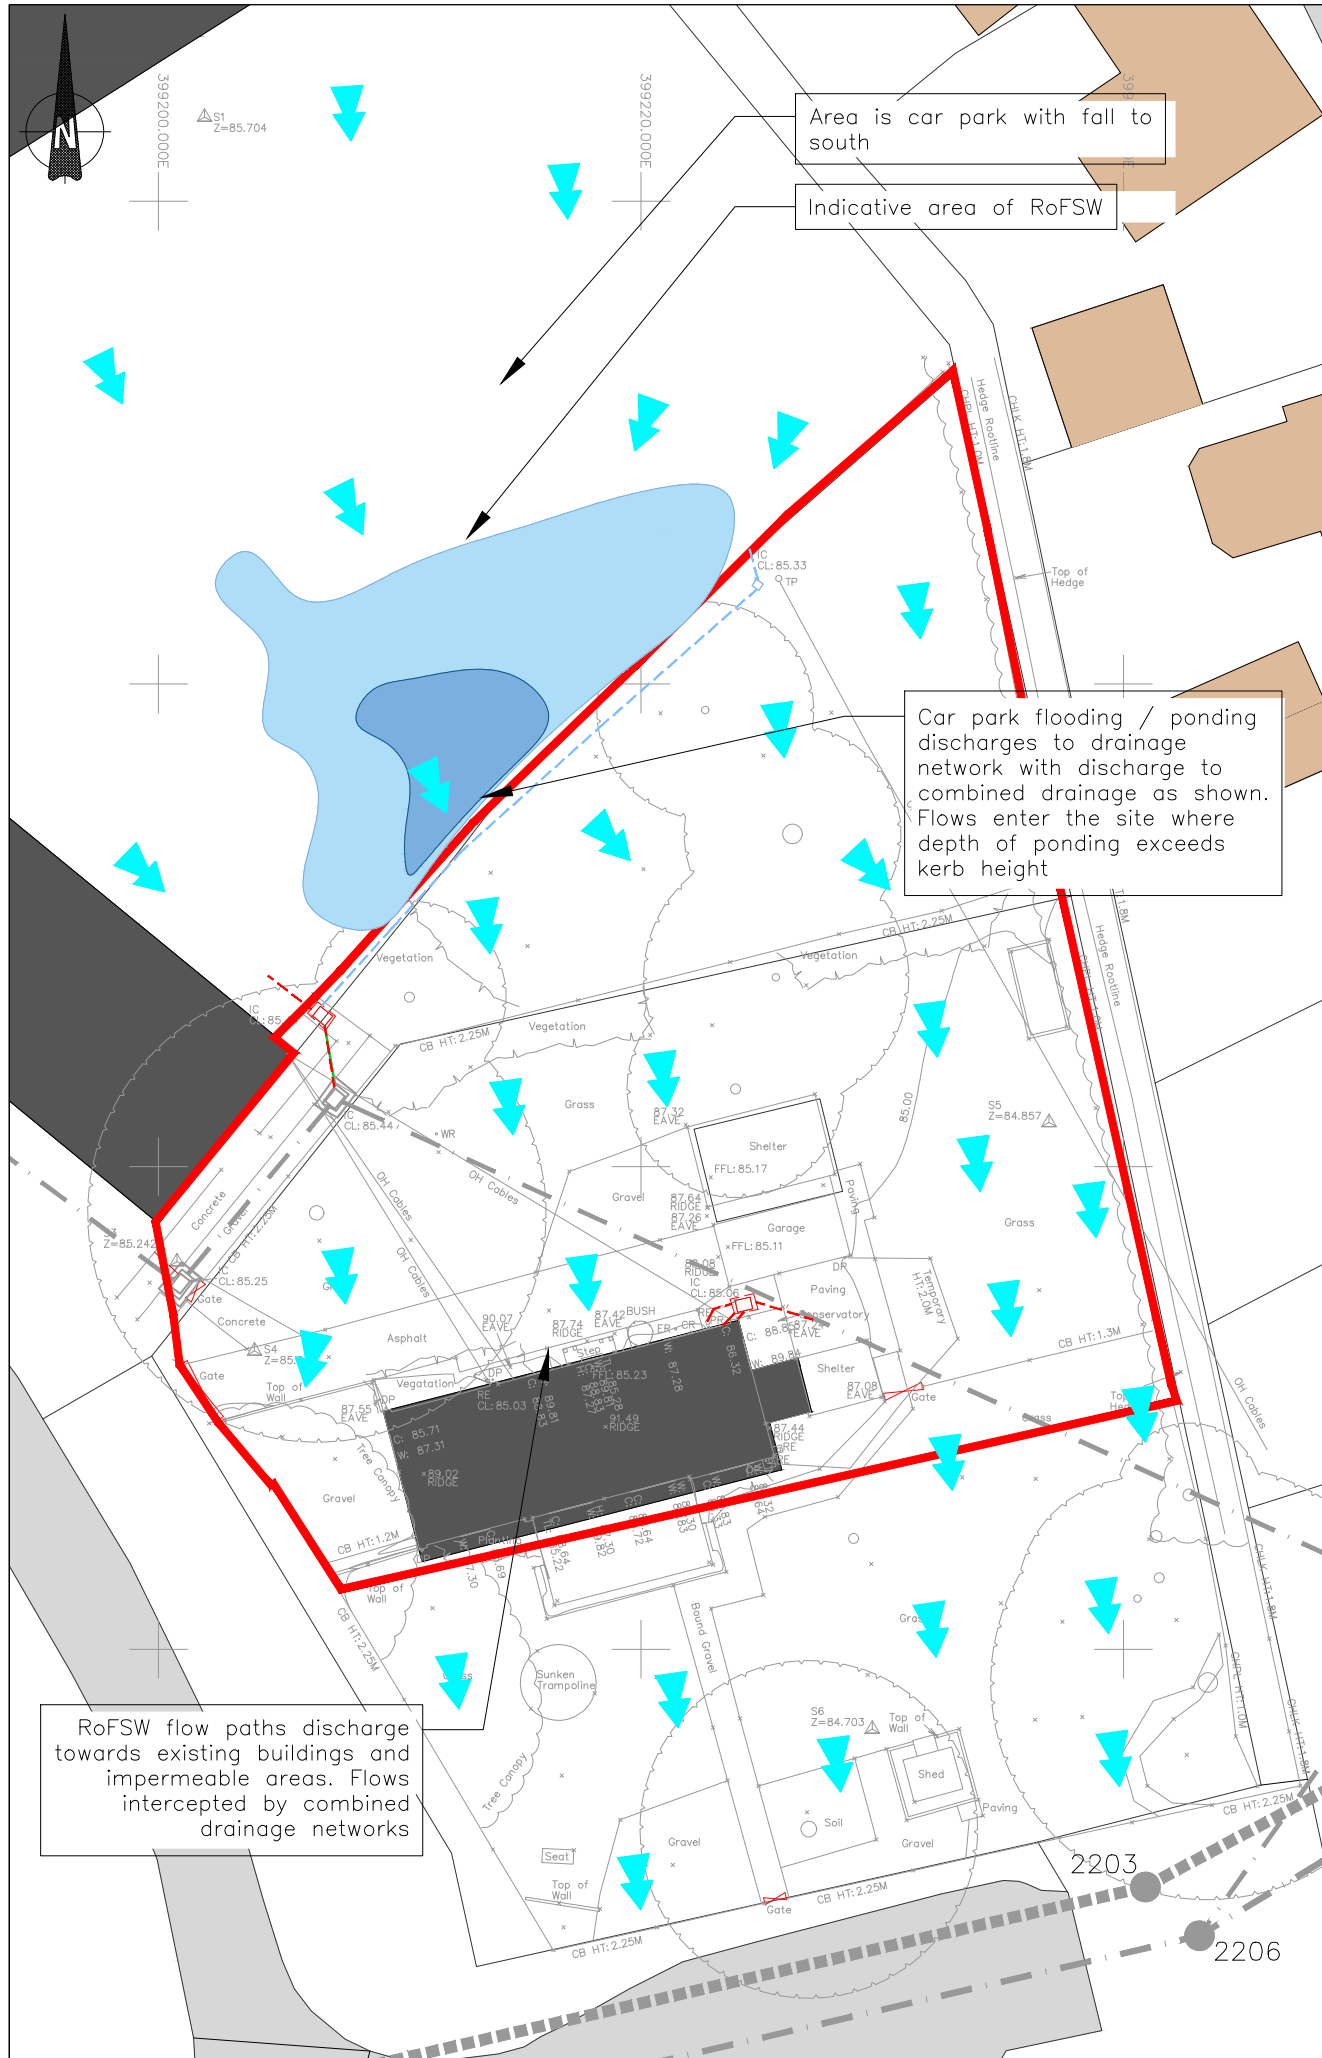

Existing exceedance flow arrow



Intercepted flows discharged to existing combined drainage network



Development exceedance flow arrow

Rev	Date	Description	Initials	Check
SDS consulting civil & structural engineers E: enquiries@sds-consulting.co.ukW: www.sds-consulting.co.uk				
CLIENT:				
WILTSHIRE COUNCIL				
PROJECT				
SPRINGFIELD SCHOOL CALNE				
DRAWING				
EXCEEDANCE FLOW PATHS				
Drawing No.				
7061-C-110				
Status Preliminary for Comment				
Not for Construction				
Job Number	7061	Date	JUN 2026	
Scale	NTS			
Drawn By	MTD	Checked By	TL	