



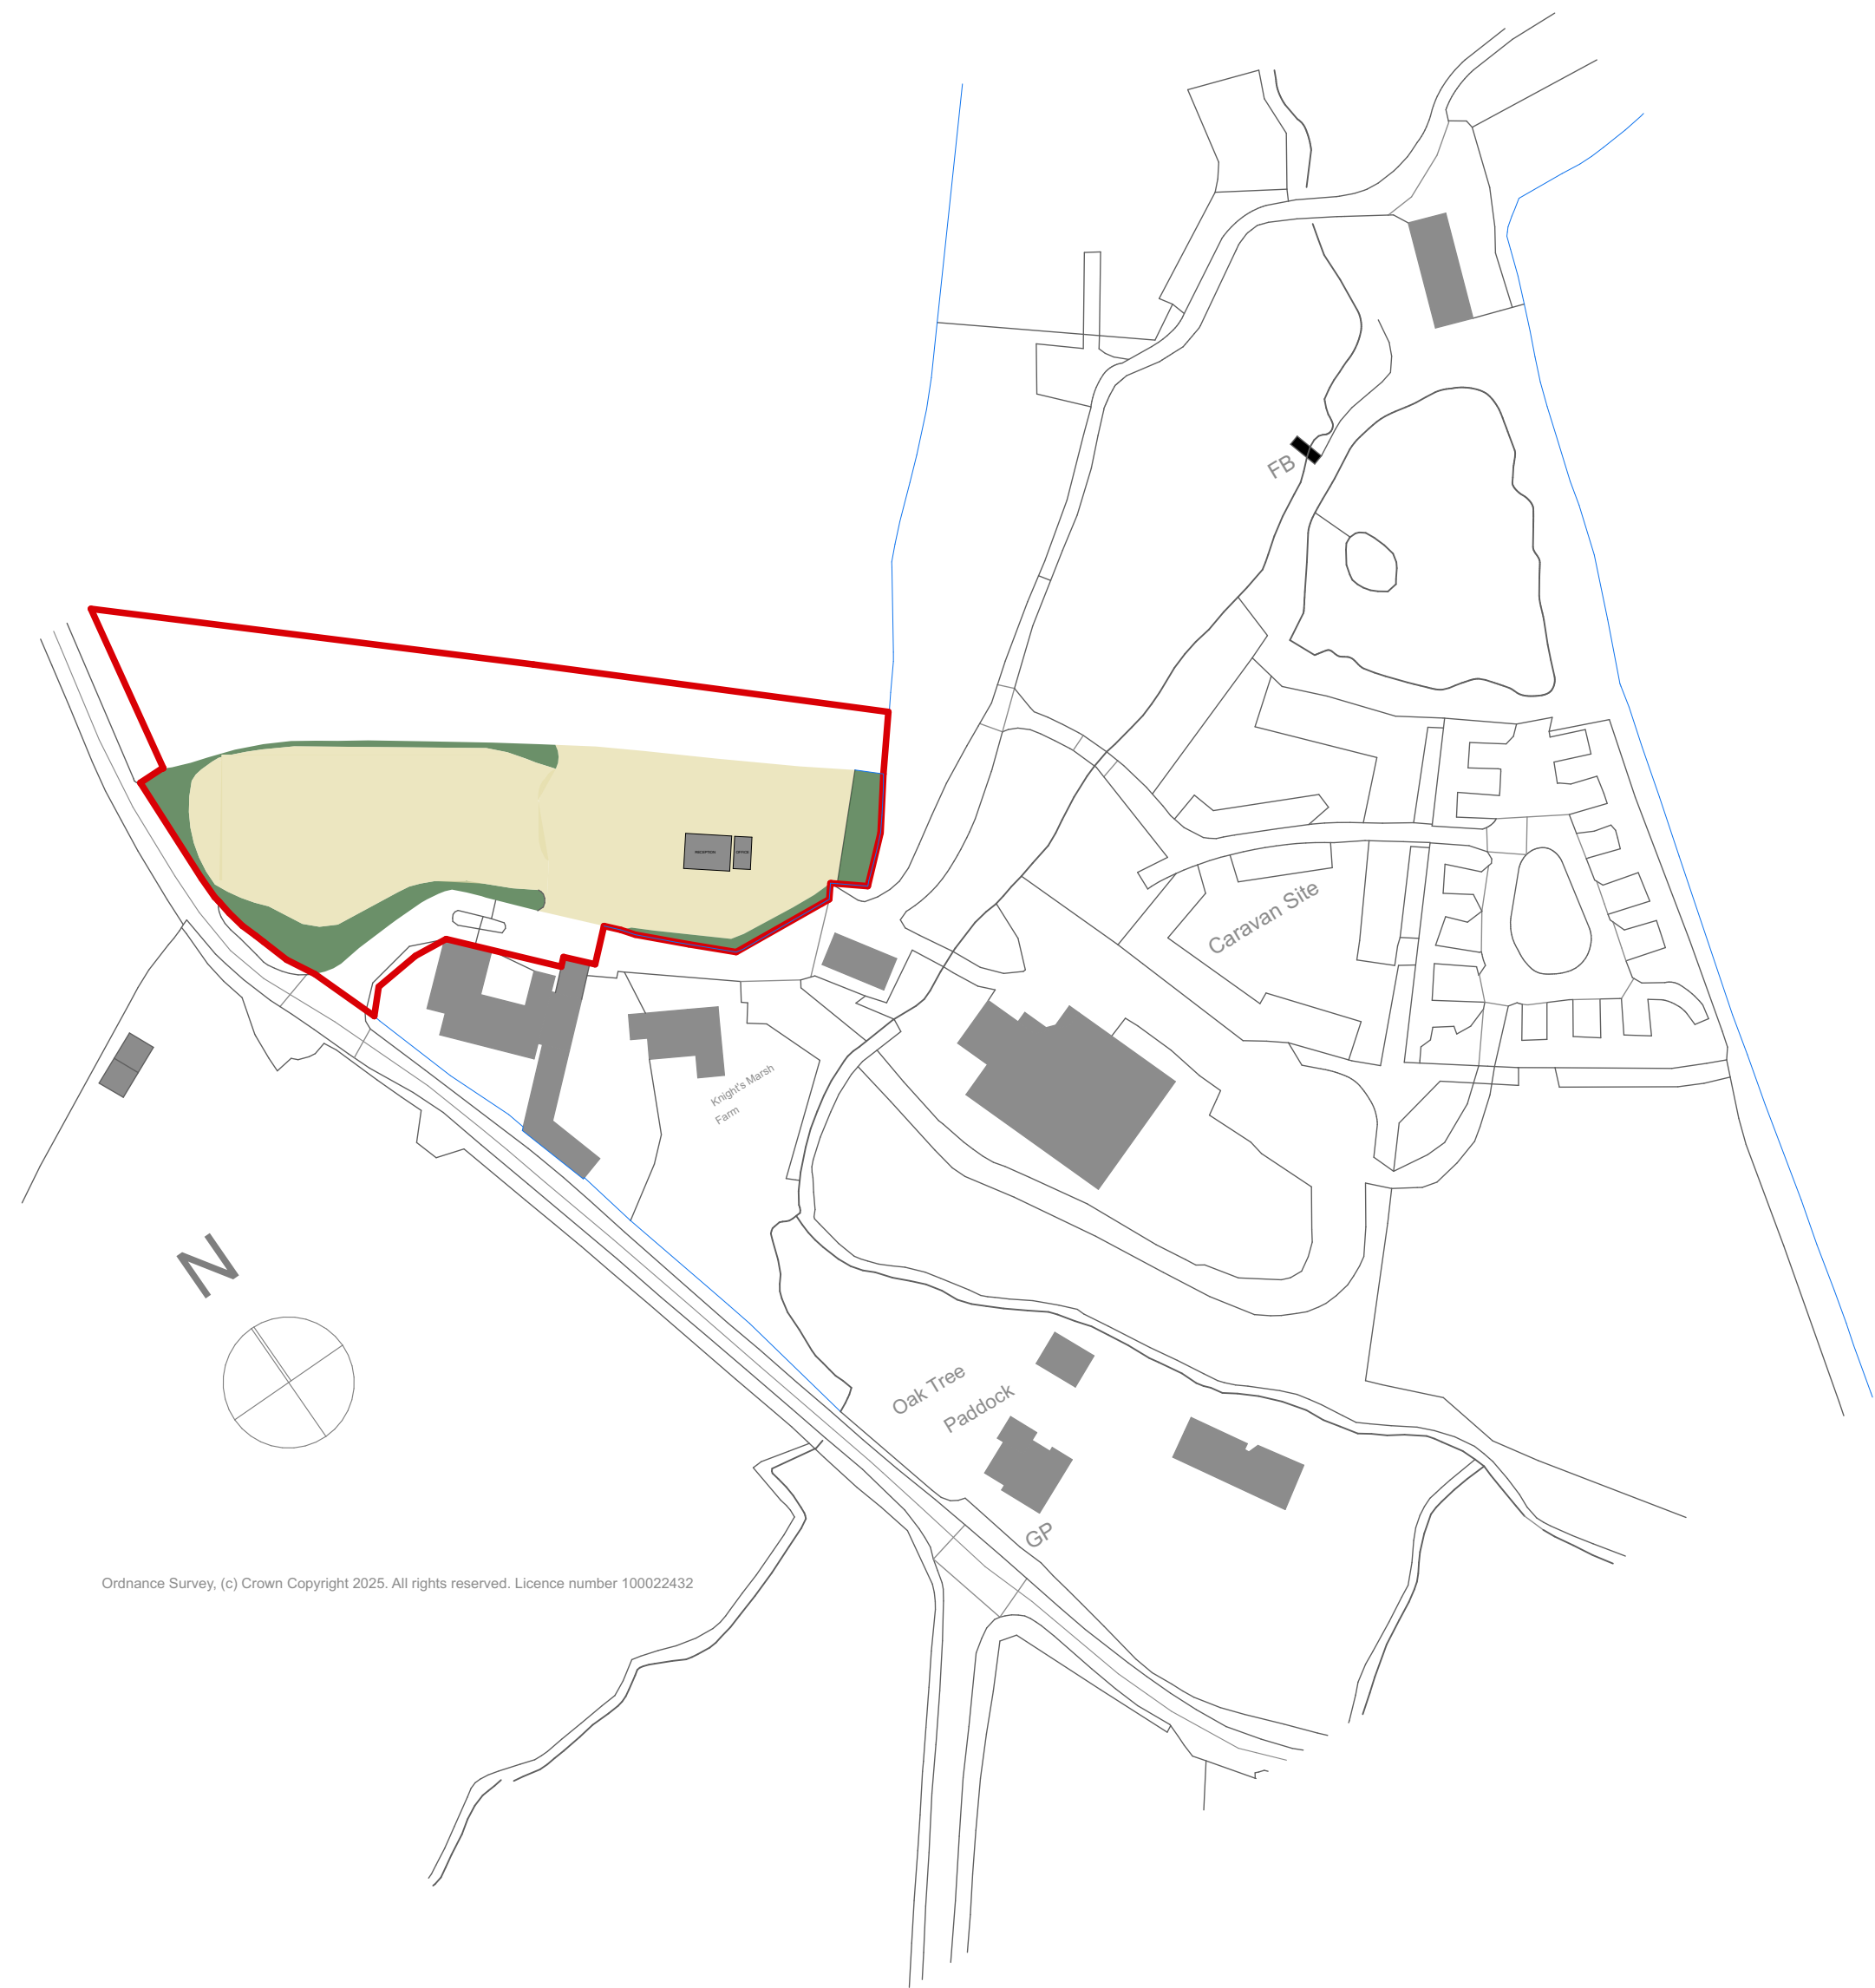

Ordnance Survey, (c) Crown Copyright 2025. All rights reserved. Licence number 100022432

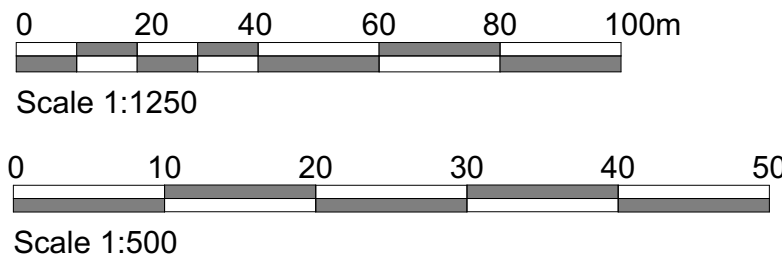

rev		description		date		dr by		app by	
original by		KY		09/10/2025					
status									
Planning									
 Architecture & Surveying design • planning • project management									
 RICS regulated by RICS  CIAT chartered institute of architectural technologists Tel: 01252 975470 E-mail: hello@pmgconsultancy.co.uk Website: www.pmgconsultancy.co.uk PMG Architecture & Surveying Sentinel House, Ancells Business Park, Fleet, GU51 2UZ									
Mr Edward Nicholson Blackland Lakes Ltd Stockley Lane Caine SN11 0NQ									
project									
Padel Courts & Agricultural Barn									
drawing title									
Site Location plan									
scale @ A1		project No		drawing No		rev			
Noted				06		E			

© PMG UK CONSULTANCY LTD 2025