
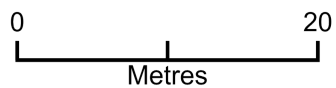


4 East Farm Close, BA12 0RU

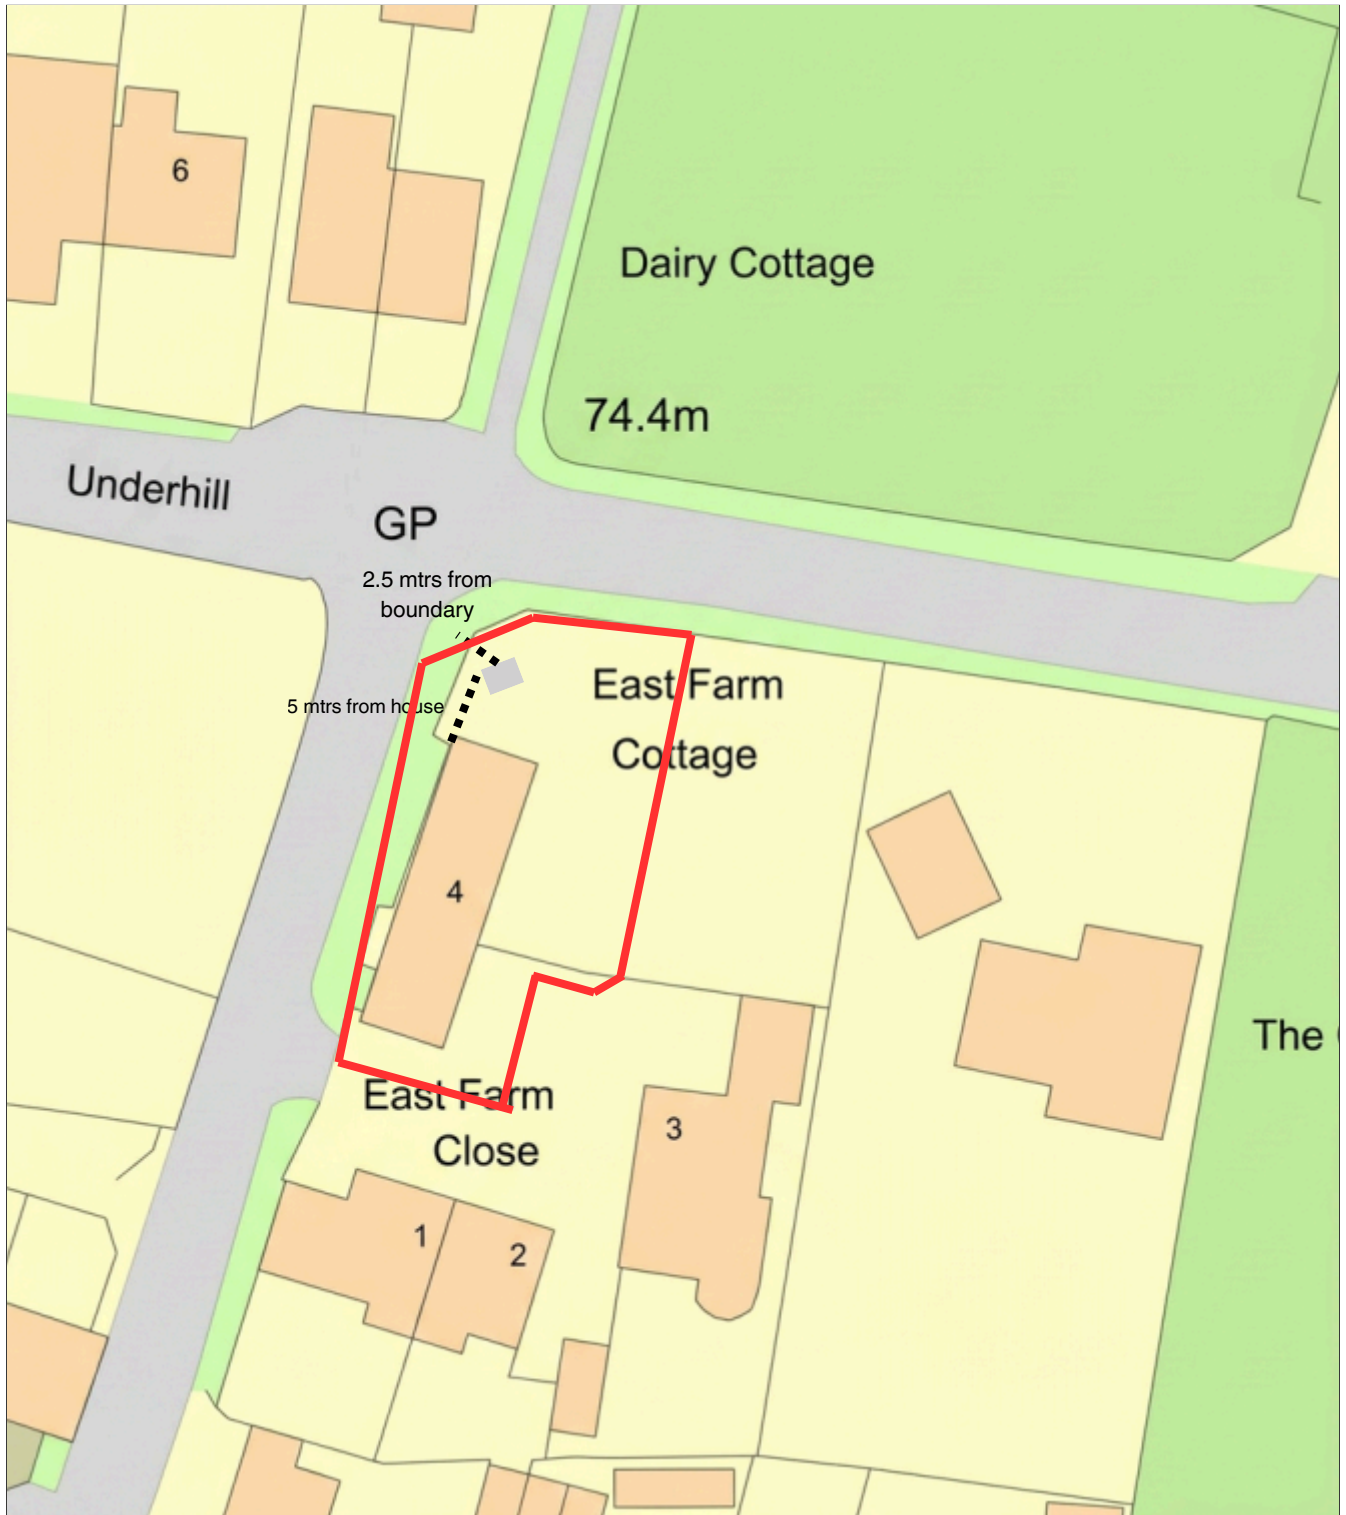

Plan Produced for: Barbara Thomas

Date Produced: 19 June 2026

Plan Reference Number: TQRQM26138134053410

Scale: 1:500 @ A4