
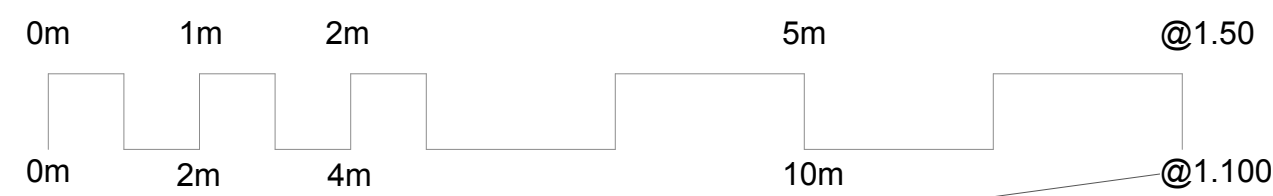


OS EXTRACT - PROPOSED SURFACE PLAN

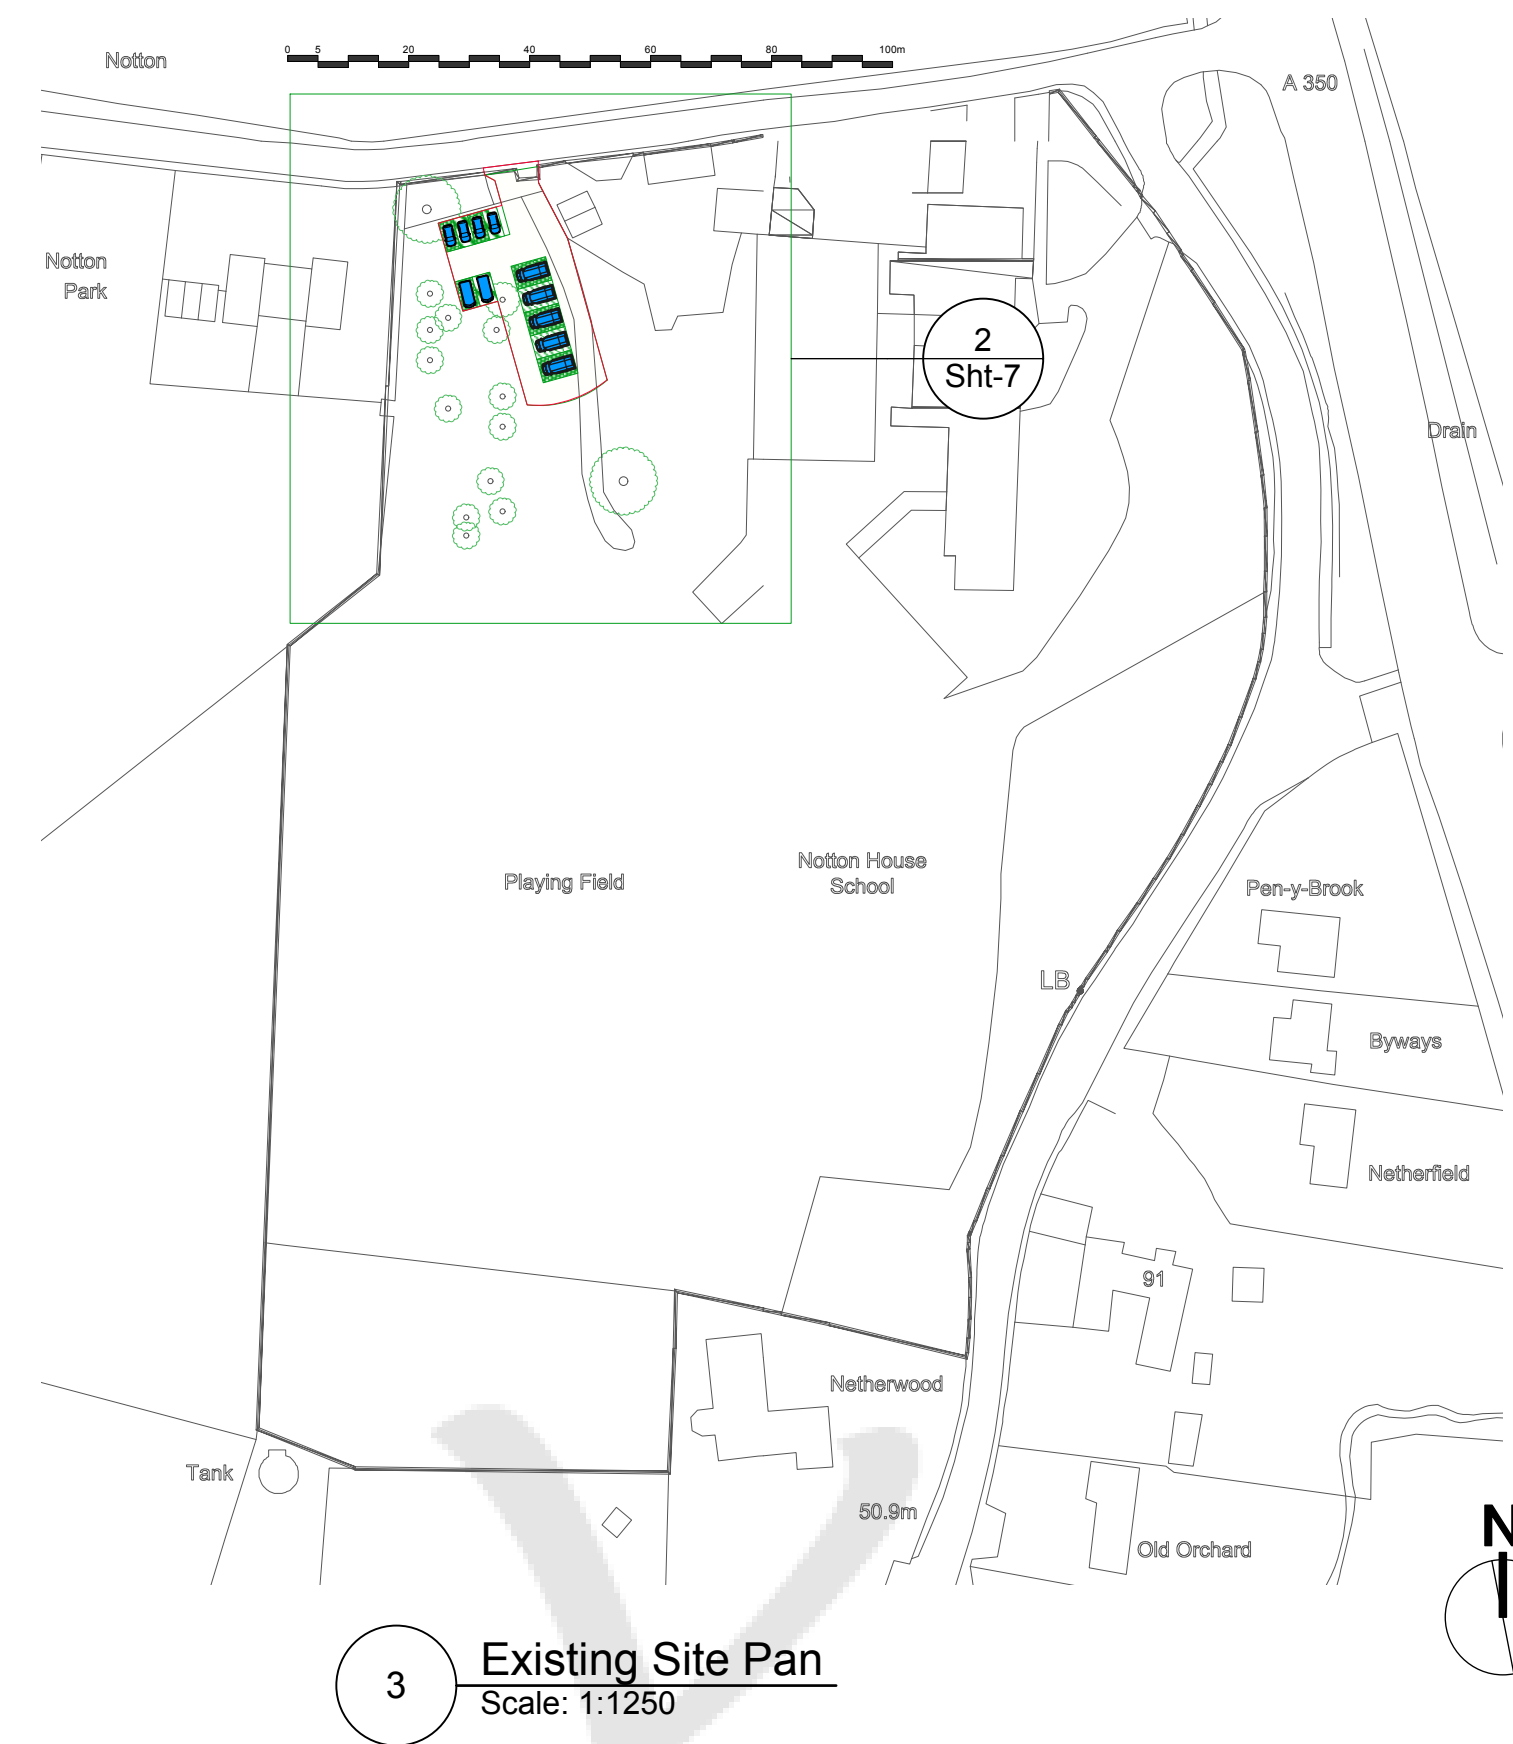


NOTTON PARK ROAD

Aco Drain
100mm wide with
a flow capacity
of 1.1 - 1.5 lps

Drainage
Pipe

Soak Away
Min 1.93m3 for
77m2 of permeable
block paving


2 Proposed Surface Plan
Scale: 1:100

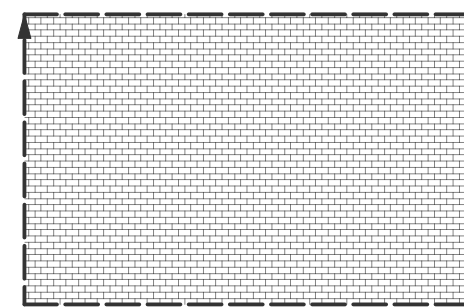

Permiable
Block Paving 77m2



X Grid

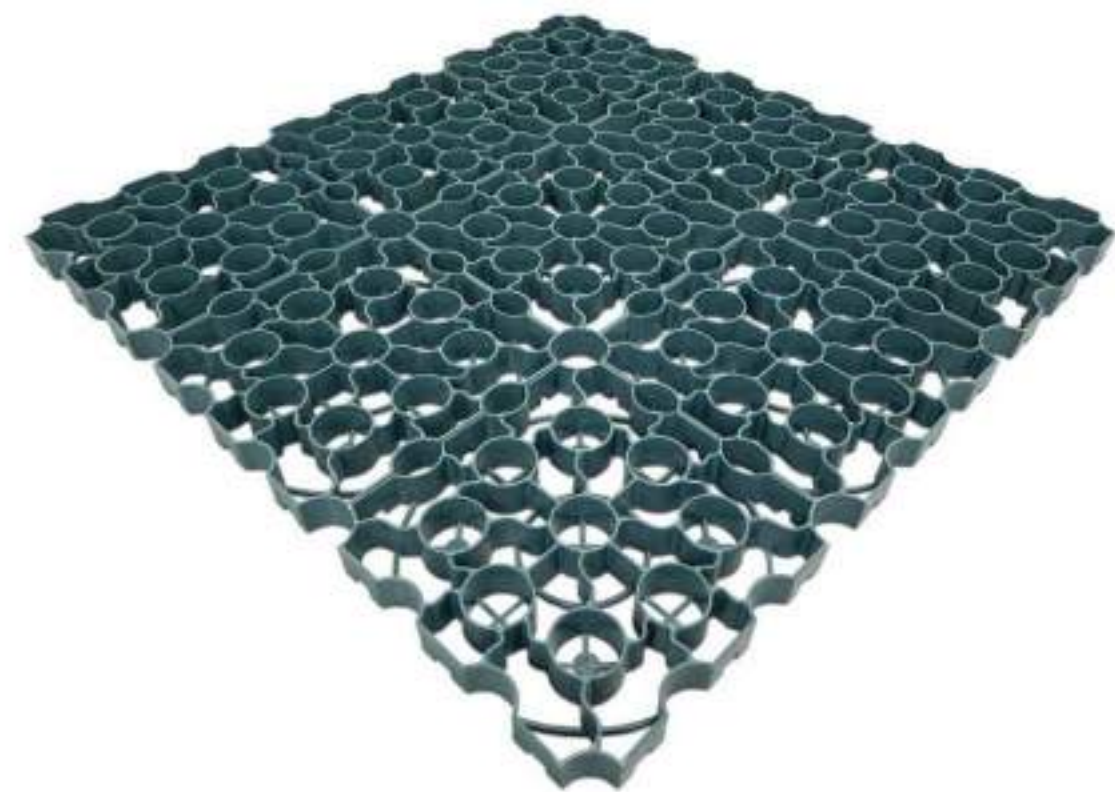

Note:
Existing gates to be replaced with automated gates and paired to allow separated access in and out of the proposed carpark Surface to the highway will be tarmac

Gates to be set back to allow any size vehicle to exit the highway before entering the proposed carpark

X-Grid – Green
Ground Reinforcement Grid System

- Available in Black, White and Green
- Panel Size 330 x 330 x40mm
 - 9 Panels = 1 Sqm
- Made from 100% Recycled Plastic
- UK Designed & Manufactured
- 428 tonnes per m² load bearing capacity
 - UV & Weather resistant
- Easy to Install Interlocking Panels
 - Max Gradient Of 12%