




Site Layout Plan

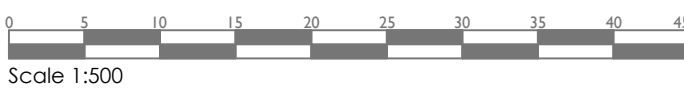

DISCLAIMER: This drawing is copyright and the property of Trinity Rose Architecture Ltd and information is not to be disclosed or reproduced. All dimensions are millimetres, you should not scale from the drawing unless for planning purposes and use figured dimensions where shown. If you are in doubt or the contents of the drawing are not suitable please ask. Please use this drawing in conjunction with all consultants information and site specifications.

Rev	Date	Details
C	JUN 26	Hedge screen added for light spillage protection
B	MAY 26	Plot 2 Repositioned as Planning Consultant Advice
A	DEC 25	Updated for PLANNING



TRINITYROSE
ARCHITECTURE

www.trinity-rose.co.uk architecture@trinity-rose.co.uk T: 01962 880426

Issue			
Client Mr. Lyell Fairlie			
Project Land to SW of Witt Road Winterslow			
Drawing Title Site Layout Option & Cross Section			
Scale 1:500 @ A3	Date Jun 2026	Drawing Ref. B25-Wroa-P-007	Rev C