


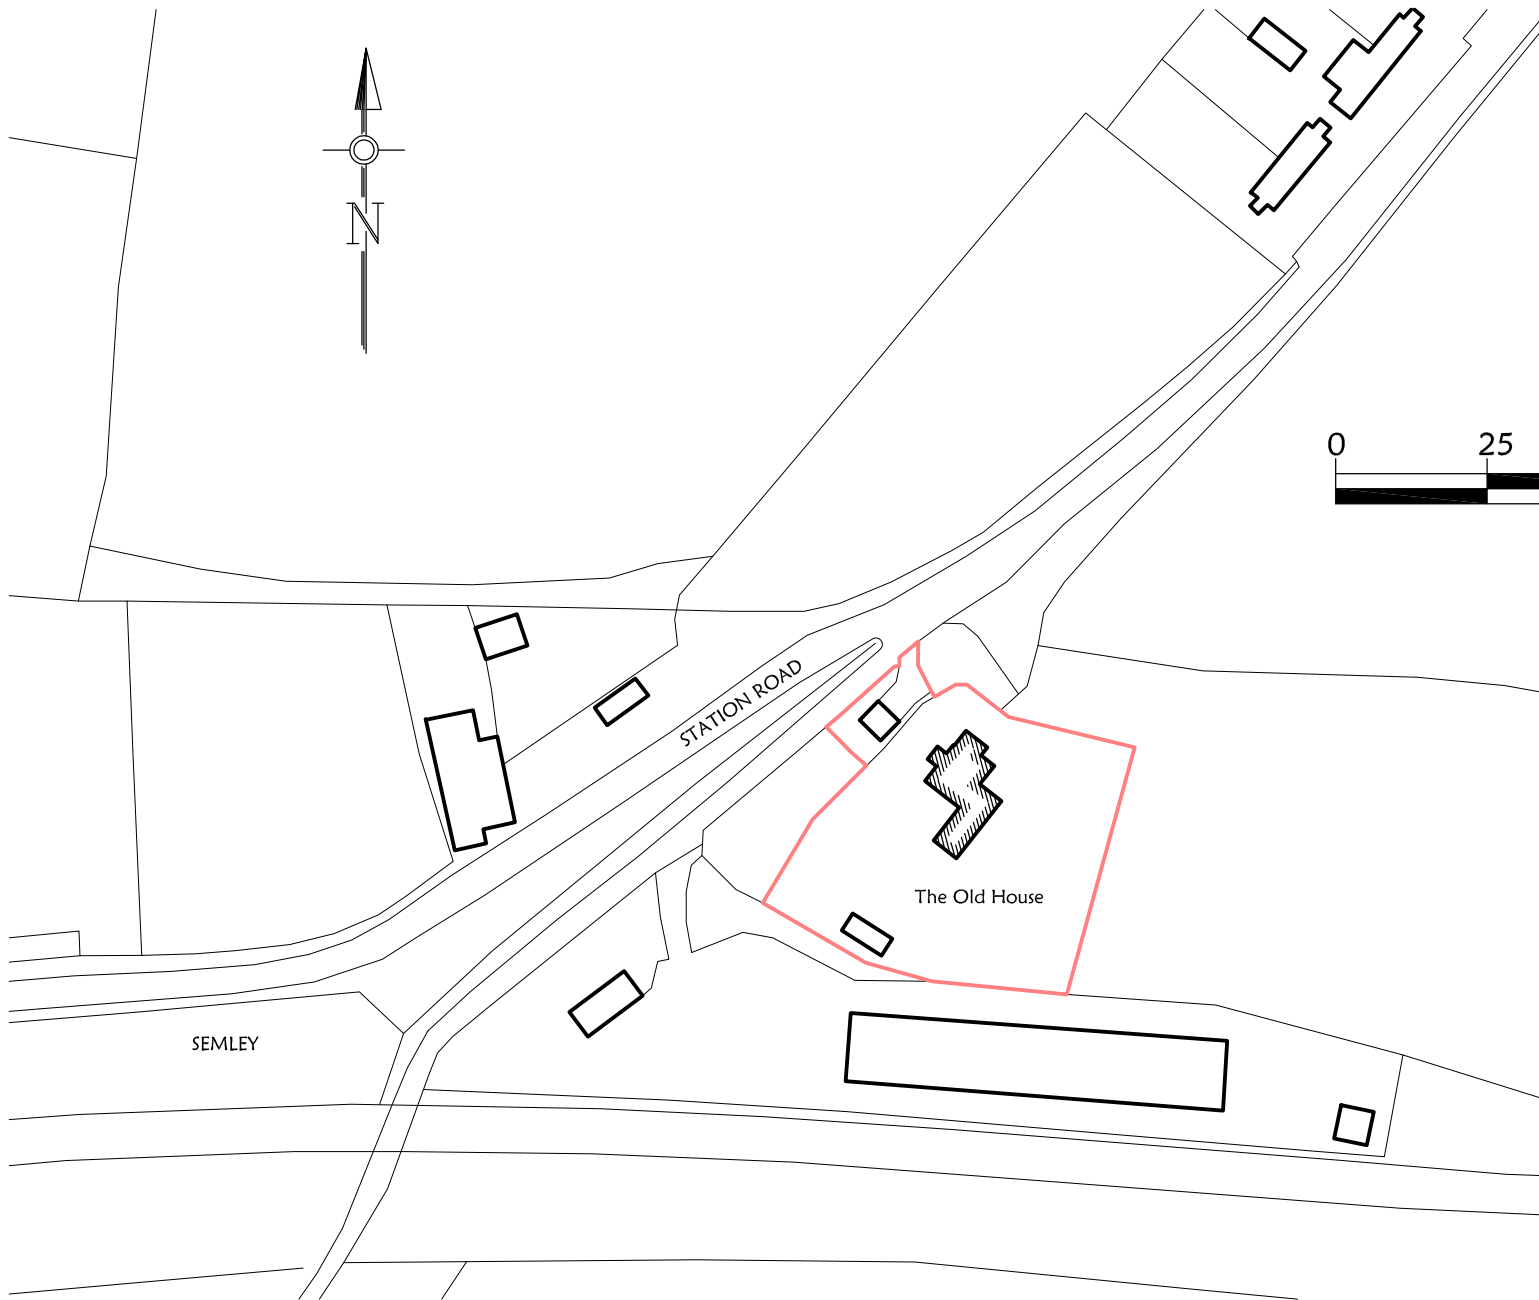

SCALEBAR 1:1250

Project:

THE OLD HOUSE
SEMLEY, WILTSHIRE

Drawing Title:

LOCATION PLAN

Client:

MR AND MRS CASH

Scale: 1:1250 @ A4

Drg No: P993/01

Rev:

LOCATION PLAN 1:1250