



Existing Street Elevation scale 1:50 @ A1 (1:100 @ A3)

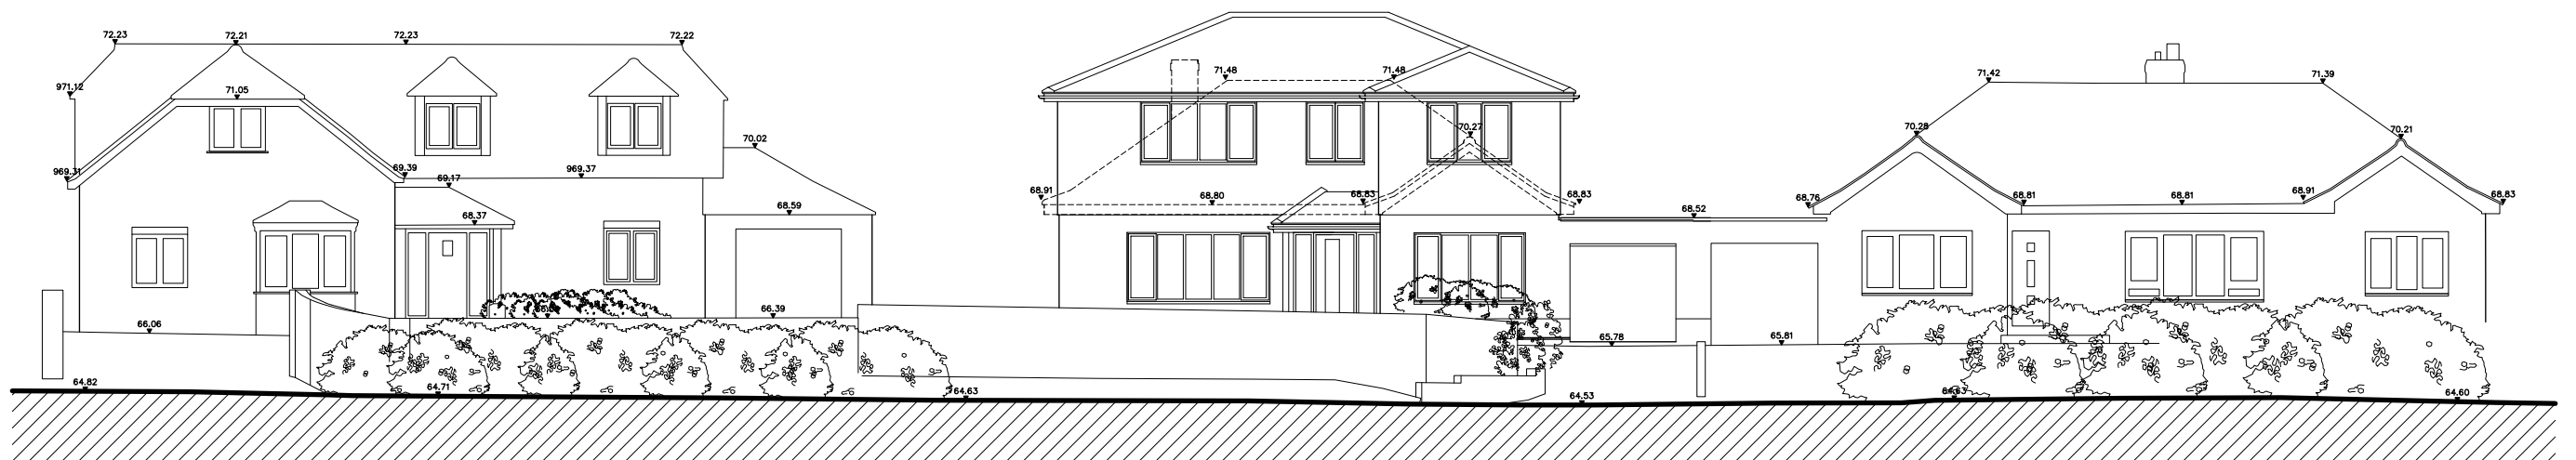

Proposed Street Elevation scale 1:50 @ A1 (1:100 @ A3)

Existing and Proposed Street Elevations for Proposed Extension and Alterations to Holmbury, Coombe Bissett

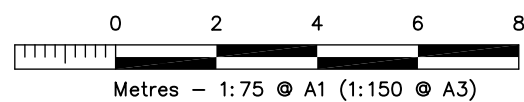

Rev	Revision	Date
Sarum Architecture Bespoke Architectural Design 33 Old Meadows Walk, Salisbury, Wiltshire, SP2 8PA Website: www.sarumarchitecture.co.uk Email: chris@sarumarchitecture.co.uk Tel: 01722 238399 Mob: 07979 923861		
Project:	Holmbury Coombe Bissett	
Drawing:	Survey and Proposed Street Elevations	
Client:		
Drawing Scale:	1:75 (1:150 @ A3)	
Drawing Number:	26/0462/104	