



This drawing is the copyright of PKA Architects Ltd.
Registered in England and Wales No 8605083.
Do not rely on Scaled Dimensions - work to figured
dimensions only. If in doubt - ASK.
All dimensions to be checked on site by contractor
Work to existing building features where appropriate
Any OS copyright data on this drawing is reproduced
under license

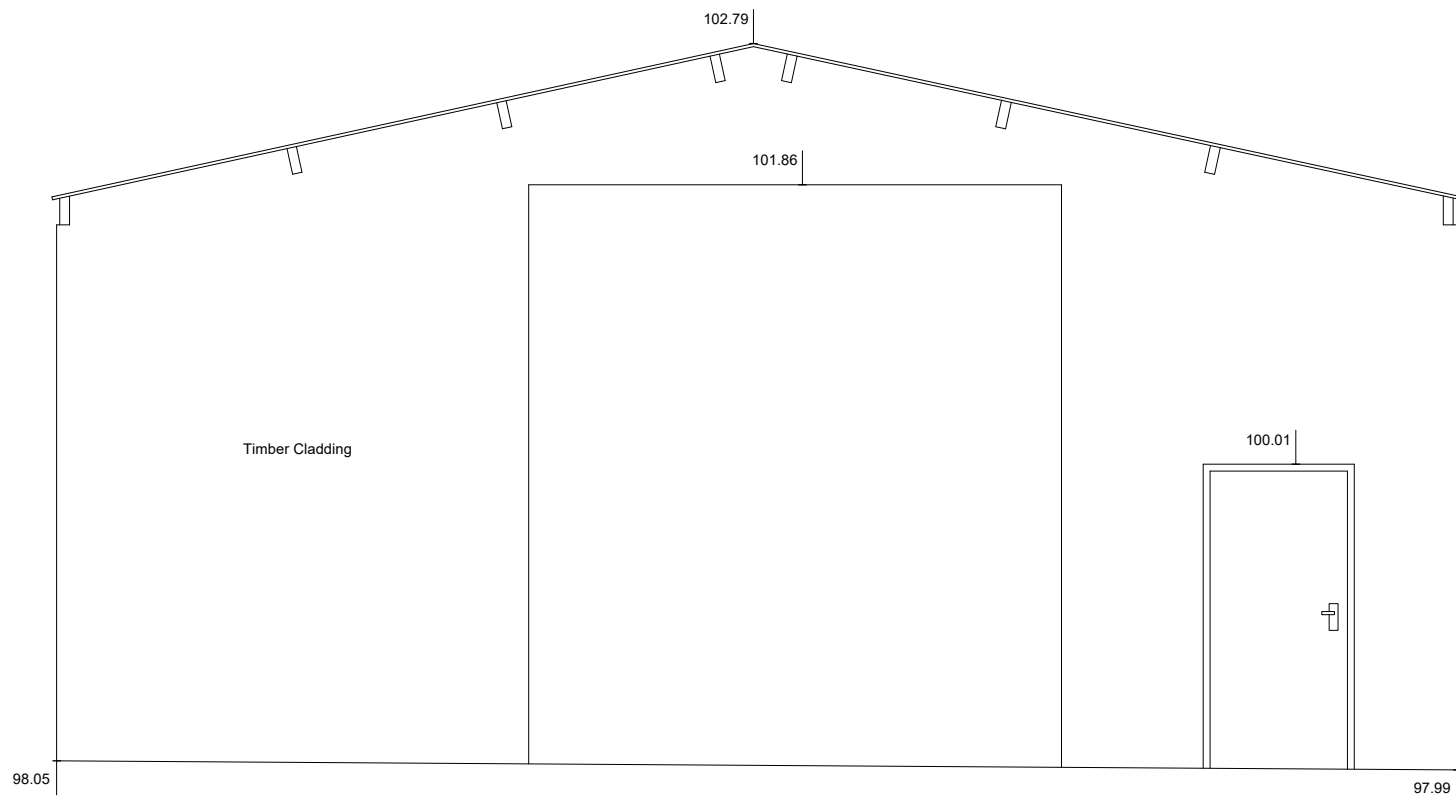


DATUM: 97.000m

ELEVATION 1

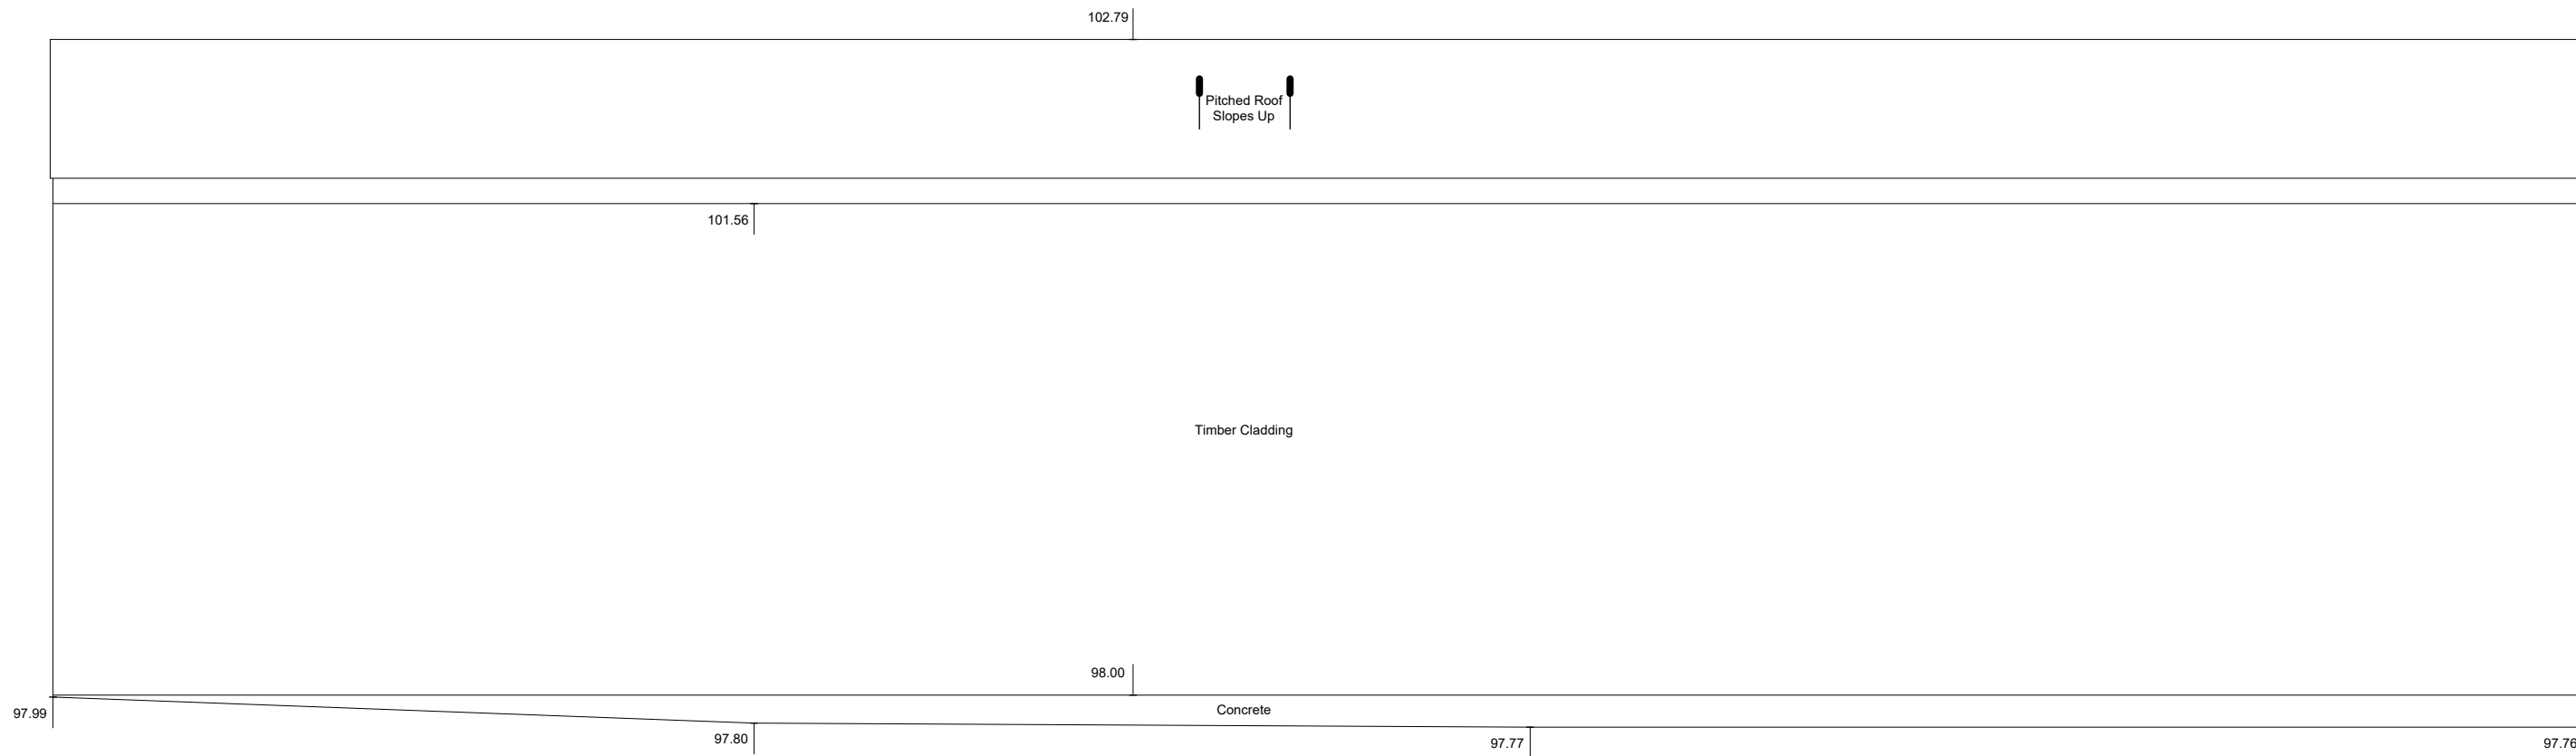


ELEVATION 2

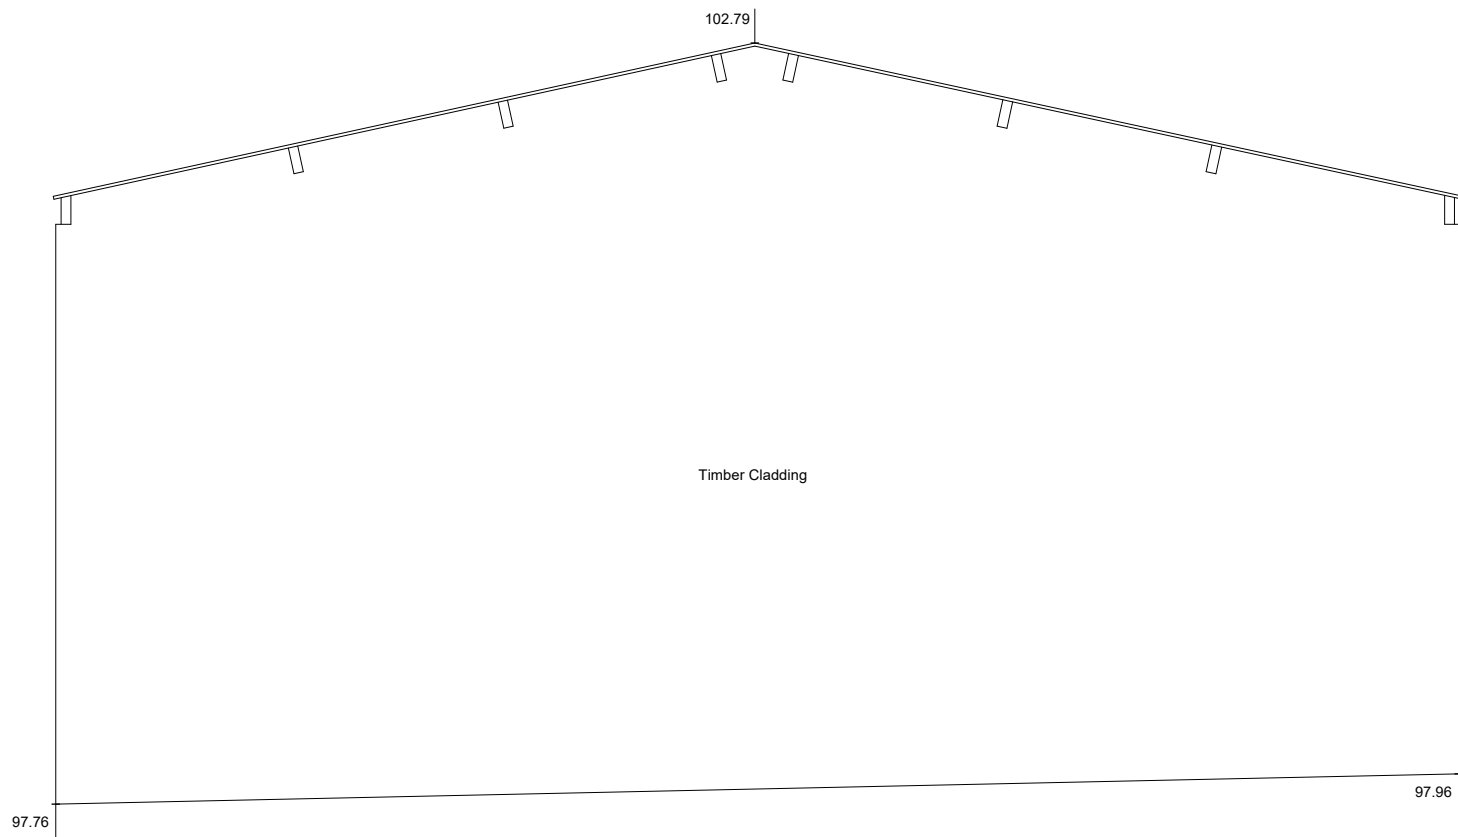

DATUM: 97.000m

ELEVATION 3

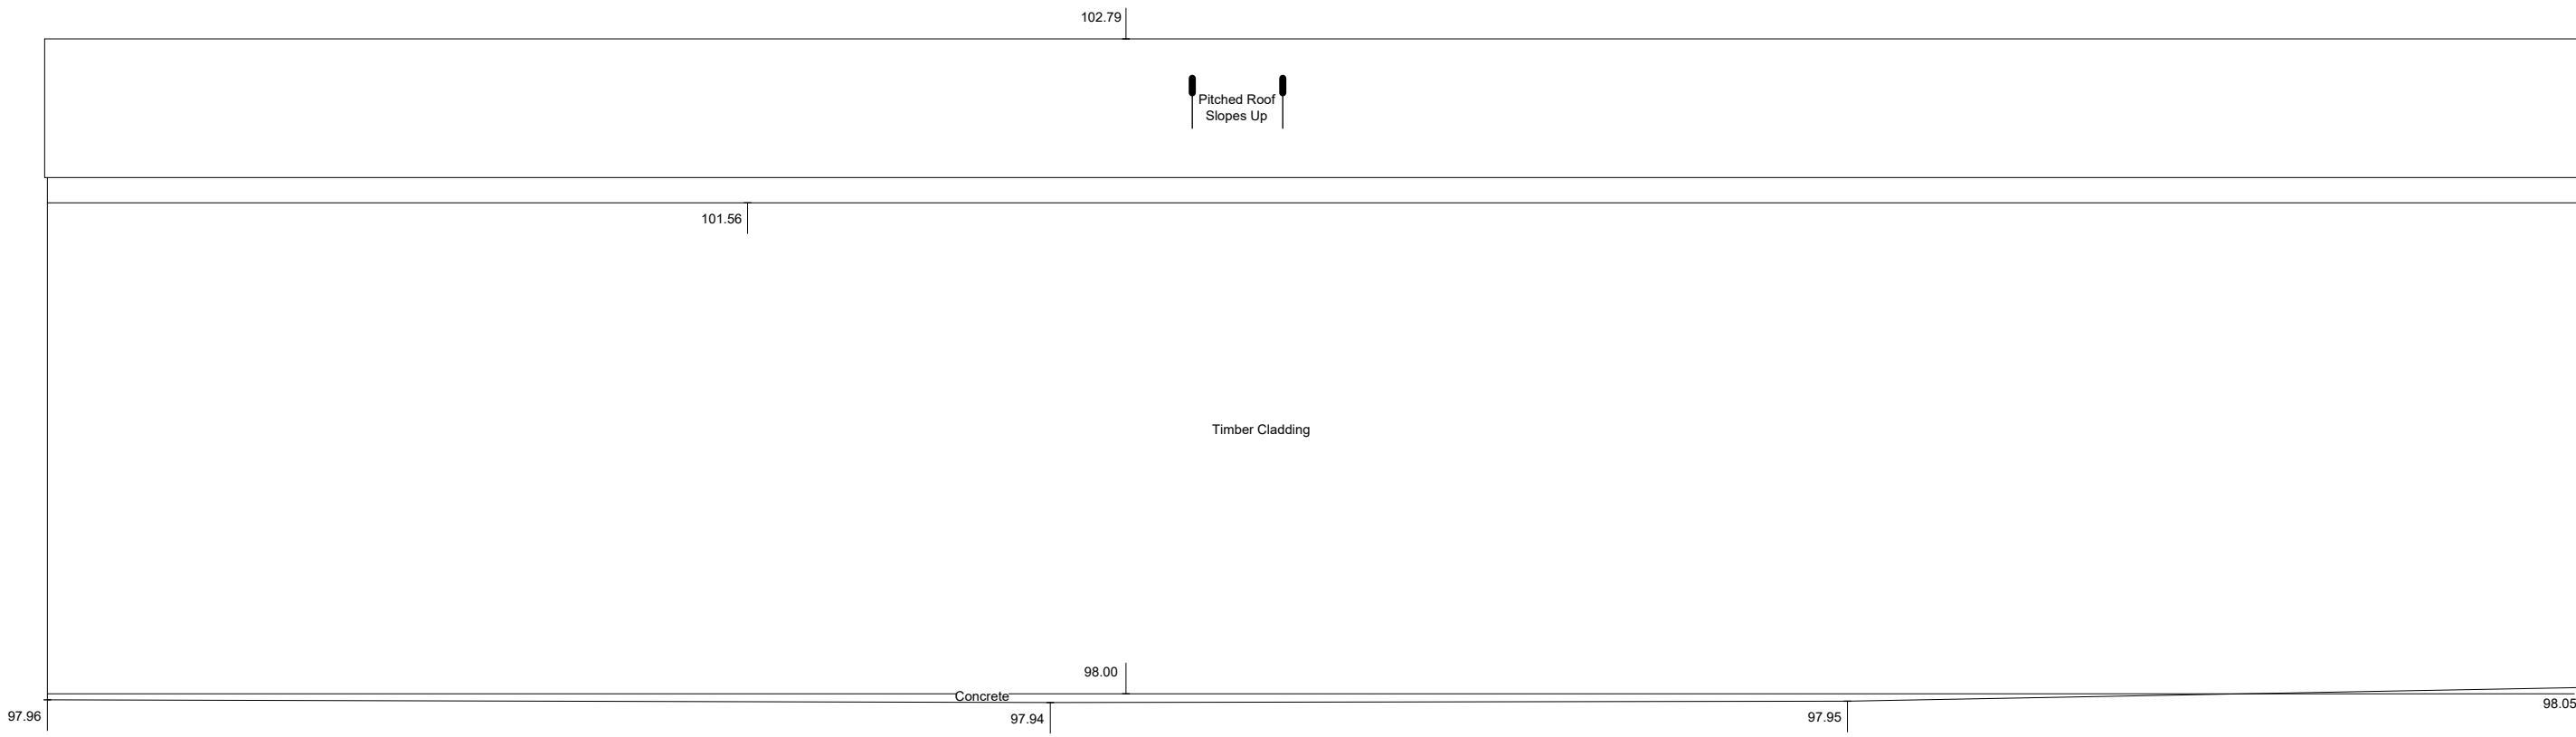

ELEVATION 4

