




Extg SE (Rear) Elevation



Extg SW Elevation



Extg NE Elevation

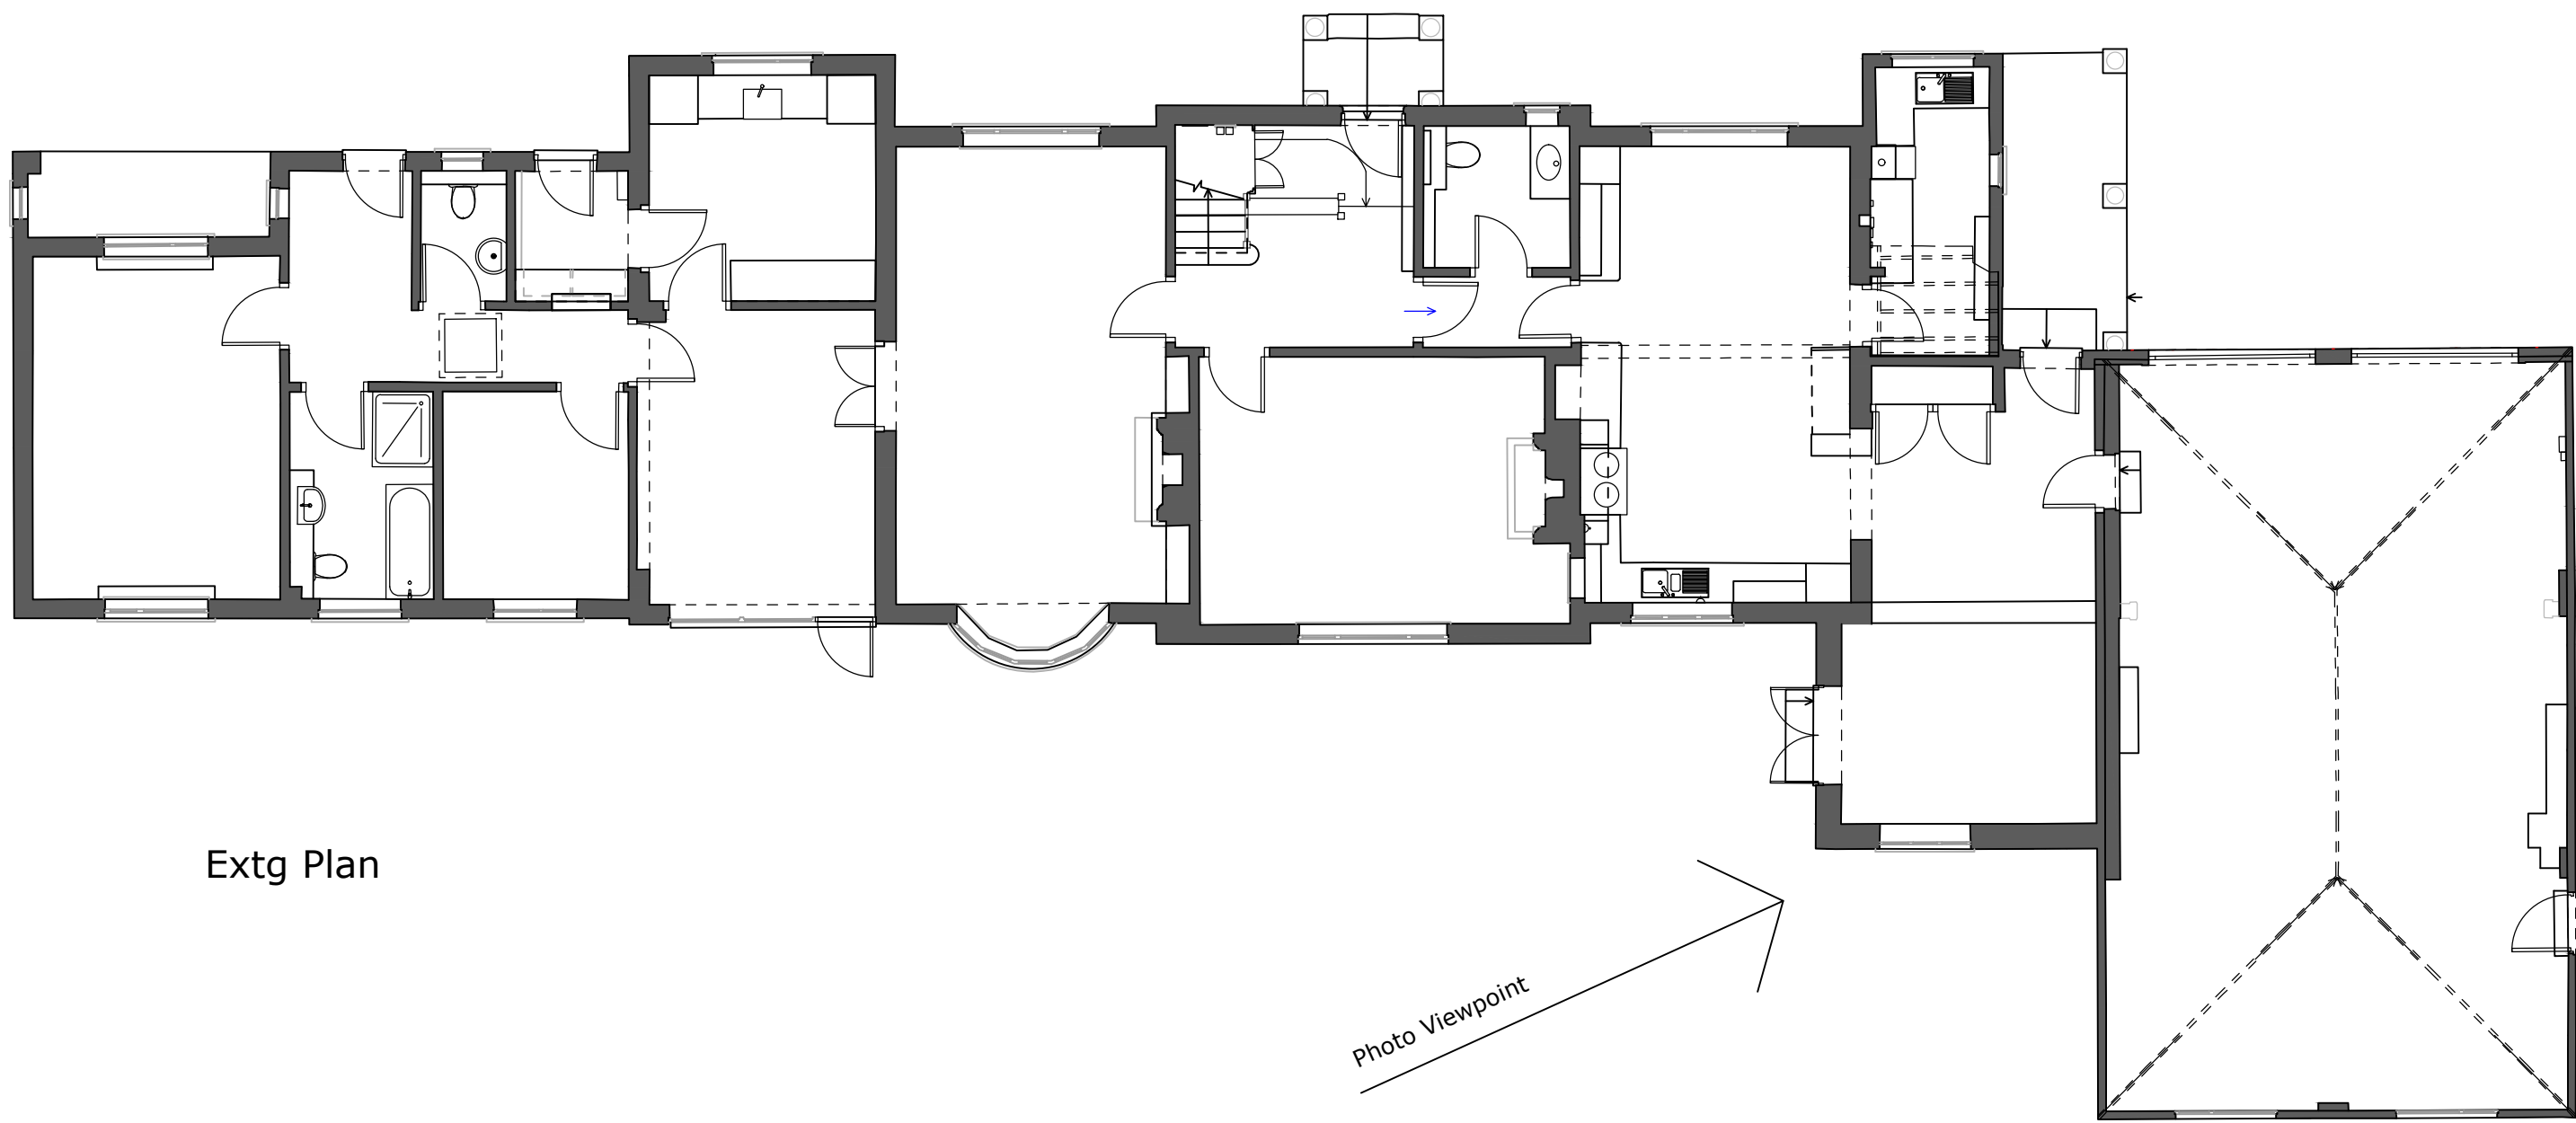

Extg Plan



Existing Rear Terrace Photo



Rev.	Date	Notes	Init.

Broadlands, Box

Existing

Project Number	Drawing Number	Revision
24086	/ (L)201	P1

BIM Reference	.
Status	PLANNING
Scale	1 : 100 @A1
Drawn by	KB

nash
partnership

Head Office : 01225 442424 | 23a Sydney Buildings, Bath, BA2 6BZ
E: mail@nashpartnership.com | W: nashpartnership.com

Responsibility is not accepted for errors made by others in scaling from this drawing.
Contractors must check all dimensions on site. Discrepancies must be reported immediately to the architect before proceeding. This drawing is copyright ©2025 Nash Partnership. All rights reserved.