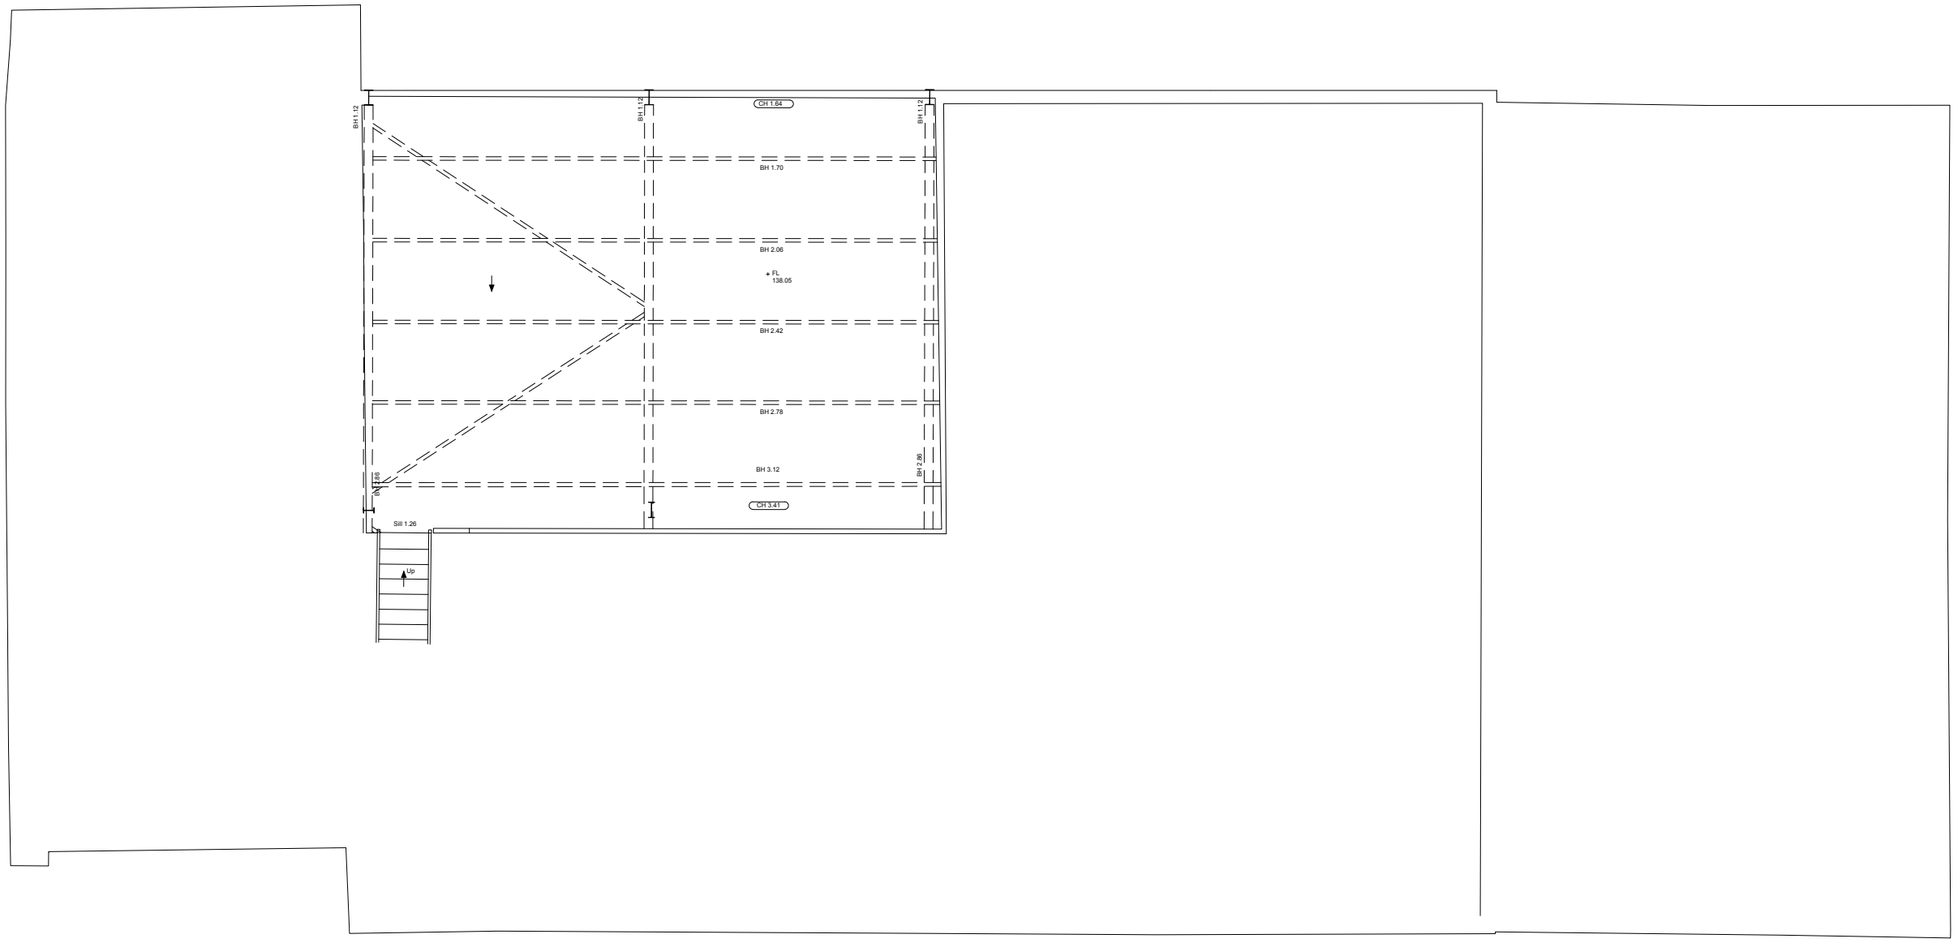

01 First Floor Plan

2m 4m 6m 8m 10m

notes	Key	rev	description	date
		A	Issued for information	10.11.2022

9 The Common, Siddington
Cirencester, GL7 6EY

t: 01285 323454
e: info@rixonarchitects.com

RIXON ARCHITECTS

job title
Knockdown Farm, Tetbury

drawing title / location		drawn by
Existing First Floor Plan- Barn		JMA
status: INFORMATION	scale: 1:100 @ A3	checked by: JR
project number: 2218	drawing number: 17	revision: A