




This drawing is copyright of CLARK & MAXSON Ltd & may not be copied or reproduced without permission. Figure dimensions are to be taken in preference to scaled dimensions. Large scale dwgs to have preference to small scale dwgs. Dimensions for fixed-in items are to be checked on site prior to manufacture.

REV	DATE OF REVISION	BY	DATE
-----	------------------	----	------

REV	DETAIL OF REVISION	BY	DATE
A	AMENDED FOLLOWING PLANNERS TO MATCH	B	24/0004
B	CHANGE DRAWING SHOW	B	05/03/04

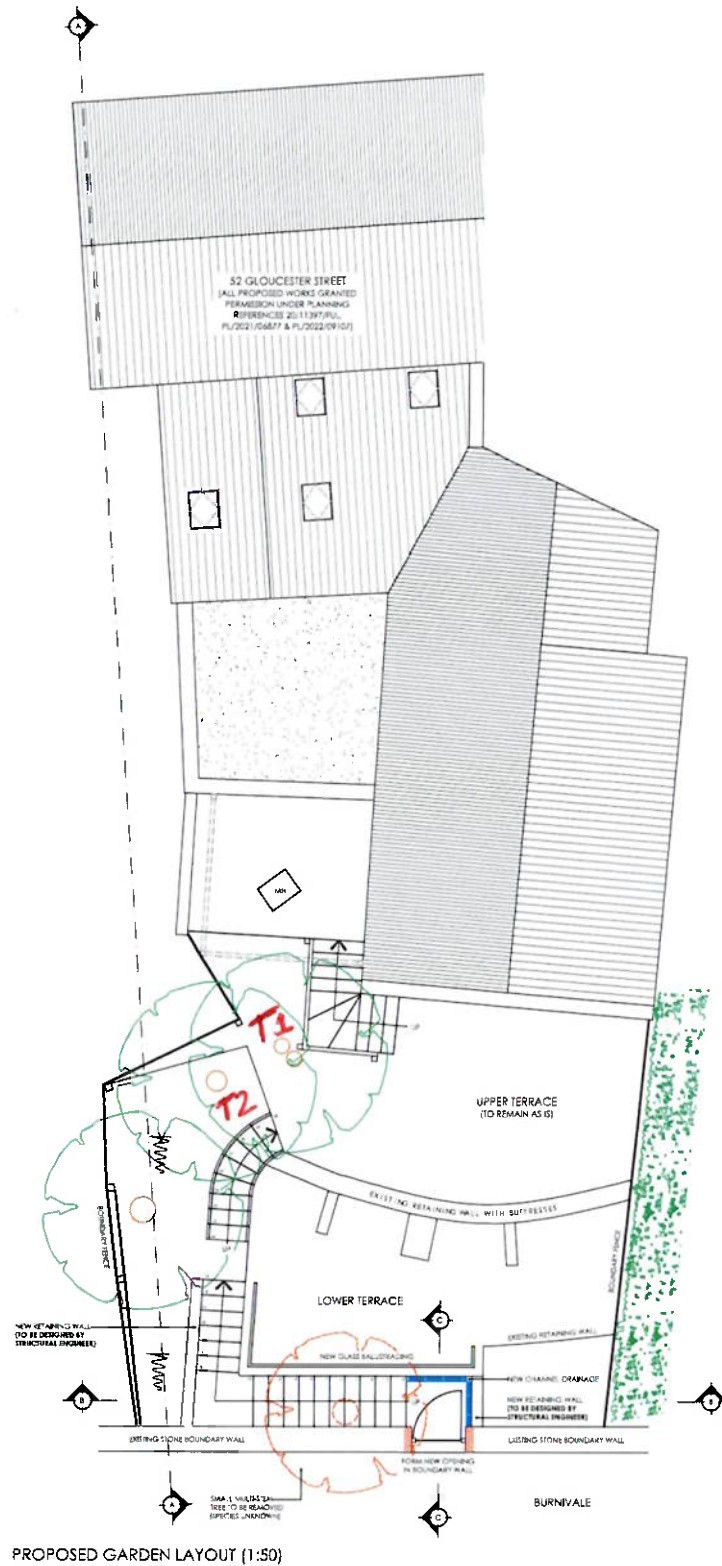

PROPOSED GARDEN LAYOUT (1:50)



PROPOSED NEW GARDEN STEPS,
52 GLOUCESTER STREET
MALMESBURY, WILTSHIRE, SN16 0AA

PROPOSED GARDEN PLAN

MR & MRS W HANKS

Snake	HQ Blank	Project	Date
1-50	A1	DN/B1	OCT 24

4951/76	B
---------	---