


Fairfields Home Office

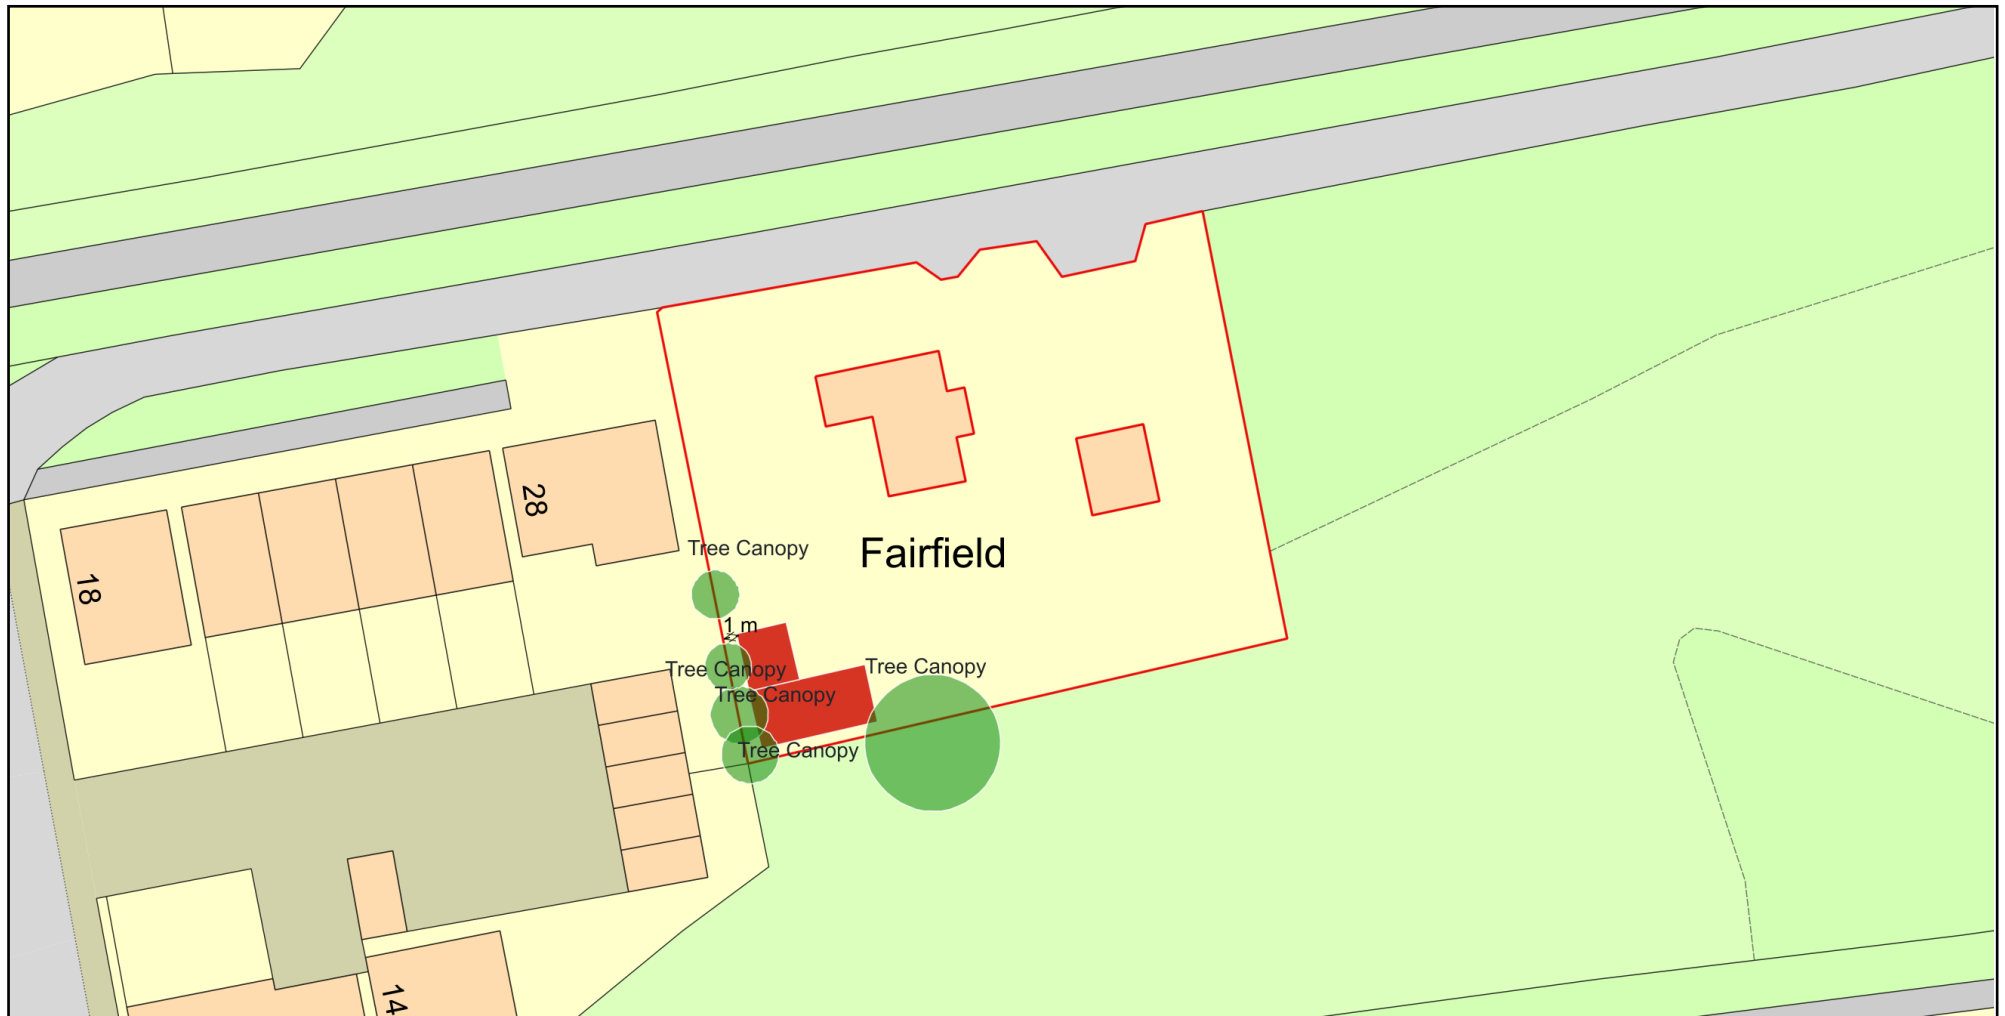

0 20
Metres



Plan Produced for: Kevin Pfister

Date Produced: 23 Jun 2026

Plan Reference Number: TQRQM26174101243104

Scale: 1:500 @ A4

© Crown copyright and database rights 2025 OS 100042766

