


CH6-001 LOCATION PLAN

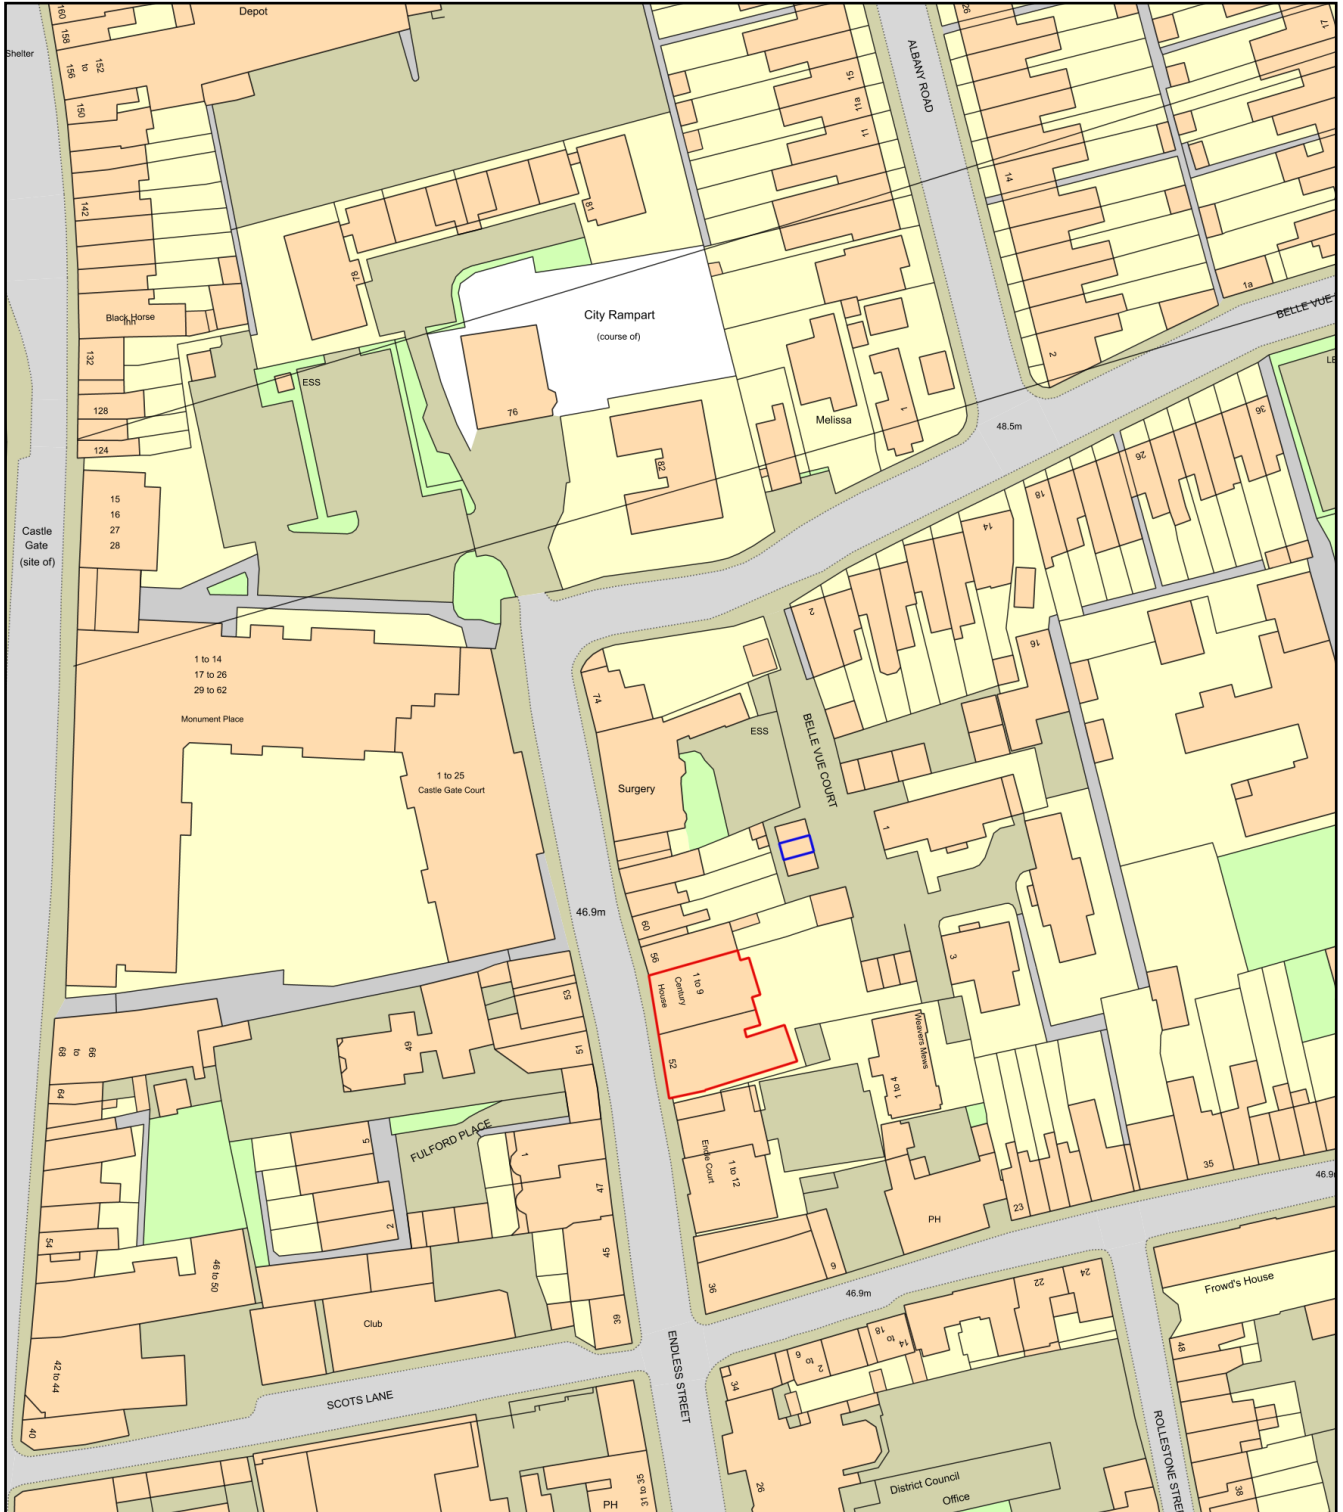

0 50
Metres



Plan Produced for: EndlessUK Ltd.

Date Produced: 23 Jun 2026

Plan Reference Number: TQRQM26174100935282

Scale: 1:1250 @ A4