

EndlessUK Ltd.
Windover House,
St Ann Street
Salisbury,
Wiltshire,
SP1 2DR
UK

+44 7500 113377

CLIENT: INTERNAL

PROJECT NAME:
P6042001-2026

PROJECT ADDRESS:
APARTMENT 6 CENTURY HOUSE
ENDLESS STREET
SALISBURY
WILTSHIRE
SP1 3UH

CONTRACT NO:
P42001

Drawing information


CH6-003
PROPOSED WORKS PLAN
19-06-2026
DCW

Mod:

Units: Meter (m)

Scale: 1:50 @ A3

Key:
Red = existing modern partition/wall to be removed
Blue = proposed new lightweight partition/wall
Grey/black = retained existing wall/partition

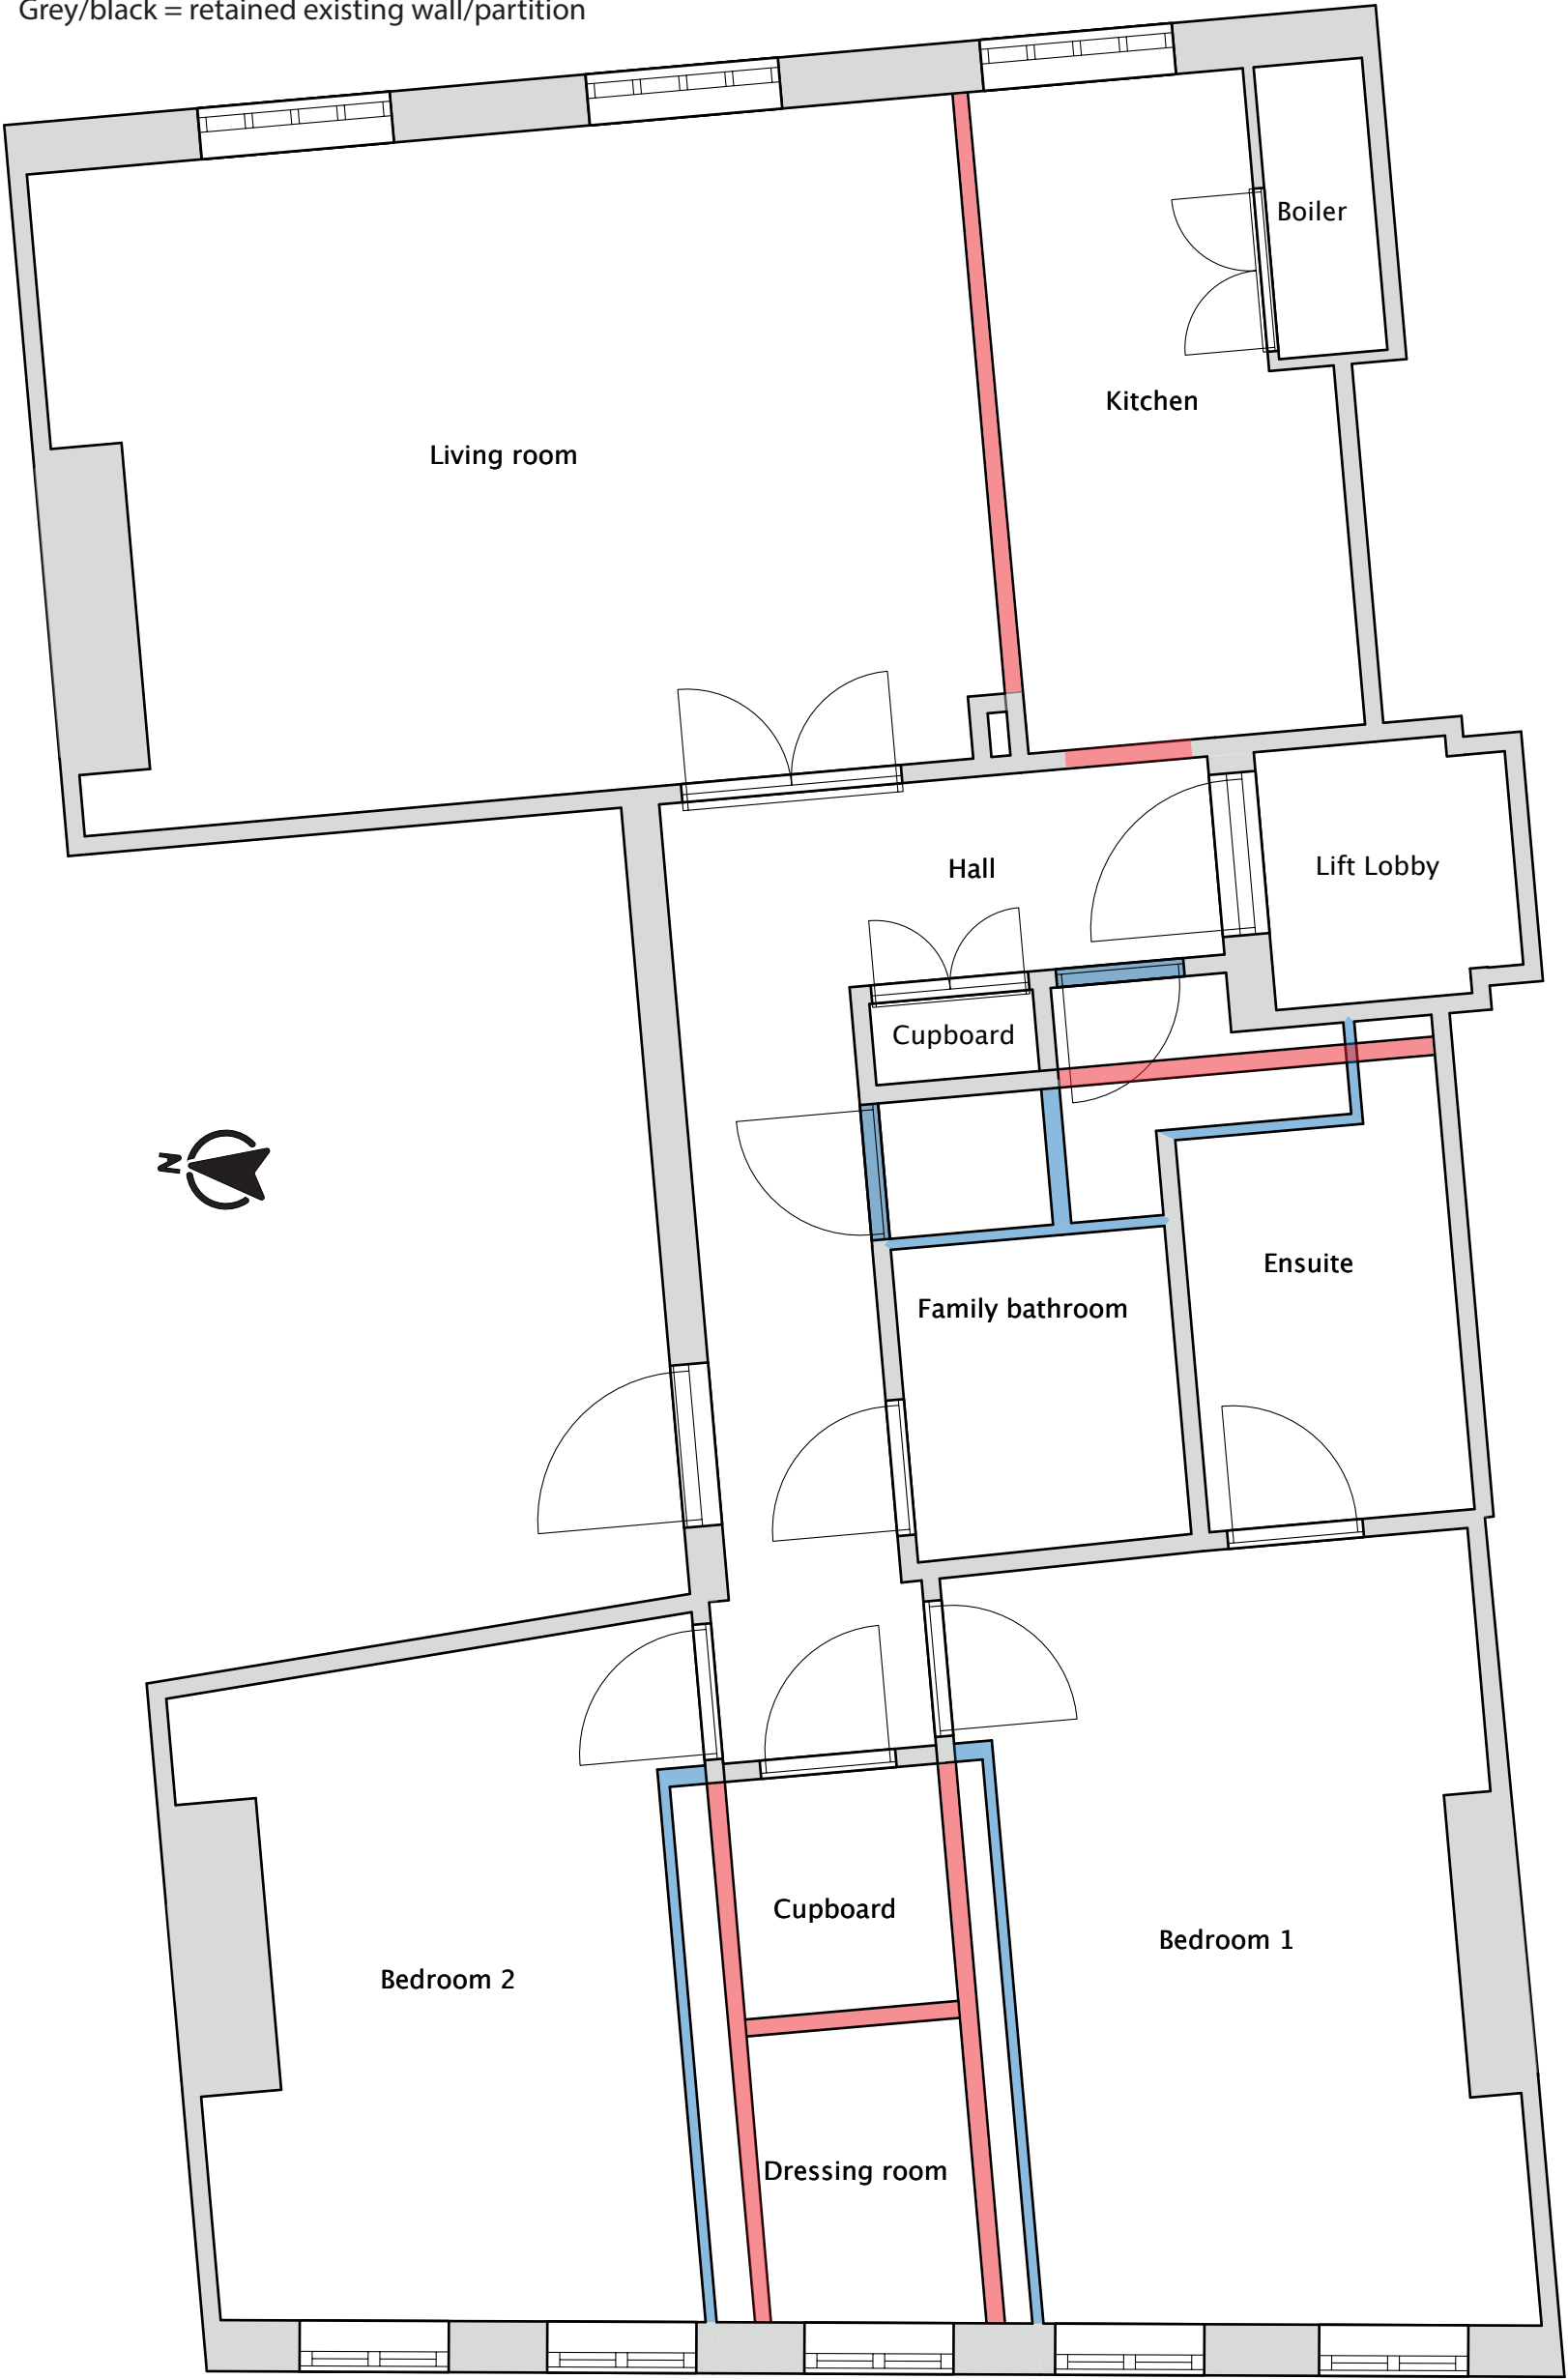

Notes:
1. No structural walls are proposed to be removed.
2. Works relate to modern internal partitions associated with the apartment conversion.
3. Final works subject to Listed Building Consent, landlord/freeholder approval and Building Regulations where required.

0 1m 2m 3m 4m 5m

© EndlessUK Ltd. This drawing is the property of EndlessUK Ltd. Copyright is reserved by them and the drawing is issued on the condition that it is not used, copied, reproduced, retained or disclosed either wholly or in part, by or to any unauthorized persons, without the consent in writing of EndlessUK Ltd.