


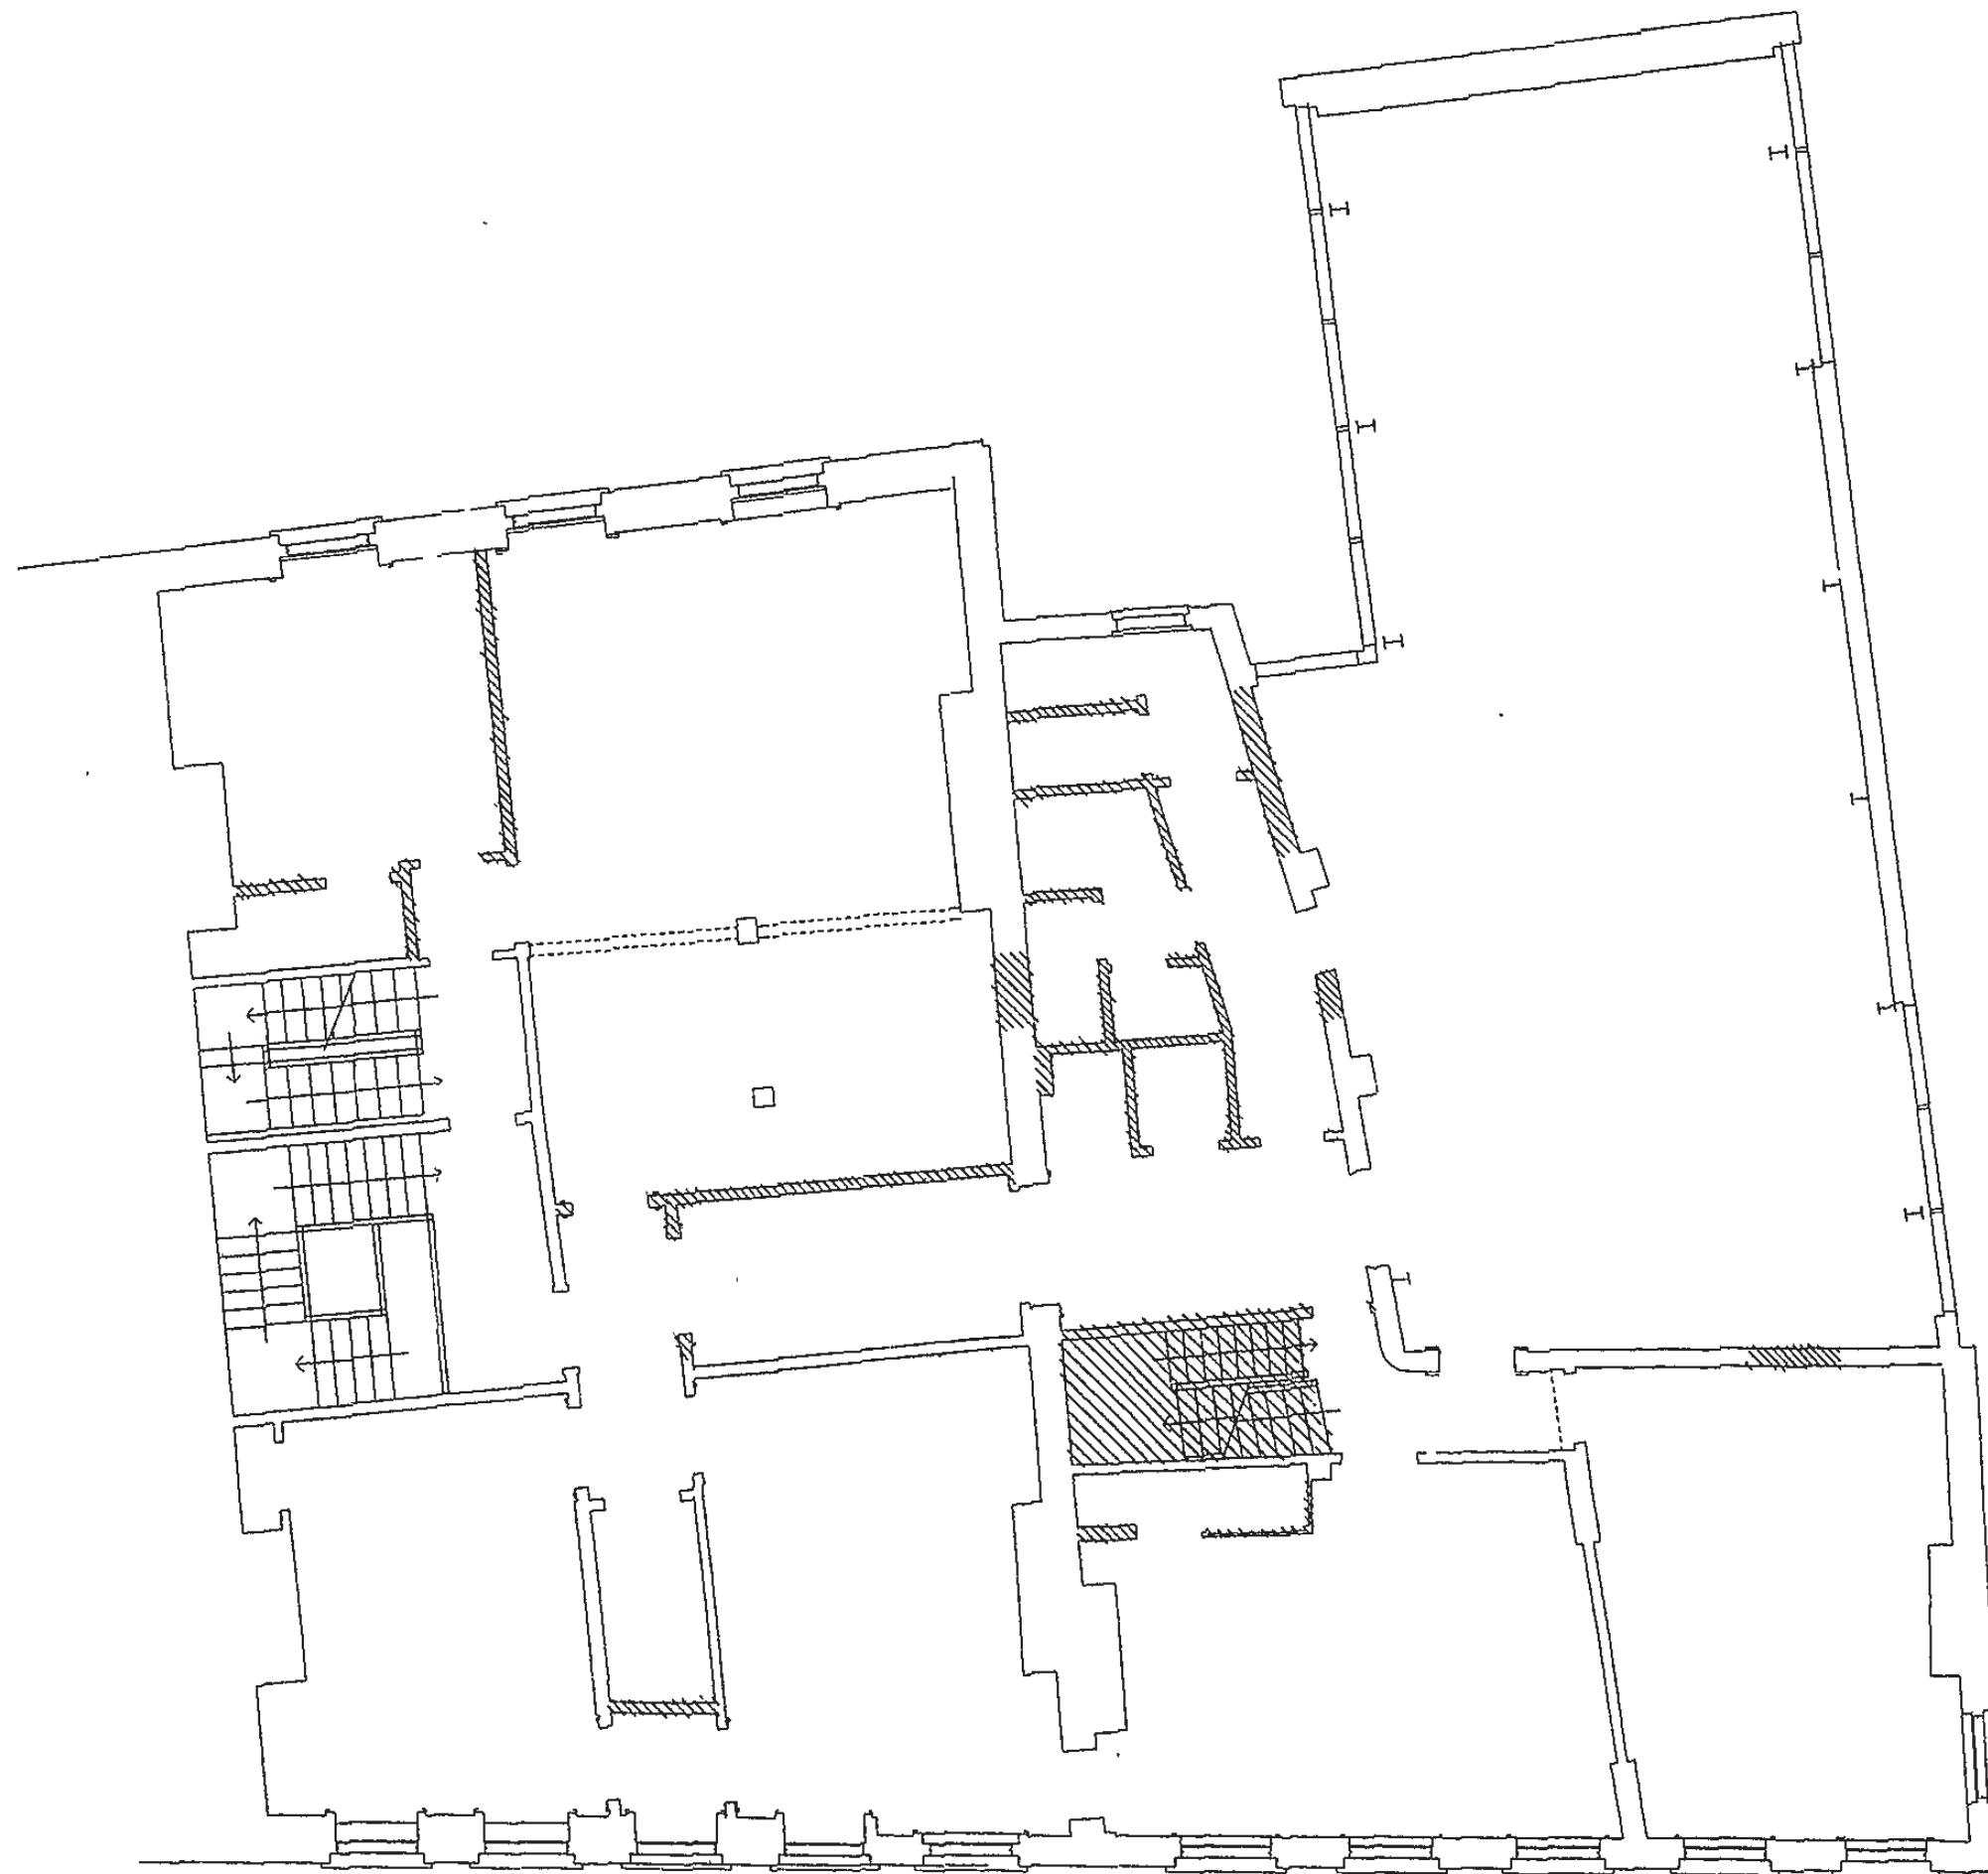

Indicates where existing p

SECOND FLOOR PLAN