




EXISTING STREET SCENE


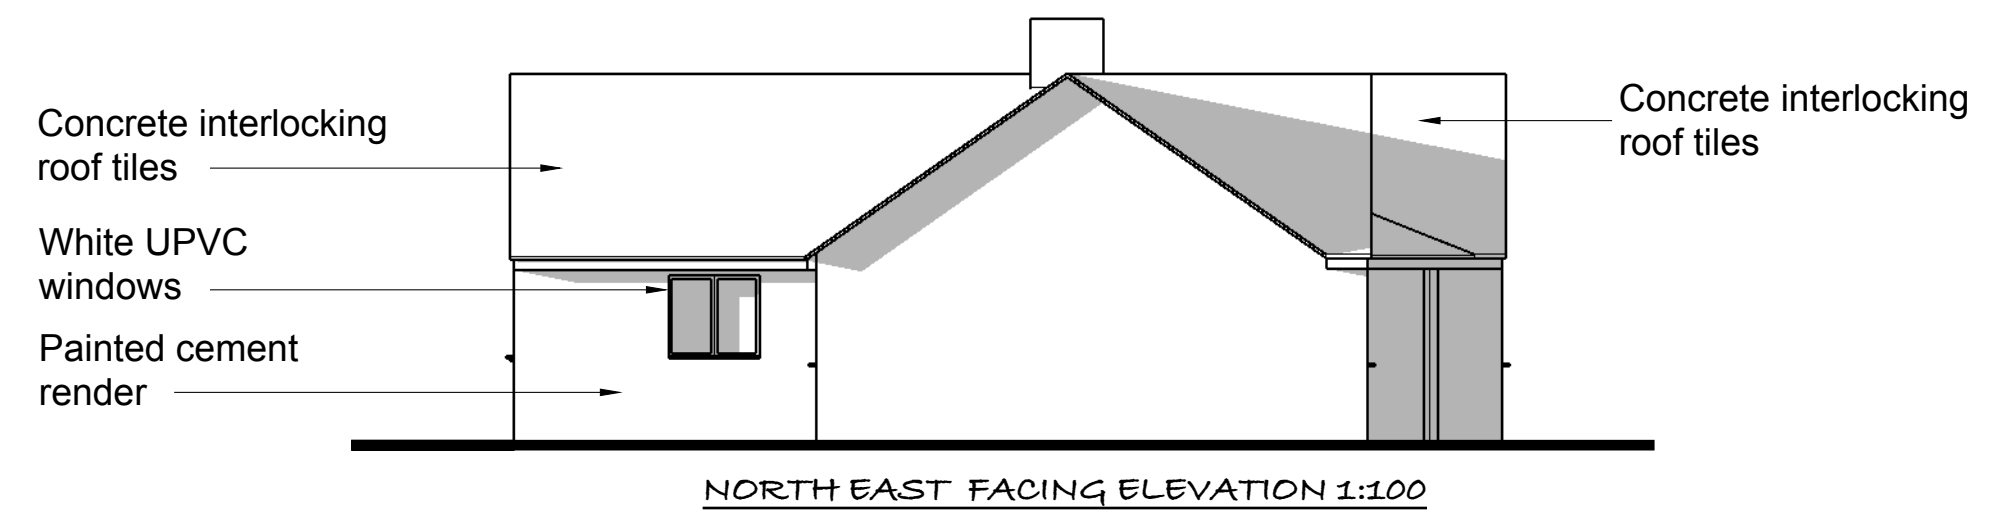


This is not a complete working drawing, for Planning and Building Regulations use only. Additional information may be required as work proceeds.

Services and ground investigations were not available at the date of this drawing.

Crown Copyright Reserved. This drawing is for use only with named site and is copyright

This is a scheme based on an enlarged O.S extract and is subject to a site survey.

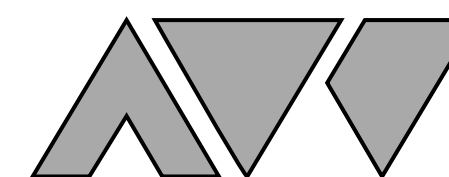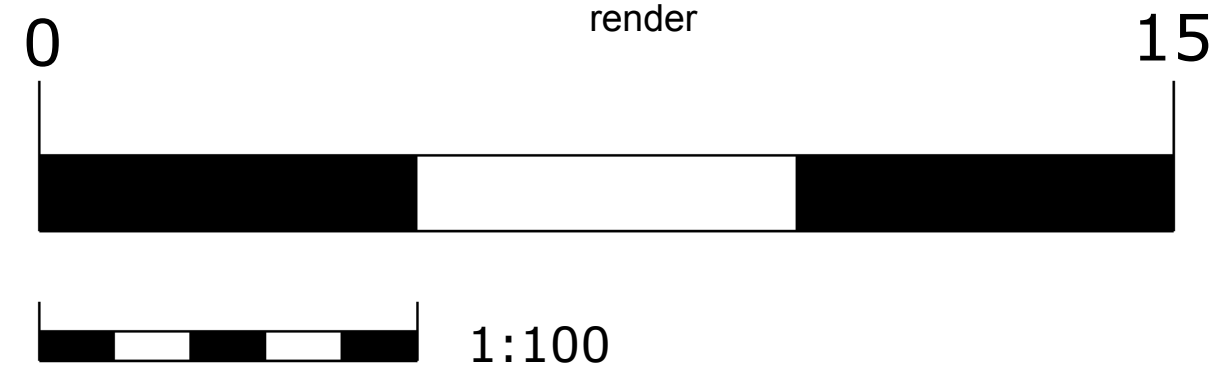

ARCHITECTURAL DESIGN LTD  
 ANTHONYWEBSTER.CO.UK  
 info@anthonywebster.co.uk  
 07701027841

PROJECT: Renovation of Home Office  
 SITE: East Meadow, Lea  
 TITLE: Existing Elevations  
 DATE: OCT 2022  
 PAPER SIZE: A2  
 DRAWING NO: EM.03A