


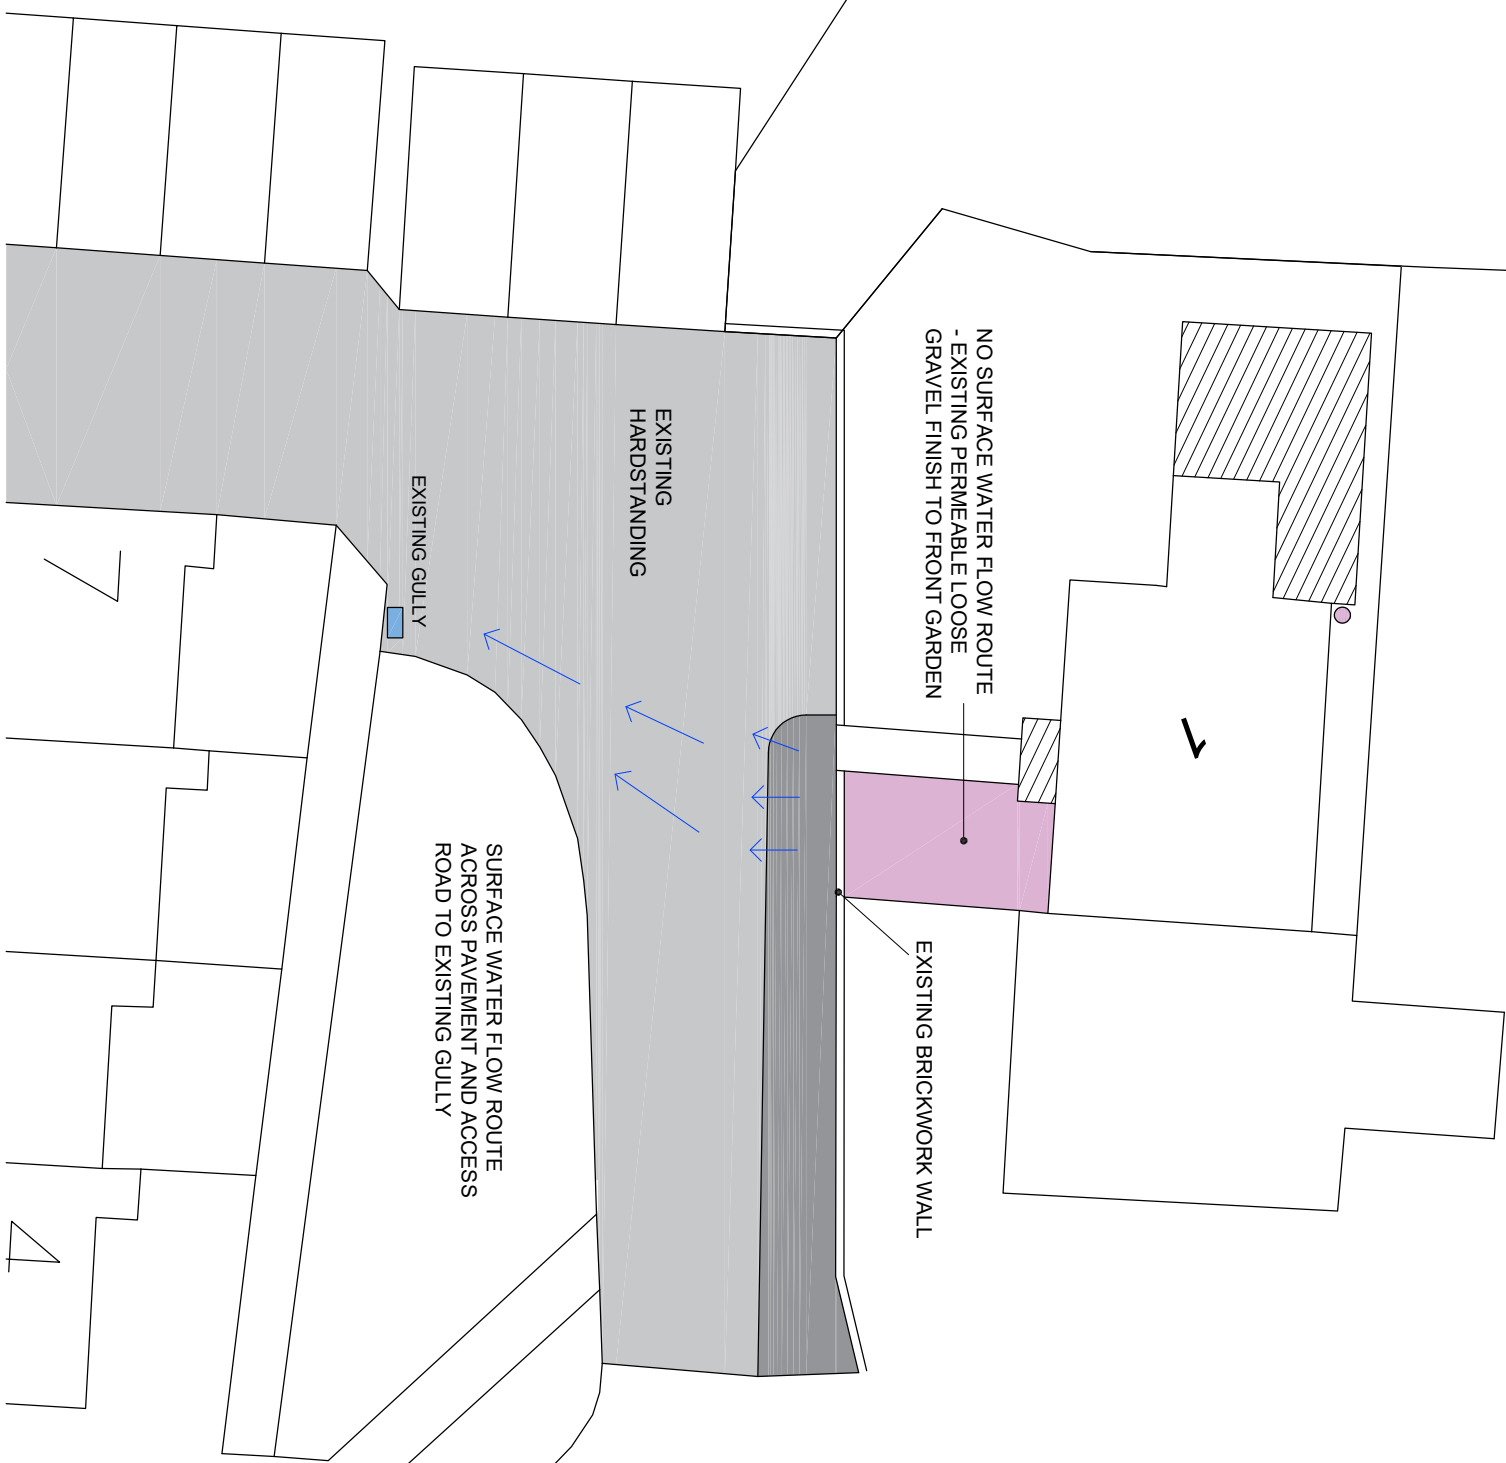

AS EXISTING



AS PROPOSED



REVISION NOTES

STATUS

PLANNING

PROJECT

LOFT CONVERSION & SIDE EXTENSION
1 MEADOW CROFT, CHILTON FOLIAT,
HUNGERFORD, RG17 0UA

DATE DRAWN BY JD SCALE 1:200@A3

DRAWING TITLE EXCEEDANCE PLAN
AS EXISTING & AS PROPOSED

PROJECT NO PL06
REV

SIMPLE PLANS

PLANNING & DESIGN SERVICES

e: simpleplans76@gmail.com

TEL: 07715 707733

www.simpleplans.net

© COPYRIGHT

No part of this drawing may be reproduced without written consent.
All contractors must visit site and be responsible for taking and checking all
dimensions relating to this work.
Do not scale from this drawing.